DRAWING NOTES

1. GANGED FLUSH MOUNT - POWER/ DATA WITH RETRACTABLE, NOT REMOVABLE COVER, RECESSED FLUSH, FINISH AS SPECIFIED. PROVIDE 100x100 [4"x4"] CLEAR CABLE WAY FROM FLOOR LEVEL UP TO EACH BOX. SIZE OF OPENING FOR FLUSH MOUNT BOX TO BE CONFIRMED
2. WALNUT VENEERED TOP
3. SOLID WALNUT EDGE
4. SOLID WALNUT BASE
5. WALNUT VENEERED APRON
6. OUTLINE OF PEDESTALS BELOW TOP
7. SOLID WALNUT MOULDING
8. WALNUT VENEERED PANEL WITH SOLID WALNUT STILES AND RAILS AND SOLID WALNUT MOULD AROUND PERIMETER OF RECESSED PANEL
9. ELEVATION IS TYPICAL FOR OUTSIDE AND INSIDE FACES OF EACH PEDESTAL
10. LARGE CABLE GROMMET WITH REUSABLE COVER, AS SPECIFIED
11. LOCATION OF JOINT
12. MITRED CORNERS
13. REMOVABLE PANEL

WRITTEN FURNITURE SPECIFICATIONS TO TAKE PRECEDENCE OVER DRAWING NOTES

GENERAL NOTES

A. REFER TO SPECIFICATIONS FOR FINISHING OF WALNUT VENEER.

B. SAMPLE REQUIRED FOR RFP

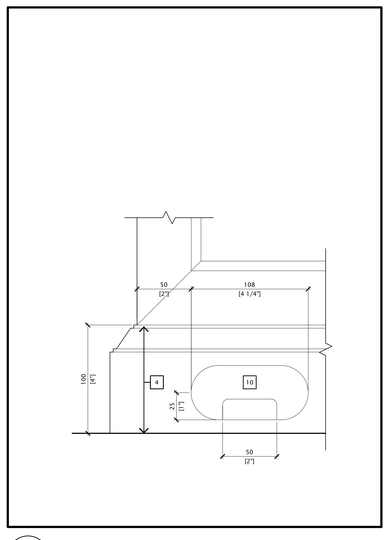

7 CW-14 BASE GROMMET DETAIL
SCALE 1:2

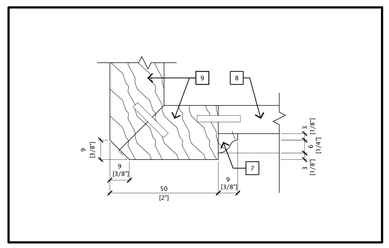

6 CW-14 PEDESTAL CORNER PROFILE
SCALE 1:1

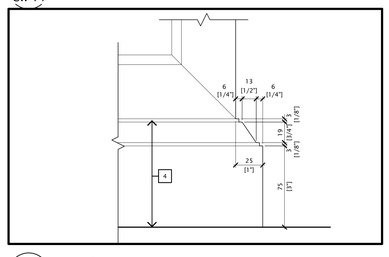

5 CW-14 BASE DETAIL
SCALE 1:2

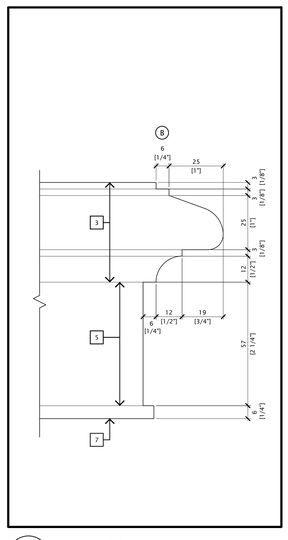

4 CW-14 TOP CORNER EDGE DETAIL
SCALE 1:1

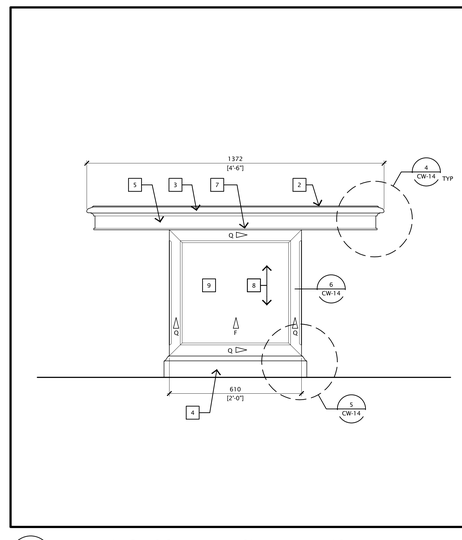

3 CW-14 MEETING ROOM TABLE SIDE ELEVATION
SCALE 1:10

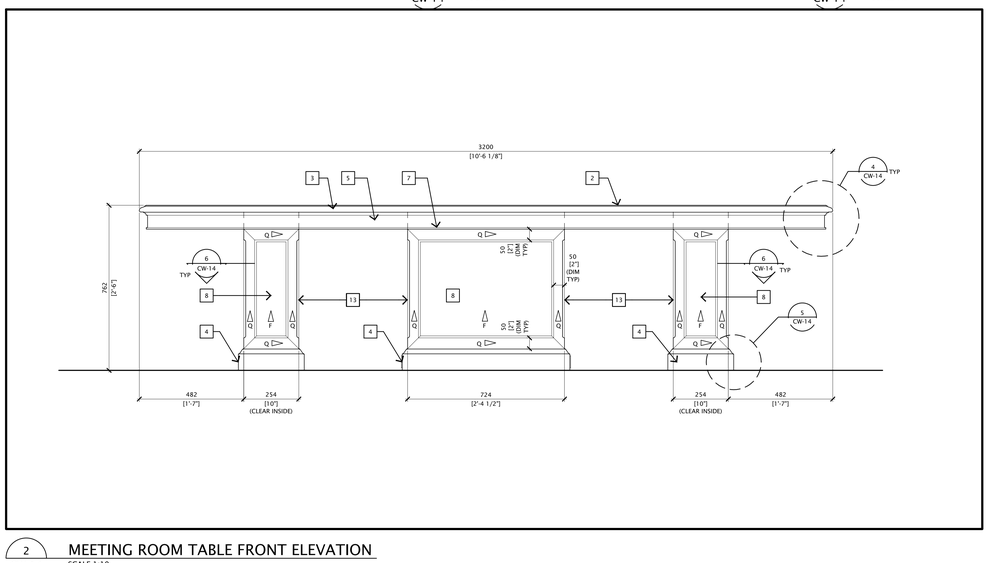

2 CW-14 MEETING ROOM TABLE FRONT ELEVATION
SCALE 1:10

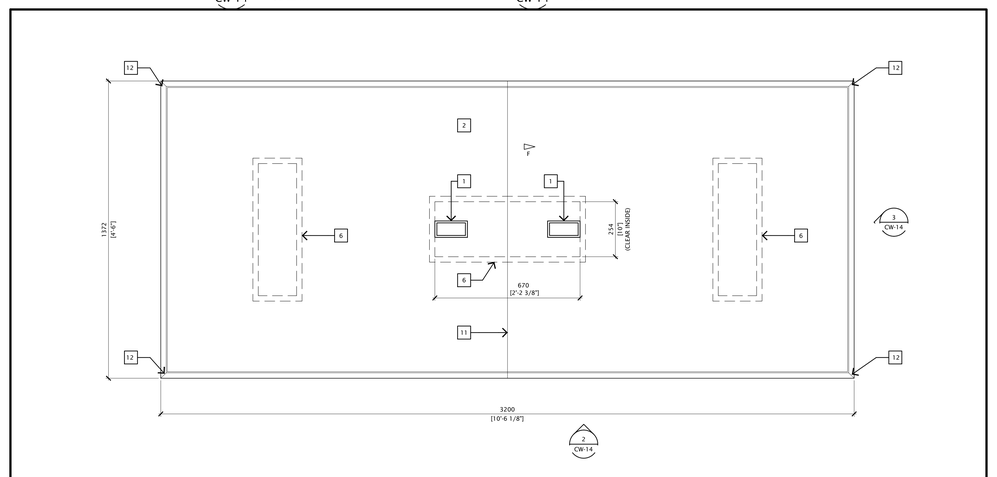

1 CW-14 MEETING ROOM TABLE PLAN
SCALE 1:10

PRINTED: 20 March 2014 - 3:09 PM BY: Lizanne Dubien

PWGSC PPB A0 (1189x841)

0 10 20mm 40 60 80 100 120 140 160 180 200mm

Publics Works and Government Services Canada / Travaux publics et Services gouvernementaux Canada

Canada

Parliamentary Precinct Branch
107 Sparks Street
Ottawa, Ontario
K1A 0S5

Direction générale de la Cité parlementaire
107 rue Sparks
Ottawa (Ontario)
K1A 0S5

NORR Limited
An Ingenium Group Company

175 Bloor St. East
North Tower, 15th Floor
Toronto, ON, Canada M4W 3R8
www.norr.com

NORR
ARCHITECTS ENGINEERS PLANNERS

This drawing shall not be used for construction purposes until the seal appearing hereon is signed and dated by the Architect or Engineer.

revision		date
6	ISSUED FOR RFP	2013-11-14

A detail no. no. du détail
B location drawing no. no. de localisation
C drawing no. no. du dessin

project / projet

WELLINGTON BUILDING RENOVATION

180 WELLINGTON STREET
OTTAWA, ONTARIO

drawing / dessin

MEETING ROOM TABLE (CW-14) PLAN's, EL's, & SECT's

Designed By	NORR Toronto	Conçu par
Date	2010/03/01	(yyyy/mm/dd)
Drawn By	NORR Toronto	Dessiné par
Date	2010/10/01	(yyyy/mm/dd)
Reviewed By	M.DELEAN	Examiné par
Date	2011/03/21	(yyyy/mm/dd)
Approved By	S.BALDASSARRA	Approuvé par
Date	2011/03/21	(yyyy/mm/dd)
Tender		Soumission
Project Manager	T. MONTPETIT	Administrateur de projets
Project no.		No. du projet

R.009790.059

Drawing no. / No. du dessin

CW-14