LUMINAIRE SCHEDULE

TYPE	DESCRIPTION	CATALOGUE NO.	LAMPS	MOUNTING
A	RECESSED LED 610mm X 610mm, ACRYLIC LENS, 0-10V DIMMING.	LITHONIA: # 2ACL2-35L-D38-LP840 PHILIPS: # 2CL-G-36L-840-2-D-UNV-DIM COOPER: # 22EN-LD1-34-UNV-L840-CD1-U	38W LED, 3500 LUMEN, CCT 4000K, 82 CRI	RECESSED IN CEILING.
B1	LED LINEAR SUSPENDED FIXTURE, 1220mm, 100% DIRECT, 0-10V DIMMING.	PINNACLE: # L6A100-40HO-4-AC48-UNV-1D-W PEERLESS: # SPM9L-HI-0/100-WHR-4FT-R4-120-EZB-SCT-LP840-12-C032 COOPER: # J2-WL-1L40-1D-UNV-AC48-4-DLED	11.9W/FT LED, 975 LUMEN/FT, CCT 4000K, 82 CRI	SUSPENDED 2.7m A.F.F. (USE APPROPRIATE MOUNTING BRACKET FOR CEILING TYPE)
B2	LED LINEAR SUSPENDED, CONTINUOUS RUN OF 2440mm, 80% DIRECT, 20% INDIRECT, 0-10V DIMMING.	PINNACLE: # L6A80-40HO-8-AC48-UNV-1D-W PEERLESS: # SPM9L-HI-20/80-WHR-8FT-R4-120-EZB-SCT-LP840-48-C032 COOPER: # J2-WL-1L40-1D-UNV-AC48-8-DL4	11.9W/FT LED, 975 LUMEN/FT, CCT 4000K, 82 CRI	SUSPENDED 2.7m A.F.F. (USE APPROPRIATE MOUNTING BRACKET FOR CEILING TYPE)
B3	LED LINEAR SUSPENDED, CONTINUOUS RUN OF 3660mm, 80% DIRECT, 20% INDIRECT, 0-10V DIMMING.	PINNACLE: # L6A80-40HO-12-AC48-UNV-1D-W PEERLESS: # SPM9L-HI-20/80-WHR-12FT-R4-120-EZB-SCT-LP840-48-C032 COOPER: # J2-WL-1L40-1D-UNV-AC48-12-DL4	11.9W/FT LED, 975 LUMEN/FT, CCT 4000K, 82 CRI	SUSPENDED 5m A.F.F. (USE APPROPRIATE MOUNTING BRACKET FOR CEILING TYPE)
B6	LED LINEAR SUSPENDED, CONTINUOUS RUN OF 7320mm, 80% DIRECT, 20% INDIRECT, 0-10V DIMMING.	PINNACLE: # L6A80-40HO-24-AC48-UNV-1D-W PEERLESS: # SPM9L-HI-20/80-WHR-24FT-R4-120-EZB-SCT-LP840-48-C032 COOPER: # J2-WL-1L40-1D-UNV-AC48-24-DL4	11.9W/FT LED, 975 LUMEN/FT, CCT 4000K, 82 CRI	SUSPENDED 5m A.F.F. (USE APPROPRIATE MOUNTING BRACKET FOR CEILING TYPE)
B8	LED LINEAR SUSPENDED, CONTINUOUS RUN OF 9760mm, 80% DIRECT, 20% INDIRECT, 0-10V DIMMING.	PINNACLE: # L6A80-40HO-32-AC48-UNV-1D-W PEERLESS: # SPM9L-HI-20/80-WHR-32FT-R4-120-EZB-SCT-LP840-48-C032 COOPER: # J2-WL-1L40-1D-UNV-AC48-32-DL4	11.9W/FT LED, 975 LUMEN/FT, CCT 4000K, 82 CRI	SUSPENDED 3m A.F.F. (USE APPROPRIATE MOUNTING BRACKET FOR CEILING TYPE)
C	6" LED OPEN DOWNLIGHT, RUGGED 16-GAUGE GALVANIZED STEEL FRAME, SPECULAR CLEAR LENS.	LITHONIA: # REAL6C-D6AZ-ESL-1500L-40K-.95SC-120-LP6LN COOPER: # LD6A15D010TE-ERM6A15840-6LM1LI-WF-HB26 PHILIPS: # C6L-15-N-U-VB-Z10V-C6L1520DL-40K-W-CCL	18.8W LED, 1500 LUMEN, CCT 4000K, 82 CRI	RECESSED IN CEILING.
Cd	6" LED OPEN DOWNLIGHT, RUGGED 16-GAUGE GALVANIZED STEEL FRAME, SPECULAR CLEAR LENS , 0-10V DIMMING.	LITHONIA # REAL6C-D6AZ-ESL-1500L-40K-.95SC-120-LP6LN-NSD COOPER: # LD6A15D010TE-ERM6A15840-6LM1LI-WF-HB26 PHILIPS: # C6L-15-N-U-VB-Z10V-C6L1520DL-40K-W-CCL	18.8W LED, 1500 LUMEN, CCT 4000K, 82 CRI	RECESSED IN CEILING.
E	LENSED LED STRIPLIGHT, 1220mm, C/W AIRCRAFT CABLE KIT.	LITHONIA: # ZL2N-L48-5000LM-MDD-MVOLT-40K-80CRI-WH-ZACVH COOPER: # SNLED-LD1-52-UNV-LW-L840-CD1-U-Y-TOGGLE-10 PHILIPS: # LF4-10-41-40-U-LAG-SVC60	72W LED, 5000 LUMEN, CCT 4000K, 80 CRI	SUSPENDED 3m A.F.F. (USE APPROPRIATE MOUNTING BRACKET FOR CEILING TYPE)
Es	LENSED LED STRIPLIGHT, 1220mm,	LITHONIA: # ZL2N-L48-5000LM-MDD-MVOLT-40K-80CRI-WH COOPER: # SNLED-LD1-52-UNV-LW-L840-CD1-U PHILIPS: # LF4-10-41-40-U-LAG	72W LED, 5000 LUMEN, CCT 4000K, 80 CRI	SURFACE MOUNT TO CEILING.
F	6" LED RECESSED DOWNLIGHT, CLEAR SPECULAR LENS, C/W GASKET, SUITABLE FOR WET LOCATIONS.	LITHONIA: # REAL6C-D6AZ-ESL-1000L-40K-.90SC-L7XLED-T24 COOPER: # LD6A10DD10TE-ERN6A10840-6LN1LH-HB26-LGSKT6IP66 PHILIPS: # C6L-10-N-VB-Z10V-C6L10DL-40K-W-CCL	11W LED, 1000 LUMEN, CCT 4000K, 80 CRI	RECESSED IN CEILING.
G	RECESSED LED 610mm X 610mm, #19 PATTERN ACRYLIC LENS.	LITHONIA: # 2TL2-33L-FW-A19-D38-LP840 PHILIPS: # 2TG-38L-840-2-FS-A19-UNV COOPER: # 2GR-LD1-32-A19/156-UNV-L840-CD1-U	38W LED, 3300 LUMEN, CCT 4000K, 82 CRI	RECESSED IN T-BAR CEILING.
Gg	RECESSED LED TROFFER, 610mm X 610mm, #19 PATTERN ACRYLIC LENS, C/W DRYWALL KIT.	LITHONIA: # 2TL2-33L-FW-A19-D38-LP840-DGA22 PHILIPS: # 2TG-38L-840-2-FS-A19-UNV-FMA22 COOPER: # 2GR-LD1-32-A19/156-UNV-L840-CD1-U-DF22W	38W LED, 3300 LUMEN, CCT 4000K, 82 CRI	RECESSED IN GWB CEILING.
H	RECESSED LED TROFFER, 610mm X 610mm, VANDAL RESISTANT, SEALED AND GASKETED UNIT, 0.25" CLEAR POLYCARBONATE LENS.	COOPER: # SGI-G-2-LD3-3-HI-40-CP250-FA-UNV-ED1C-TP NEWSTAR: # 57L22-DC-L4401-2/B-12 KENALL: # MMPCADE22-F-0/0-9-1/2-45L40K-DCC-DV	72W LED, 4270 LUMEN, CCT 4000K, 82 CRI	RECESSED IN T-BAR CEILING.
Hg	RECESSED LED 610mm X 610mm, VANDAL RESISTANT, SEALED AND GASKETED UNIT, 0.25" CLEAR POLYCARBONATE LENS, C/W DRYWALL KIT.	COOPER: # SGI-G-2-LD3-3-HI-40-CP250-FA-UNV-ED1C-TP-DF22W-U NEWSTAR: # 57L22-DC-L4401-2/B-12 KENALL: # MMPCADE22-F-0/0-9-1/2-45L40K-DCC-DV	72W LED, 4270 LUMEN, CCT 4000K, 82 CRI	RECESSED IN GWB CEILING.
I	FLOURESCENT FIXTURE, VANDAL RESISTANT, CORNER MOUNT, 14GA STEEL HOUSING, C/W FLORESCENT NIGHT LIGHT.	COOPER # FMC-X-232-UNV-80/86-EB81-FNL	32W T8, CCT 4100K, 85 CRI	CORNER MOUNT BETWEEN CEILING AND WALL.
J	SURFACE MOUNT DRUM FIXTURE, WHITE ACRYLIC DIFFUSER, 279mm DIAMETER, LISTED FOR DAMP LOCATIONS.	HUBBELL # CF11-2-13	2 x 13W QUAD TUBE	SURFACE MOUNT TO CEILING.
K	LED INDUSTRIAL LUMINAIRE, 1220mm, SUITABLE FOR WET LOCATIONS, ENCLOSED AND GASKETED.	PHILIPS: # DWAE43L840-4-UNV-CM LITHONIA: # FEM4LED-4L-IMAFL-120-WFL COOPER: # VT-LD2-55DR-W-UNV-L840-CD2-WL-U	49W LED, 4300 LUMEN, CCT 4000K, 80 CRI	SURFACE MOUNT TO CEILING.
L	LED WALL DIRECT FIXTURE, 0-10V DIMMING, 2440mm, BLACK FINISH.	PHILIPS: # 1228LAGQP-08-7-1-E-B (FLAT ENDCAP) PEERLESS: # SQWS-HI-8FT-R8-120-EZB-SCT-LP840-C099-SCEP COOPER: # S22DW-2L40-SR-8-U-DD-SI-S92-XX	28.1W LED & 2400 LUMEN per 4FT, CCT 4000K, 82 CRI	WALL MOUNT 3m A.F.F.
M1	SUSPENDED LINEAR LED FIXTURE, VANDAL RESISTANT, HEAVY DUTY RUGGED CONSTRUCTION, RIBBED POLYCARBONATE LENS, 20GA CRS REFLECTOR, 610mm. FIXTURE TO COME C/W STEM SETS FOR MOUNTING.	COOPER: # HVSL12-2-LD3-3HI-40-UNV-O-ED1C-SF1-SCF-48-B NEWSTAR: # VIC2W-L4401-RW-12-WH KENALL: # MLHA12-24-F-MW-PP-50L40K-DCC-DV-PM	77.8W LED, 4548 LUMEN, CCT 4000K, 82 CRI	SUSPENDED 2.9m A.F.F.
M2	SUSPENDED LINEAR LED FIXTURE, VANDAL RESISTANT, HEAVY DUTY RUGGED CONSTRUCTION, RIBBED POLYCARBONATE LENS, 20GA CRS REFLECTOR, 1220mm, 2 CIRCUIT. FIXTURE TO COME C/W STEM SETS FOR MOUNTING.	COOPER: # HVSL12-4-LD3-2HI-40-UNV-O-ED2C-SF1-SCF-48-B NEWSTAR: # VIC4W-L4402-RW-12-WH KENALL: # MLHA12-48-F-MW-PP-100L40K-DCC-DV-PM-2CCT	102.4W LED, 6503 LUMEN, CCT 4000K, 82 CRI	SUSPENDED 2.9m A.F.F.
M3	LINEAR LED FIXTURE, VANDAL RESISTANT, HEAVY DUTY RUGGED CONSTRUCTION, RIBBED POLYCARBONATE LENS, 20GA CRS REFLECTOR, 1220mm, 1 CIRCUIT.	COOPER: # HVSL12-4-LD3-2HI-40-UNV-O-ED1C-SF1 NEWSTAR: # VIC4W-L4401-RW-12-WH KENALL: # MLHA12-48-F-MW-PP-100L40K-DCC-DV	102.4W LED, 6503 LUMEN, CCT 4000K, 82 CRI	SURFACE MOUNT TO CEILING.
N	LED LINEAR WALL FIXTURE, 610mm.	EUREKA: # 3540-23-LED,9.40-120V-SC-WH XTC LIGHTING: # WS-2954-24-LED-SN-MWD-120	9W LED, 540 LUMEN, CCT 4000K, 80 CRI	WALL MOUNTED ABOVE BATHROOM MIRROR.
TL	LED TASK LIGHT FOR DESKTOP APPLICATION, DIMMABLE, 120V PLUG-IN, TASK LIGHT C/W POWER CORD.	CONTEMPORARY LIGHTING: # E41030-SA ARTEMIDE: # LED/8W	9W LED, CCT 3200K	DESK MOUNTED.
Q	LED OUTDOOR SIGN FIXTURE, C/W WALL MOUNT BRACKET (150mm), BLACK COLOR, CONTINUOUS RUN OF 3m.	PAPPI LIGHTING: # LP08LED(3m LENGHT)-120-WM-MBA-EW-SKWM - 0 10V DIMMING PHILIPS: # BLN-70W-L-U-ASM-FGS-BK HTM LIGHTING: # PLL145-LED-3M-WALLMOUNT	50W LED, CCT 4600K	ABOVE OUTDOOR SIGN.
R2.4	LED WALL LUMINAIRE, TYPE IV MEDIUM DISTRIBUTION, BLACK FINISH.	LITHONIA: # DSXW1-LED-10C-530-40K-T4M-MVOLT-DMG-DBLXD PHILIPS: # 121-DIM-4-26LA-NW-UNIV-BLP COOPER: # ISW-C01-LED-E1-BL4-BK	20W LED, 1753 LUMEN, CCT 4000K, 70 CRI	EXTERIOR WALL MOUNT 3.8m A.F.G.
S1.4	LED AREA LUMINAIRE, TYPE IV MEDIUM DISTRIBUTION, BLACK FINISH, C/W FACTORY INSTALLED HOUSE-SIDE SHIELD.	LITHONIA: # DSX1-LED-30C-700-40K-T4M-MVOLT-SPA-HS-DBLXD PHILIPS: # ECF-1-4-70LA-3270-NW-UNV-BLP-HS COOPER: # GLEON-AE-02-LED-E1-SL4-BK-700-HS	68W LED, 6736 LUMEN, CCT 4000K, 70 CRI	POLE MOUNT.
S1.5	LED AREA LUMINAIRE, TYPE V WIDE DISTRIBUTION, BLACK FINISH.	LITHONIA: # DSX1-LED-30C-700-40K-T5W-MVOLT-SPA-DBLXD PHILIPS: # ECF-1-5-70LA-3270-NW-UNV-BLP COOPER: # GLEON-AE-02-LED-E1-5WQ-BK-700	68W LED, 6847 LUMEN, CCT 4000K, 70 CRI	POLE MOUNT.
U	LED BOLLARD, ASYMMETRICAL, 120V, 0-10V DIMMING, ANCHORAGE UNIT, BLACK FINISH.	BEGA:# 9558 U.S. ARCHITECTURAL: # TNA/24LED120/RAL-9005-T BETA-CALCO: # 830-7612-BL	32W LED, 1053 LUMEN, CCT 4000K, 80 CRI	EXTERIOR SHAFT MOUNT.
W	OUTDOOR LED DOWNLIGHT,150mm, 0-10V DIMMING, WET LOCATION LISTED, BLACK.	LITHONIA: # REAL6CD6 -AZ-ESL-1500L-40K-.95SC-120-LP6LN-NSD-HSH PHILIPS: # C6L-15-N-U-VB-Z10V-C6L1520DL-40K-W-CCL COOPER: # LD6A15D010TE-ERM6A15840-6LM1LI-HB26-LGSKT6IP66	18.8W LED, 1500 LUMEN, CCT 4000K, 80 CRI	CANOPY RECESSED.

EMERGENCY LIGHTING SCHEDULE

TYPE	DESCRIPTION	MANUFACTURER'S CATALOGUE NO.	LAMP(S)	MOUNTING
	EMERGENCY LIGHTING BATTERY UNIT C/W DUAL HEADS, 18W / 12VDC SEALED BATTERY, 4W LED LAMP HEAD.	AIMLITE: # EBST-12036-2MD-4LR-WHT READY-LITE: # LDX12-36-2-LD7 LUMACELL: # RG12C-44-LD7-ZD	2 x 4W LED LAMP 12VDC	WALL MOUNTED.
V	EMERGENCY LIGHTING BATTERY UNIT C/W DUAL HEADS, VANDAL-RESISTANT 18W / 12VDC SEALED BATTERY, 4W LED LAMP HEAD.	AIMLITE: # EBQV12036-24LR-LMR16-WHT/VTX READY-LITE # LDX12-36VQ-LD7-TP LUMACELL # RG12-36-QB-2-LD7-TP	2 x 4W LED LAMP 12VDC	WALL MOUNTED.
V	ILLUMINATED EXIT SIGN (GREEN RUNNING MAN), VANDAL-RESISTANT, BATTERY, SINGLE FACE.	AIMLITE: # RPVR1WWHT-BAT READY-LITE: # RN-1-W-SP LUMACELL: # LN-1-W-S	LED	WALL MOUNTED.
V	ILLUMINATED EXIT SIGN (GREEN RUNNING MAN), VANDAL-RESISTANT, BATTERY, SINGLE FACE.	AIMLITE: # RPVR1WWHT-BAT READY-LITE: # RN-1-W-SP LUMACELL: # LN-1-W-S	LED	WALL MOUNTED.
	ILLUMINATED EXIT SIGN (GREEN RUNNING MAN), BATTERY, SINGLE FACE.	AIMLITE # RPST1MWHT-BAT READY-LITE: # RS-1-SP-W LUMACELL: # LS-1-W-S	LED	WALL MOUNTED.
	ILLUMINATED EXIT SIGN (GREEN RUNNING MAN), BATTERY, SINGLE FACE.	AIMLITE # RPST1MWHT-BAT READY-LITE: # RS-1-SP-W LUMACELL: # LS-1-W-S	LED	WALL MOUNTED.
	ILLUMINATED EXIT SIGN (GREEN RUNNING MAN), BATTERY, SINGLE FACE.	AIMLITE # RPST1MWHT-BAT READY-LITE: # RS-1-SP-W LUMACELL: # LS-1-W-S	LED	CEILING MOUNTED.

LEGEND:

SITE PLAN:

- INDICATES POWER / TELECOMMUNICATION UNDERGROUND LINE.
- INDICATES ELECTRICAL SERVICES OVERHEAD LINE.
- INDICATES ELECTRICAL SERVICES UNDERGROUND LINE.
- INDICATES EXPOSED CONDUIT.
- INDICATES CONCRETE ENCASED DUCT BANK OR U/G CONDUIT.
- PP — UTILITY POWER POLE.
- POLE GUY.
- S1.4 — POLE MOUNTED SITE LUMINAIRE. S1.4 - INDICATES TYPE IN LUMINAIRE SCHEDULE.
- GROUNDING ROD.
- GROUND ROD ELECTRODE WITH INSPECTION BOX.
- BOLLARD.

LIGHTING LAYOUT:

- INDICATES TYPE IN LUMINAIRE SCHEDULE.
- A b — INDICATES SWITCHING. LUMINAIRE.
- EBP1-6 — INDICATES CIRCUIT NUMBER.
- LUMINAIRE, RECESSED MOUNTED.
- LUMINAIRE, SUSPENDED/SURFACE MOUNT.
- LUMINAIRE, WALL MOUNTED.
- LUMINAIRE, POTLIGHT RECESSED.
- LUMINAIRE, EXTERIOR WALL MOUNTED.
- TL — TASK LIGHTING.
- $^{b}_{D, V, N}$ — LIGHTING SWITCH, SINGLE GANG.
  - b - INDICATES SWITCHING.
  - D - INDICATES DIMMING SWITCH.
  - V - INDICATES VANDAL PROOF.
  - N - INDICATES NIGHT LIGHT SWITCH.
- $^{GP}_{D}$ — GRAPHIC WALL PAD LIGHTING CONTROL.
  - D - INDICATES DIMMING
- $^{b}_{D, V, Y, 3}$ — LIGHTING SWITCH, DUAL GANG.
  - D - INDICATES DIMMING SWITCH.
  - V - INDICATES VANDAL PROOF.
  - b - INDICATES SWITCHING.
  - 3 - INDICATES 3-WAY.
- (OS)$_{b}$ — OCCUPANCY SENSOR, CEILING MOUNTED.
  - b - INDICATES SWITCHING.
- (VS)$_{b}$ — VACANCY SENSOR, CEILING MOUNTED.
  - b - INDICATES SWITCHING.
- (VS)$_{b}$ — VACANCY SENSOR, WALL MOUNTED.
- (DS)$_{b}$ — DAYLIGHT SENSOR, CEILING MOUNTED.
  - b - INDICATES SWITCHING
- (DS)$^{S}_{b}$ — DAYLIGHT SENSOR, SUSPENDED.
  - b - INDICATES SWITCHING
- V — ILLUMINATED EXIT SIGN, SINGLE FACE, WALL MOUNTED.
  - V - INDICATES VANDAL PROOF.
  - ARROWS - INDICATES PATH OF EGRESS.
- ILLUMINATED EXIT SIGN, SINGLE FACE, CEILING MOUNTED.
- V — EMERGENCY LIGHTING BATTERY UNIT C/W DUAL HEADS, WALL MOUNTED.
  - V - INDICATES VANDAL PROOF.
- PP1-16 — POWER PACK.
  - 1 - INDICATES NUMBER OF INTERNAL RELAY.
  - 16 - INDICATES MAXIMUM OF 16A LIGHTING LOAD.
- PP1-5D — DIMMING POWER PACK .
  - 1 - INDICATES NUMBER OF INTERNAL RELAY.
  - 5 - INDICATES MAXIMUM OF 5A LIGHTING LOAD.
  - D - INDICATES DIMMING.

TELECOMMUNICATIONS LAYOUT:

- TELEPHONE OUTLET.
- CT — TELECOMMUNICATIONS OUTLET, 2 DATA / 1 VOICE.
  - CT - INDICATES OUTLET MOUNTED ABOVE COUNTER TOP.
- CT, R — EQUIPMENT TELECOMMUNICATIONS CONNECTION.
  - R - INDICATES RADIO OUTLET.
  - CT - INDICATES OUTLET MOUNTED OVER COUNTER TOP.
- PB — PULL BOX.
- BASKET TRAY.

FIRE ALARM LAYOUT:

- FACP — FIRE ALARM CONTROL PANEL.
- FAA — FIRE ALARM ANNUNCIATOR PANEL.
- RPS — REMOTE POWER SUPPLY.
- V — FIRE ALARM MANUAL PULL STATION, ADDRESSABLE.
  - V - INDICATES VANDAL PROOF.
- V — FIRE ALARM HORN.
  - V - INDICATES VANDAL PROOF.
- V — FIRE ALARM STROBE.
  - V - INDICATES VANDAL PROOF.
- V — FIRE ALARM SMOKE DETECTOR, ADDRESSABLE, CEILING MOUNTED.
  - V - INDICATES VANDAL PROOF.
- D — FIRE ALARM DUCT SMOKE DETECTOR, ADDRESSABLE.
- FIRE ALARM HEAT DETECTOR, ADDRESSABLE.
- AIM — ADDRESSABLE INPUT MODULE.
- ARM — ADDRESSABLE RELAY MODULE.
- LIM — FAULT ISOLATOR MODULE.
- EOL — END-OF-LINE DEVICE.
- SPD — SURGE PROTECTION DEVICE.
- SS — SUPERVISORY SWITCH.
- FS — FLOW SWITCH.
- PS — PRESSURE SWITCH.
- C — CONTACTOR.
- N/O CONTACT.

POWER LAYOUT:

- GFI, WP, V, a, EV — DUPLEX RECEPTACLE.
  - GFI- INDICATES GROUND FAULT INTERRUPTER.
  - WP- INDICATES WEATHER-PROOF.
  - V - INDICATES VANDAL PROOF.
  - a - INDICATES MOUNTED ON BASKET TRAY.
  - EV - INDICATES RECEPTACLE FOR ELECTRONIC FAUCET (TO BE MOUNTED DIRECTLY UNDER SINK).
- TWO DUPLEX RECEPTACLE, MOUNTED ON A DUAL GANG BACKBOX.
- TWO DUPLEX RECEPTACLE, MOUNTED OVER COUNTER TOP ON A BACKBOX.
- DUPLEX RECEPTACLE, MOUNTED OVER COUNTER TOP.
- POWER PANEL 120/208V.
- POWER PANEL 347/600V.
- DIRECT EQUIPMENT CONNECTION.
- DISCONNECT SWITCH.
- MANUAL DISCONNECT SWITCH.
- MAGNETIC DISCONNECT SWITCH.
- SINGLE PHASE MOTOR.
- THREE PHASE MOTOR.
- BUS BAR.
- TH — THERMOSTAT.
- COMBINATION POWER AND COMMUNICATION FLOOR BOX.
- UNIT HEATER.
  - A - CEILING HUNG UNIT HEATER, 2.4m A.F.F.
  - B - WALL SURFACE MOUNTED UNIT HEATER, 0.3m A.F.F.
  - C - WALL RECESSED UNIT HEATER, 0.3m A.F.F.
  - D - CEILING RECESSED UNIT HEATER.
  - E - RADIANT CEILING PANEL.
- AMBIENT SENSING THERMOSTAT.
- SM — AUTOMATIC CONTROLLER FOR SNOW MELTING SYSTEM.
- RHC — RADIANT HEAT CONTROL BOX.
- MD — MOTOR DAMPER.
- HC — DOOR OPERATOR BUTTON.
  - WP- INDICATES WEATHER-PROOF.
- S — GAS DETECTION STROBE/HORN.
- NO2 / CO — GAS DETECTION SENSOR.

SECURITY LAYOUT:

- CAMERA.
- M — MICROPHONE.
- PR — PROXIMITY CARD READER.
- DOOR CONTACT, SURFACE MOUNTED.
- R — DOOR CONTACT, RECESSED.
- MOTION SENSOR.
- K — KEYPAD.
- IAP — INTRUSION ALARM PANEL.
- JB — JUNCTION BOX
  - CT - INDICATES MOUNTED ABOVE COUNTER TOP.
- DOOR CHIME.
- HORN FOR PANIC ALARM SYSTEM.
- PUSH BUTTON.
  - P - INDICATES PANIC ALARM PUSH BUTTON.
  - R - INDICATES PANIC ALARM RESET BUTTON.

SCHEMATICS & DIAGRAMS:

- INDICATES EQUIPMENT OUTLINE.
- INDICATES ROOM OUTLINE.
- BREAKER.
- SWITCH, N/O.
- SWITCH, N/C.
- PUSHBUTTON, N/O.
- PUSHBUTTON, N/C.
- H, O — SWITCH, HAND-OFF-AUTOMATIC.
- A — SWITCH, SELECTOR.
- CONTACTOR, N/O.
- CONTACTOR, N/C.
- CONTACTS, N/C
- CONTACTS, N/O
- FUSE.
- C — COIL.
- INDICATING LIGHT.
- TERMINATION NODE.
- GROUND.
- OVERLOAD, THERMAL.
- CONTROL TRANSFORMER.
- CURRENT TRANSFORMER.
- POTENTIAL TRANSFORMER.
- POWER TRANSFORMER.
- SINGLE PHASE MOTOR.
- THREE PHASE MOTOR.
- DIRECT EQUIPMENT CONNECTION.

KEY PLAN

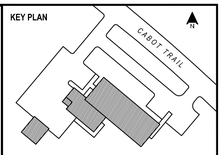

SNC·LAVALIN

SNC • LAVALIN Inc.
Halifax, Nova Scotia, Canada

Certified ISO 9001

Member of the SNC•LAVALIN Group

GENERAL NOTES:

1. ROOM 118 IS A SECURE ROOM. ONLY CONDUITS SERVICING THIS ROOM SHALL ENTER THE ROOM. ALL SERVICE SHALL BE DEDICATED, TYPICAL FOR ALL SYSTEMS.
2. ROOM 119 IS A SECURE ROOM. ONLY CONDUITS SERVICING THIS ROOM SHALL ENTER THE ROOM. ALL SERVICE SHALL BE DEDICATED, TYPICAL FOR ALL SYSTEMS.
3. ROOM 115 IS A SECURE ROOM. ONLY CONDUITS SERVICING THIS ROOM SHALL ENTER THE ROOM. ALL SERVICE SHALL BE DEDICATED, TYPICAL FOR ALL SYSTEMS.
4. CONFIRM ALL ELECTRICAL SYSTEMS IN ROOMS 209 AND 210 WITH DEPARTMENTAL REPRESENTATIVE BEFORE INSTALLATION.
5. DO NOT RUN CONDUIT HORIZONTALLY THROUGH WOOD STUDS. CONDUIT SHALL ENTER FROM THE TOP OF THE WALL.
6. DO NOT INSTALL ANY EXPOSED CONDUITS IN SKYLIGHT AREA.
7. REFER TO STRUCTURE FOR BUILDING DESIGN LOADS TO BE USED FOR DESIGN OF EXTERIOR SITE LIGHTING POLES AND ASSEMBLY. SUPPLY TO PROVIDE DESIGN CALCULATIONS TO ENSURE CONFORMANCE WITH PROJECT REQUIREMENTS.
8. COORDINATE INSTALLATION OF ALL UNDERGROUND UTILITIES, SERVICES AND SYSTEMS WITH ALL TRADES.

NO.	REVISION	DATE
C02	ISSUED FOR TENDER	18 JUL 2014

STAMP

REGISTERED PROFESSIONAL ENGINEER — PROVINCE OF NOVA SCOTIA
DATE 18 July 2014
H. M. Bastikh
9961

INGONISH CIVIC BUILDING

Project Address

DSRA JOB #:	12169
DRAWN BY:	STAFF
CHECKED BY:	H.B. / J.L.
SCALE:	AS INDICATED

LEGEND & LUMINAIRE SCHEDULE

501

20140131 3:05:28 PM
S:\DSA\CAD\Sheets\E501.dwg

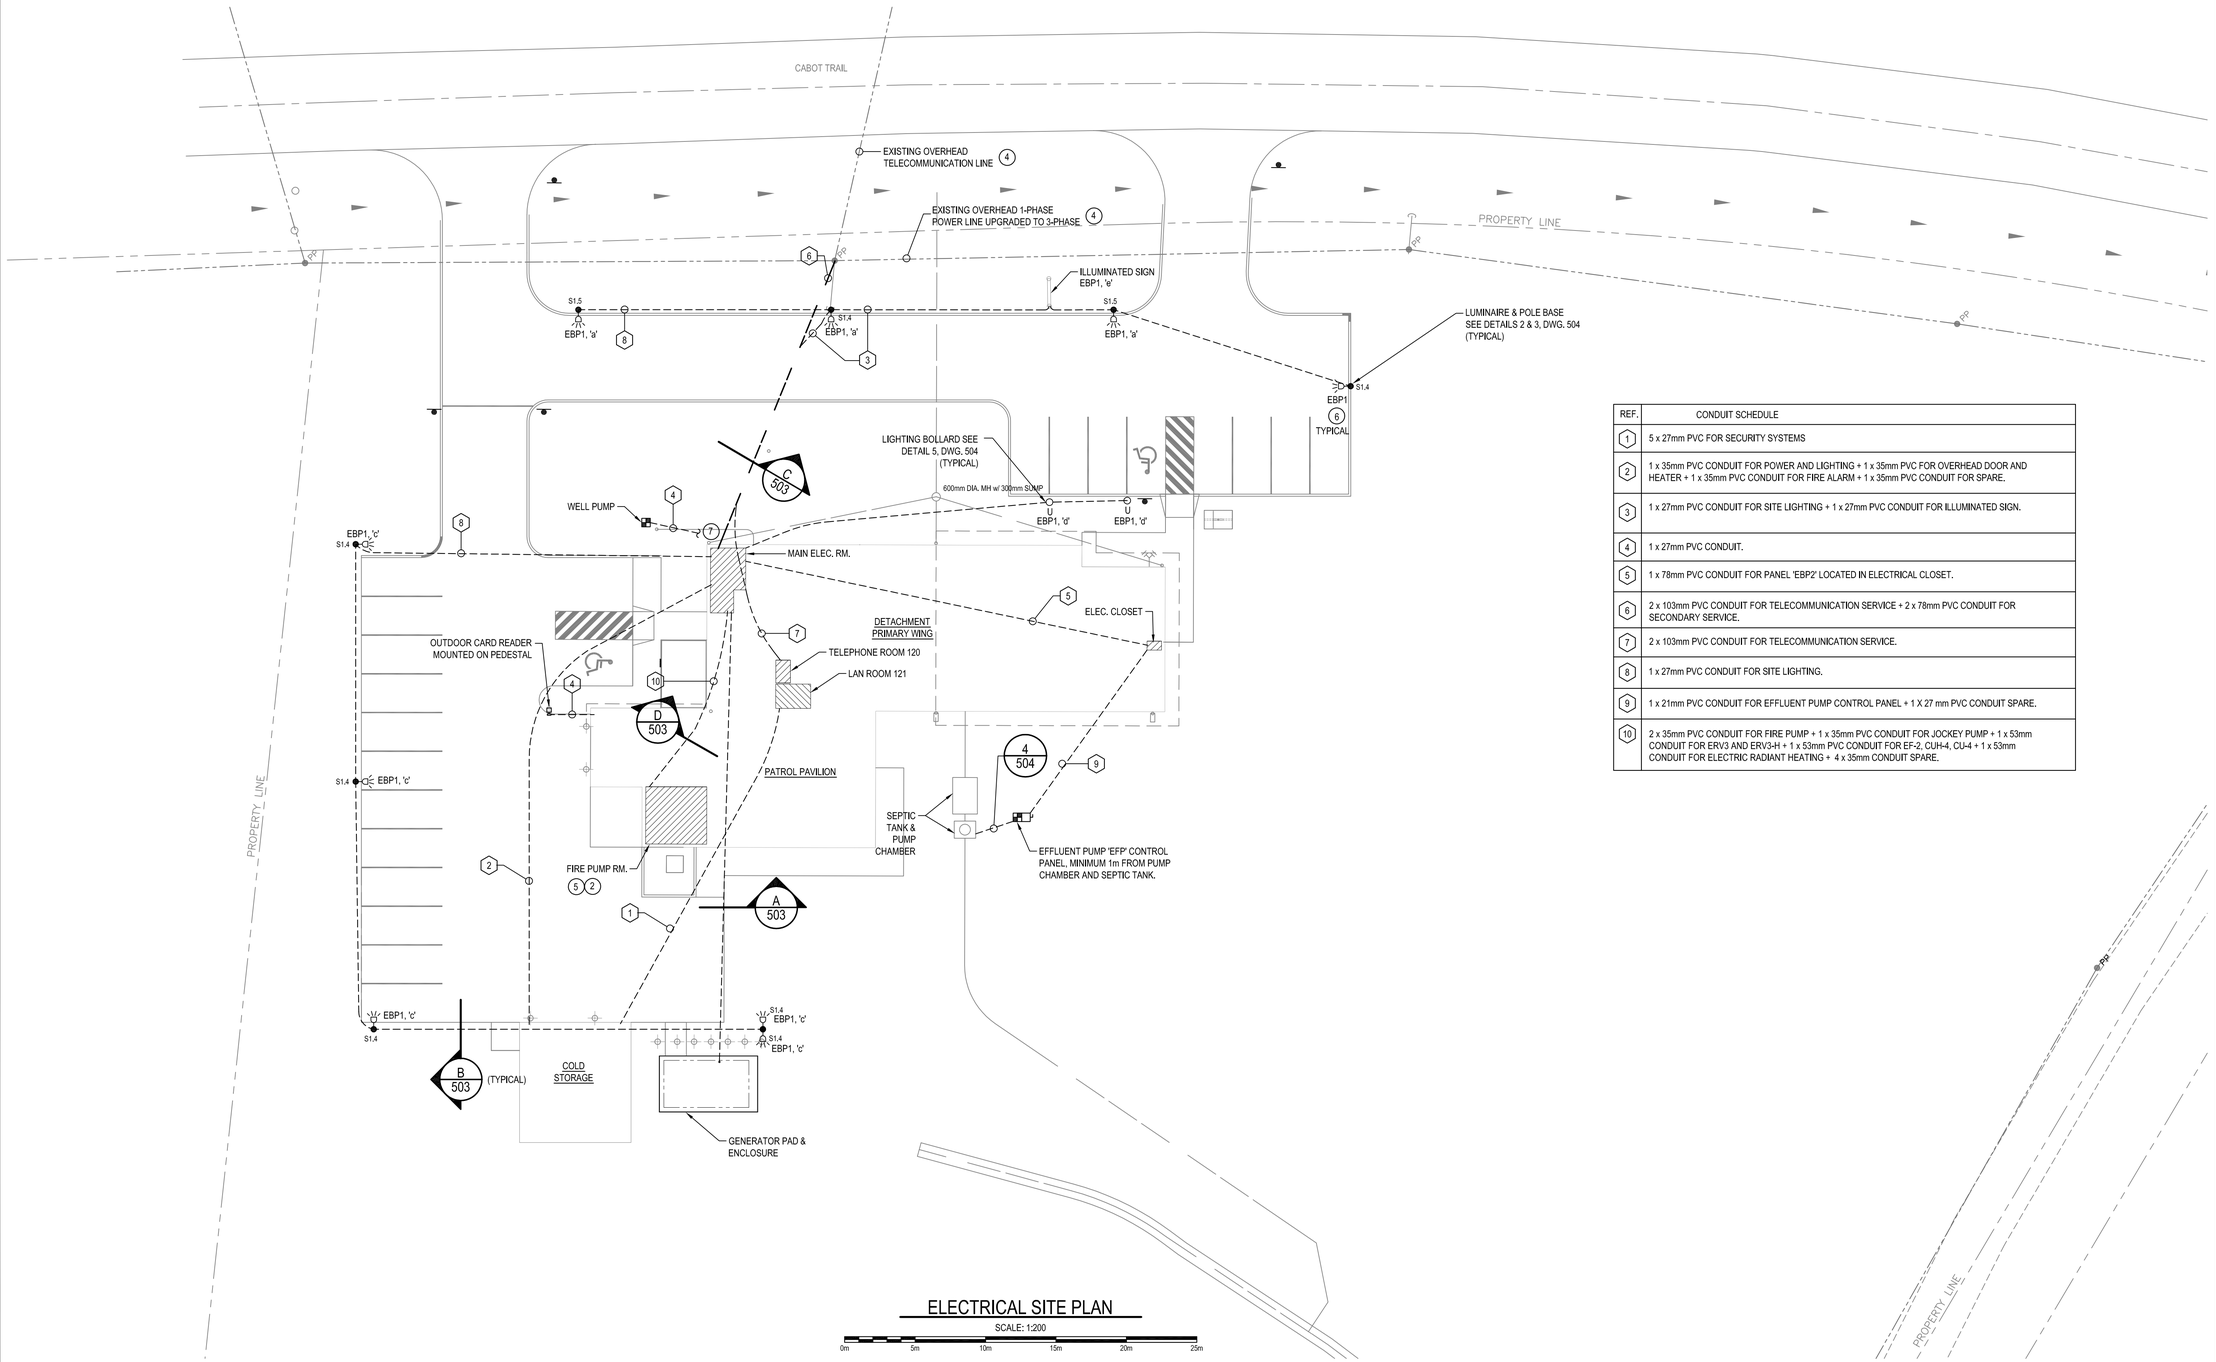

ELECTRICAL SITE PLAN

SCALE: 1:200

0m 5m 10m 15m 20m 25m

REF.	CONDUIT SCHEDULE
1	5 x 27mm PVC FOR SECURITY SYSTEMS
2	1 x 35mm PVC CONDUIT FOR POWER AND LIGHTING + 1 x 35mm PVC FOR OVERHEAD DOOR AND HEATER + 1 x 35mm PVC CONDUIT FOR FIRE ALARM + 1 x 35mm PVC CONDUIT FOR SPARE.
3	1 x 27mm PVC CONDUIT FOR SITE LIGHTING + 1 x 27mm PVC CONDUIT FOR ILLUMINATED SIGN.
4	1 x 27mm PVC CONDUIT.
5	1 x 78mm PVC CONDUIT FOR PANEL 'EBP2' LOCATED IN ELECTRICAL CLOSET.
6	2 x 103mm PVC CONDUIT FOR TELECOMMUNICATION SERVICE + 2 x 78mm PVC CONDUIT FOR SECONDARY SERVICE.
7	2 x 103mm PVC CONDUIT FOR TELECOMMUNICATION SERVICE.
8	1 x 27mm PVC CONDUIT FOR SITE LIGHTING.
9	1 x 21mm PVC CONDUIT FOR EFFLUENT PUMP CONTROL PANEL + 1 X 27 mm PVC CONDUIT SPARE.
10	2 x 35mm PVC CONDUIT FOR FIRE PUMP + 1 x 35mm PVC CONDUIT FOR JOCKEY PUMP + 1 x 53mm CONDUIT FOR ERV3 AND ERV3-H + 1 x 53mm PVC CONDUIT FOR EF-2, CUH-4, CU-4 + 1 x 53mm CONDUIT FOR ELECTRIC RADIANT HEATING + 4 x 35mm CONDUIT SPARE.

KEY PLAN

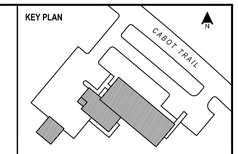

SNC • LAVALIN

SNC • LAVALIN Inc.
Halifax, Nova Scotia, Canada

Member of the SNC • LAVALIN Group

NOTES:

1. MINIMIZE CONDUIT CROSSING.
2. DO NOT RUN ANY CONDUIT UNDER FIRE PUMP ROOM.
3. UTILIZE LONG SWEEP UTILITY ELBOWS (MIN. 900mm) FOR ALL UNDERGROUND BENDS.
4. WORK BY UTILITIES COORDINATE WITH NSPI AND TELECOMMUNICATION PROVIDER. PAY ALL ASSOCIATED FEES.
5. SEE STRUCTURAL DRAWING FOR FIRE PUMP ROOM UNDERGROUND RESERVOIR.
6. SEE PANEL SCHEDULE FOR SITE LIGHTING CIRCUITS.
7. RUN WET WELL CONDUIT TO WET WELL CONTROLLER IN MECHANICAL ROOM 109.

NO.	REVISION	DATE
C01	ISSUED FOR TENDER	18 JUL 2014

STAMP

REGISTERED PROFESSIONAL ENGINEER — PROVINCE OF NOVA SCOTIA
DATE 18 July 2014
H. M. Bastikh
9961

INGONISH CIVIC BUILDING

Project Address

DSRA JOB #:	12169
DRAWN BY:	STAFF
CHECKED BY:	H.B. / J.L.
SCALE:	AS INDICATED

ELECTRICAL SITE PLAN

502

20140-137 3:05:25 PM

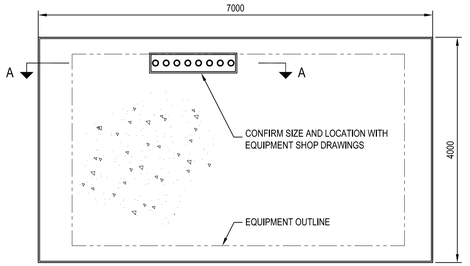

PLAN LAYOUT

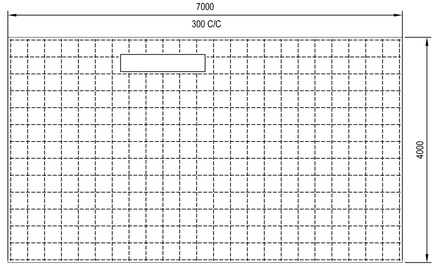

REINFORCING LAYOUT

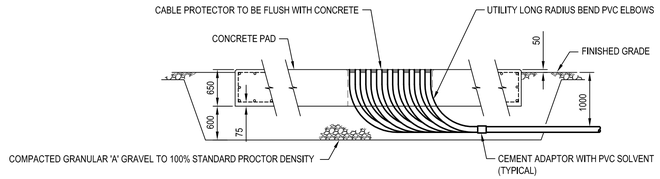

SECTION A - A

NOTES:

1. ALL DIMENSIONS ARE TO BE CONFIRMED WITH EQUIPMENT SUPPLIERS.
2. SEE STRUCTURAL FOR NOTES FOR CONCRETE REQUIREMENTS.

DETAIL - CONCRETE PAD FOR GENERATOR

SCALE : N.T.S.

1 / 502

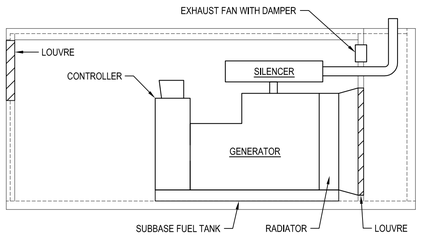

ELEVATION

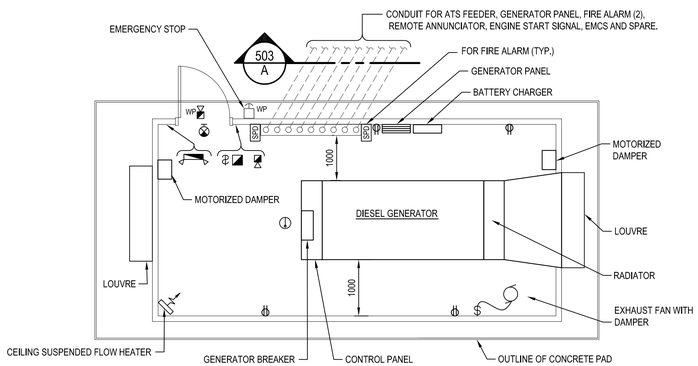

PLAN VIEW

NOTES:

1. LAYOUT SHOWN IS FOR INFORMATION PURPOSES ONLY. REFER TO GENERATOR SHOP DRAWINGS FOR EXACT LOCATION OF ELECTRICAL EQUIPMENT AND CIRCUIT STUB-UPS.

DETAIL - EMERGENCY GENERATOR LAYOUT

SCALE : N.T.S.

2 / 502

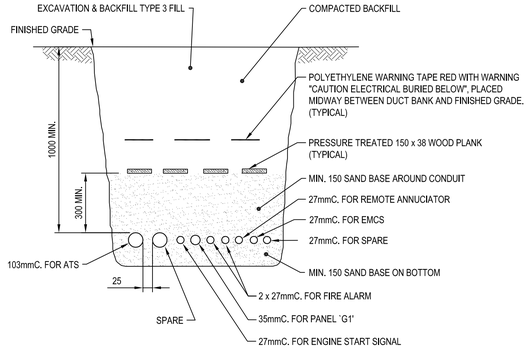

SECTION A

SCALE : N.T.S.

502

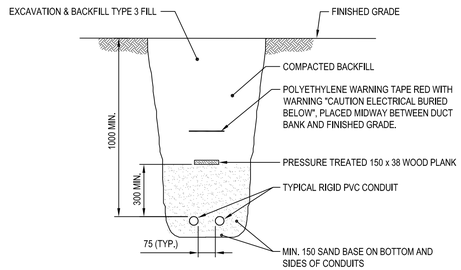

NOTES:

1. REFER TO DRAWING 502 FOR CONDUIT SIZE AND QUANTITY.

TYP. DIRECT BURIED CONDUIT

SCALE : N.T.S.

B / 502

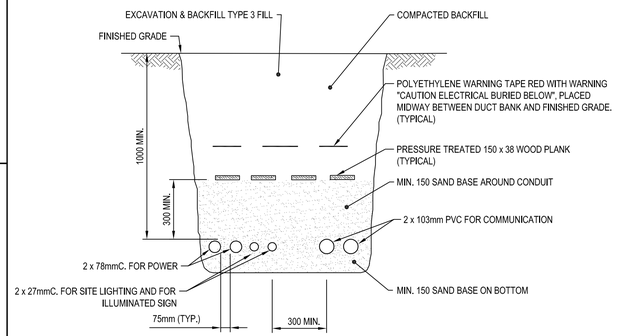

SECTION C

SCALE : N.T.S.

502

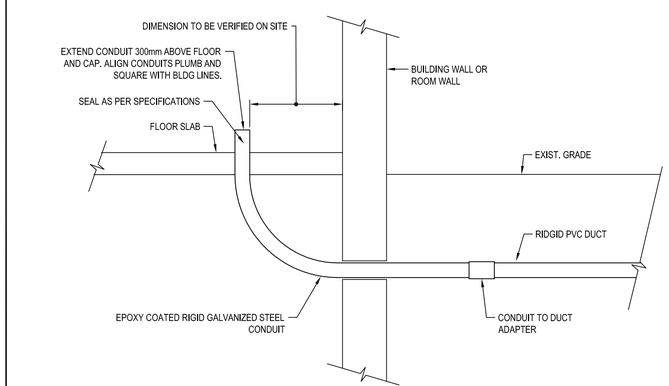

NOTES:

1. REFER TO DRAWING 502 FOR CONDUIT SIZE, QUANTITY AND LOCATION.

TYPICAL BUILDING OR ROOM DUCT ENTRANCE

SCALE : N.T.S.

3 / -

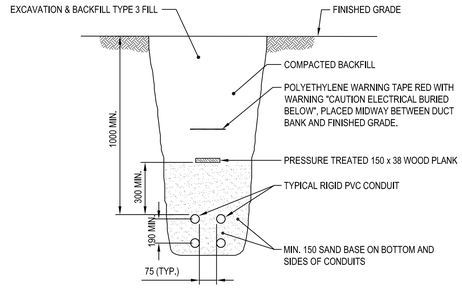

NOTES:

1. REFER TO DRAWING 502 FOR CONDUIT SIZE AND QUANTITY.

TYP. DIRECT BURIED CONDUIT

SCALE : N.T.S.

D / 502

KEY PLAN

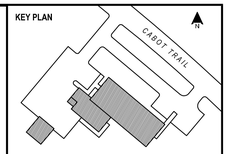

SNC • LAVALIN

SNC • LAVALIN Inc.
Halifax, Nova Scotia, Canada

Certified ISO 9001

Member of the SNC • LAVALIN Group

NO.	REVISION	DATE
C02	ISSUED FOR TENDER	18 JUL 2014

STAMP

INGONISH CIVIC BUILDING

Project Address

DSRA JOB #:	12169
DRAWN BY:	STAFF
CHECKED BY:	H.B. / J.L.
SCALE:	AS INDICATED

SITE DETAILS SHEET 1

503

2014-07-21 3:08:08 PM

R:\SRVBACKUP\DWG\...

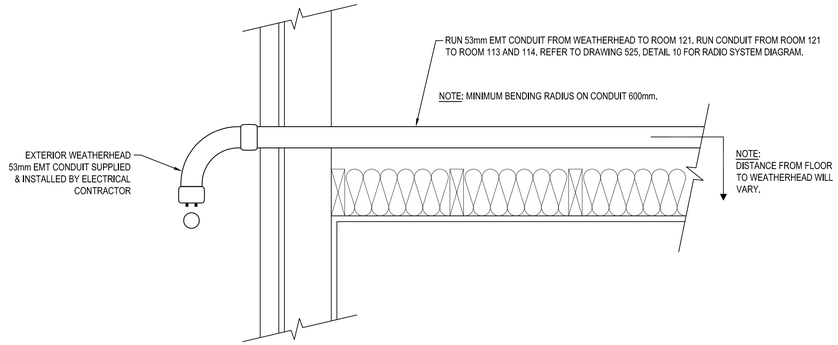

NOTES:

1. CABLE TO BE SUPER FLEX 400, WITH 8.3m OF EXTRA CABLE TO BE COILED IN ROOM 121.

DETAIL - ANTENNA (BUILDING MOUNTED) 1/515

SCALE : N.T.S.

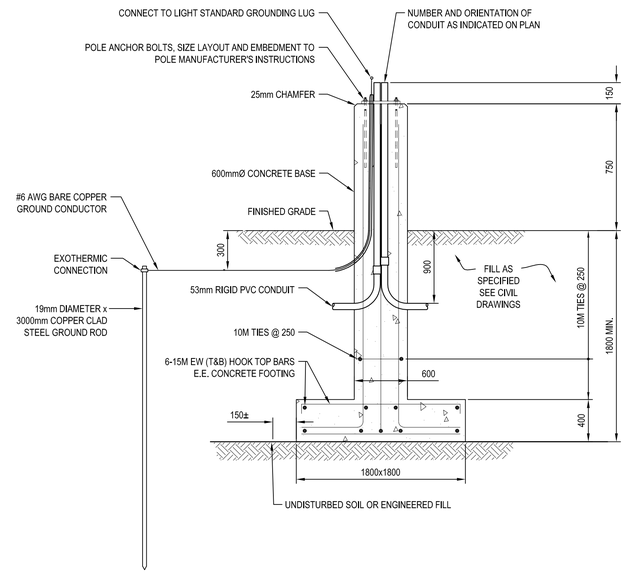

DETAIL - POLE MOUNT LUMINAIRE BASE 2/502

SCALE : N.T.S.

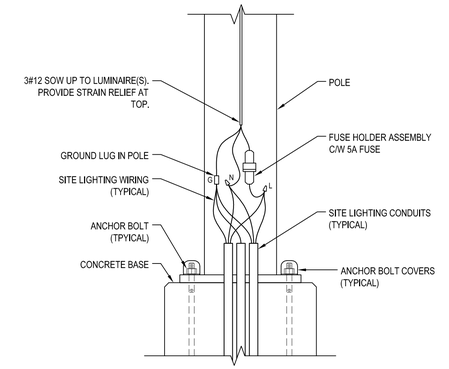

DETAIL - SITE LIGHTING POLE WIRING 3/502

SCALE : N.T.S.

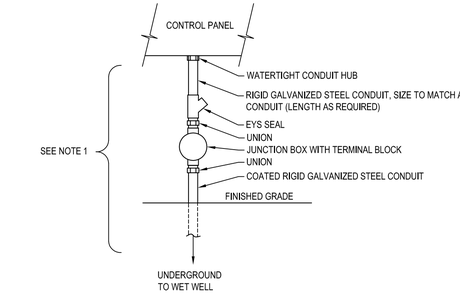

NOTES:

1. ALL COMPONENTS SHALL BE APPROVED FOR CLASS I, ZONE 2, GR. IIA & IIB, T3 HAZARDOUS LOCATION.
2. PROVIDE ADDITIONAL SUPPORTS FOR JUNCTION BOXES AND CONDUIT STUB-UPS AS REQUIRED.
3. MAINTAIN SUFFICIENT SPACE FOR EASY REPLACEMENT OF THE SEALING FITTINGS.
4. COORDINATE STUB-UPS LOCATION AND ARRANGEMENT WITH SUPPLIED CONTROL PANEL. ONLY BOTTOM CONDUIT ENTRY TO THE CONTROL PANEL.

TYPICAL CONDUIT ENTRY FROM WET WELL 4/502

SCALE : N.T.S.

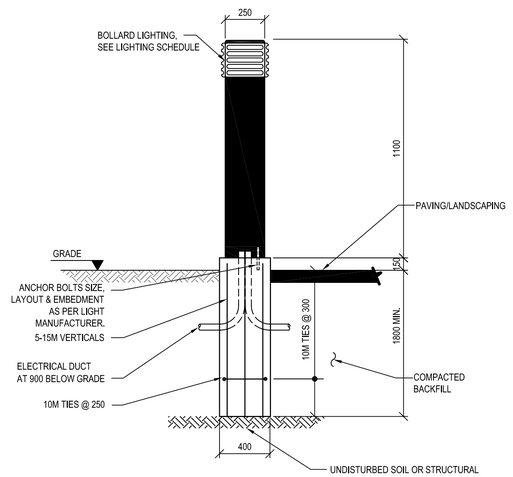

DETAIL FOR CONCRETE BASE FOR BOLLARD 5/502

SCALE : N.T.S.

KEY PLAN

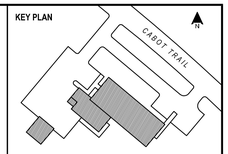

SNC•LAVALIN

SNC • LAVALIN Inc.
Halifax, Nova Scotia, Canada

Member of the SNC • LAVALIN Group

NO.	REVISION	DATE
C02	ISSUED FOR TENDER	18 JUL 2014

STAMP

REGISTERED PROFESSIONAL ENGINEER — PROVINCE OF NOVA SCOTIA — DATE 18 July 2014 — H. M. Bastiaki — 9961

INGONISH CIVIC BUILDING

Project Address

DSRA JOB #:	12169
DRAWN BY:	STAFF
CHECKED BY:	H.B. / J.L.
SCALE:	AS INDICATED

SITE DETAILS SHEET 2

504

2014-07-17 3:00:28 PM

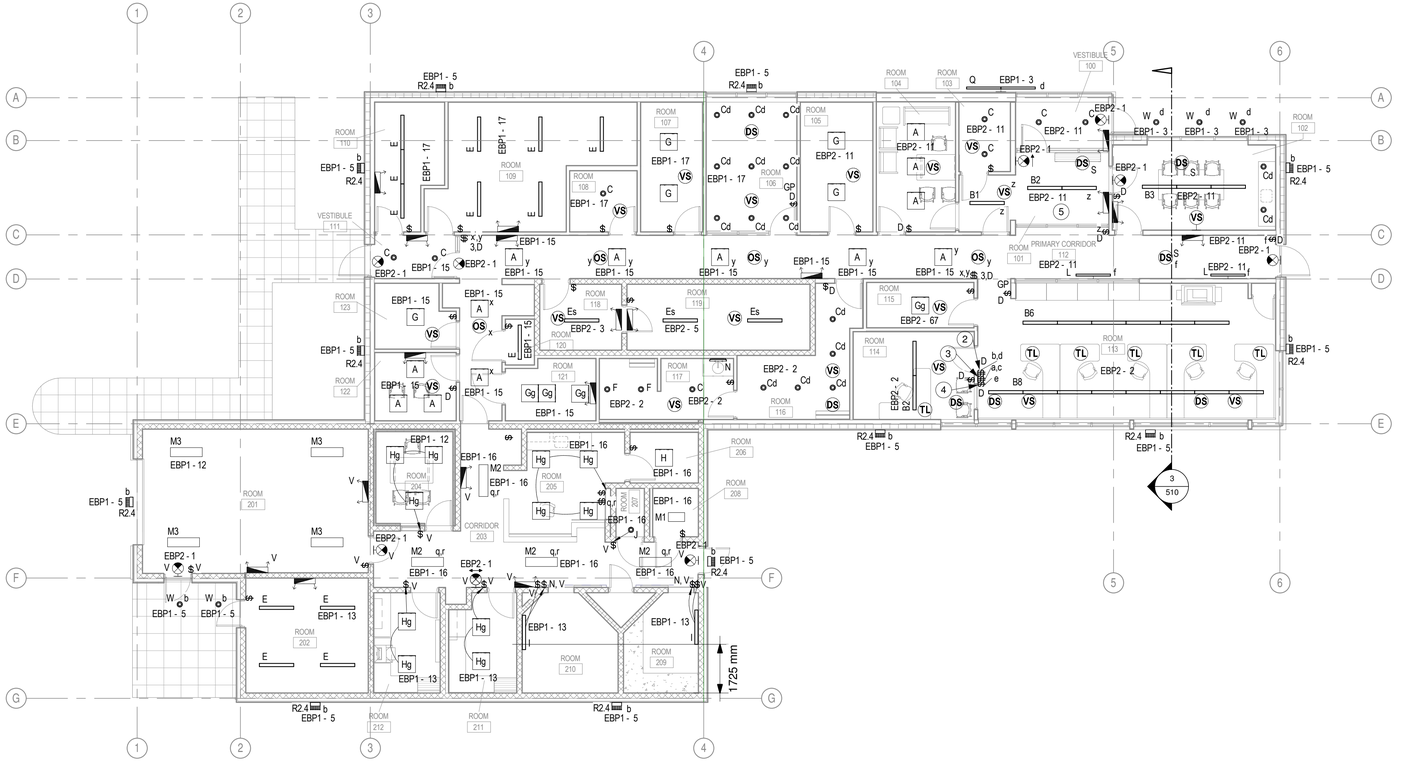

1 MAIN FLOOR - LIGHTING

1 : 100

1:100 2000 0 2000 4000 6000 mm

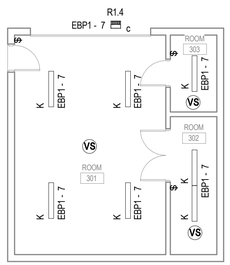

2 COLD STORAGE - LIGHTING

1 : 100

1:100 2000 0 2000 4000 6000 mm

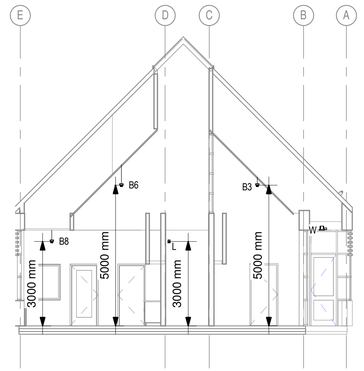

NOTE:
1. NOT ALL ITEMS ARE SHOWN FOR CLARITY.

3 510 SECTION THRU ROOM 113 AND 102

1 : 100

KEY PLAN

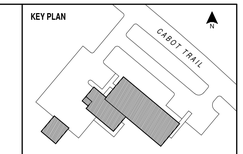

SNC•LAVALIN

SNC•LAVALIN Inc.
Halifax, Nova Scotia, Canada

ISO 9001

Member of the SNC-LAVALIN Group

NOTES

1. ROOMS WITH ONE CIRCUIT NUMBER SHOWN IMPLIES THAT ALL FIXTURES AND EMERGENCY LIGHTING WITHIN THE ROOM ARE ON THAT CIRCUIT UNLESS NOTED OTHERWISE.
2. BYPASS SWITCH FOR OUTDOOR BUILDING PERIMETER LIGHTING.
3. BYPASS SWITCH FOR PARKING LOT LIGHTING.
4. BYPASS SWITCH FOR OUTDOOR ILLUMINATED SIGN.
5. MOUNT FIXTURE TYPES B1 AND B2 IN ROOM 101 AT 2700mm A.F.F.

NO.	REVISION	DATE
C02	ISSUED FOR TENDER	18 JUL 2014

STAMP

INGONISH CIVIC BUILDING

INGONISH, NS

DSRA JOB #: 12169

DRAWN BY: C.N.

CHECKED BY: H.B. / J.L.

SCALE: 1 : 100

LIGHTING LAYOUT

510

615976-0001-D-EL-DWG-0055-01

2014/07/24 4:58:33 PM

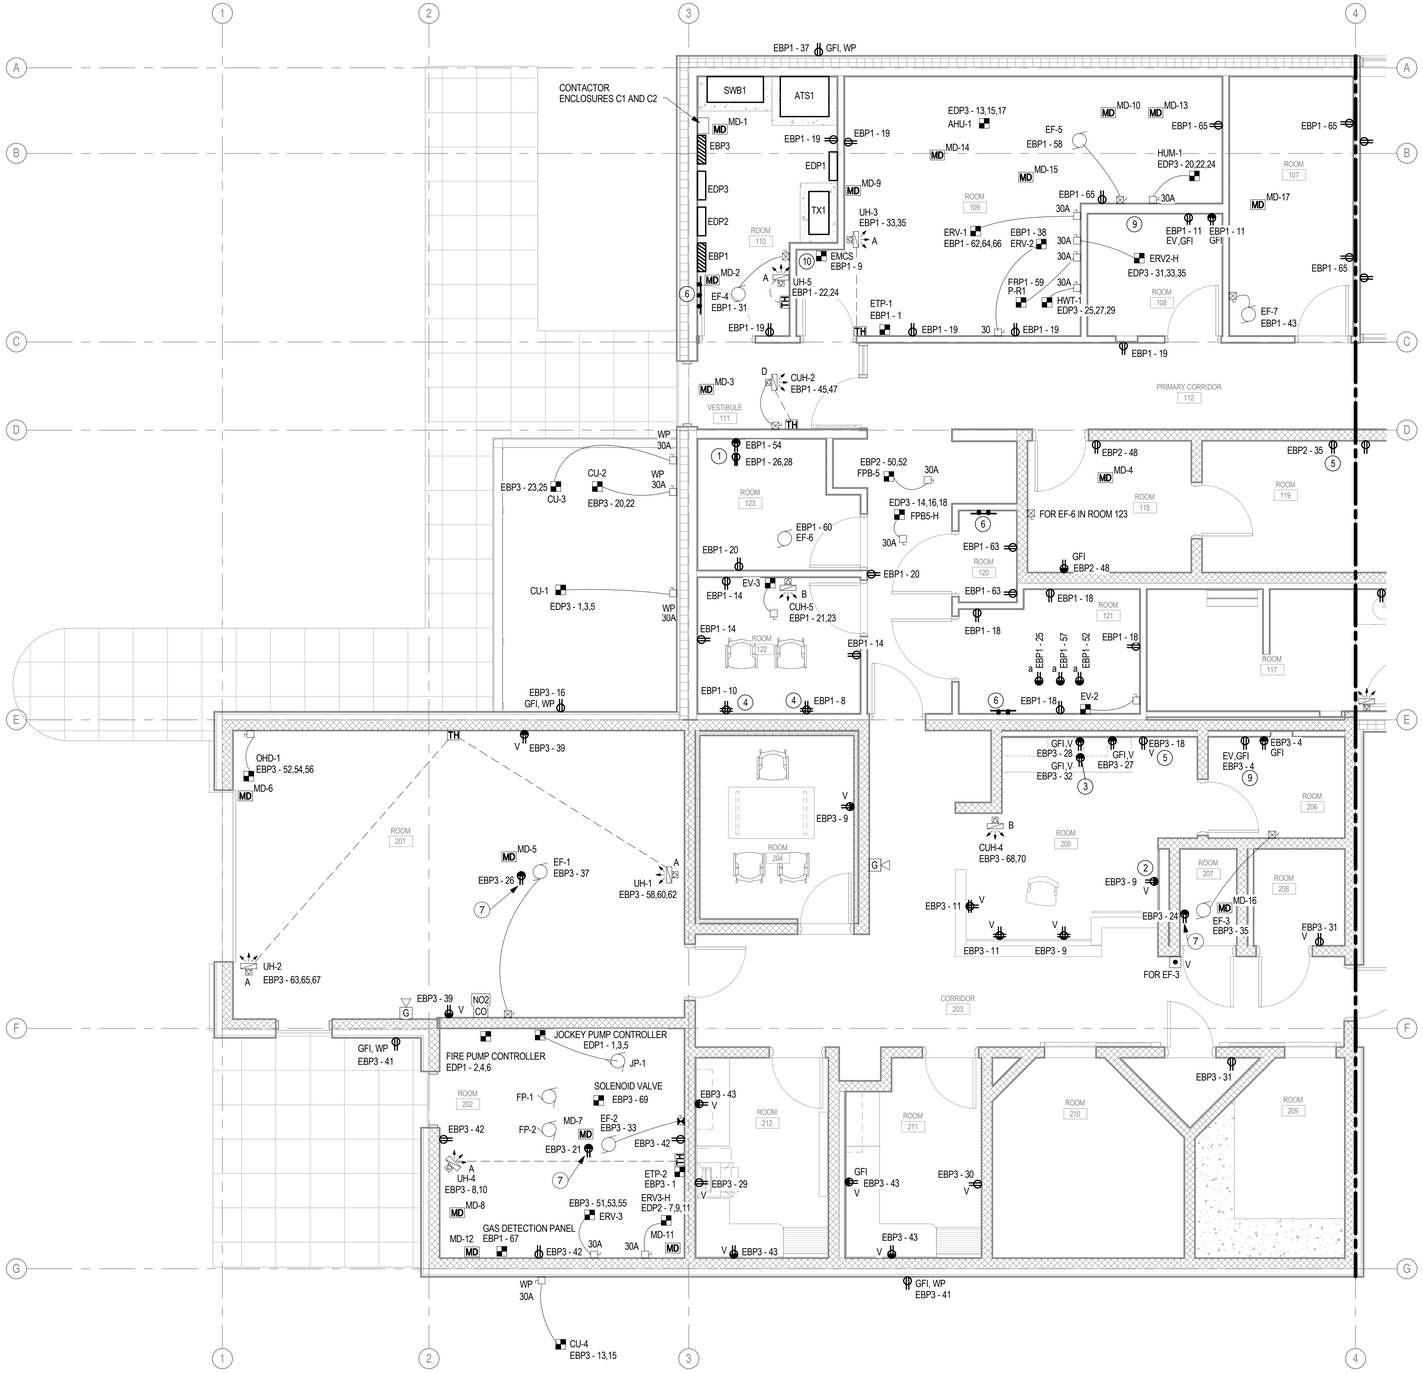

1 MAIN FLOOR AREA A - POWER

1 : 50

1:50 1000 0 1000 2000 3000 mm

KEY PLAN

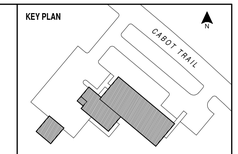

SNC•LAVALIN

SNC•LAVALIN Inc.
Halifax, Nova Scotia, Canada

ISO 9001

Member of the SNC-LAVALIN Group

NOTES

1. 14-30R FOR WASHER/DRYER. COORDINATE RECEPTACLE CSA CONFIGURATION WITH SHOP DRAWING BEFORE INSTALLATION.
2. RECEPTACLE FOR WALL CLOCK AT 1.8 METERS A.F.F.
3. 5-20R RECEPTACLE FOR MICROWAVE OVEN AT 1.5 METERS A.F.F. COORDINATE WITH MILLWORK.
4. ABOVE CCTV CABINETS.
5. 5-20R RECEPTACLE FOR REFRIGERATOR.
6. GROUND BAR.
7. PROVIDE 5-20R RECEPTACLE ADJACENT TO THE MECHANICAL EQUIPMENT ON THE ROOF. INSTALL RECEPTACLE AT 750mm ABOVE THE FINISHED FLOOR.
8. 20A DEDICATED RECEPTACLE MOUNTED ABOVE T-BAR FOR VAPOR EXHAUST FAN.
9. EV (ELECTRONIC FAUCET) RECEPTACLE TO BE MOUNTED DIRECTLY BELOW SINK. CORRDINATE EXACT LOCATION WITH MECHANICAL BEFORE INSTALLATION.
10. EMCS CABINET BY MECHANICAL. COORDINATE EXACT LOCATION OF CABINET WITH MECHANICAL CONTRACTOR.
11. ROUTE FEEDER FOR JOCKEY PUMP, ERV3, ERV3-H, EF-2, CUH-4 AND CU-4 THOUGH UNDERGROUND CONDUIT. REFER TO CONDUIT SCHEDULE (REFERANCE 10) ON DRAWING 502.

NO.	REVISION	DATE
C02	ISSUED FOR TENDER	18 JUL 2014

STAMP

REGISTERED PROFESSIONAL ENGINEER
DATE 18 July 2014
Hamdi, H. Bamleh
9961
PROVINCE OF NOVA SCOTIA

INGONISH CIVIC BUILDING

INGONISH, NS

DSRA JOB #:	12169
DRAWN BY:	C.N.
CHECKED BY:	H.B. / J.L.
SCALE:	1 : 50

AREA A - POWER LAYOUT

511

615976-0001-D-ELDWG-0067-01

2014/07/24 4:58:54 PM

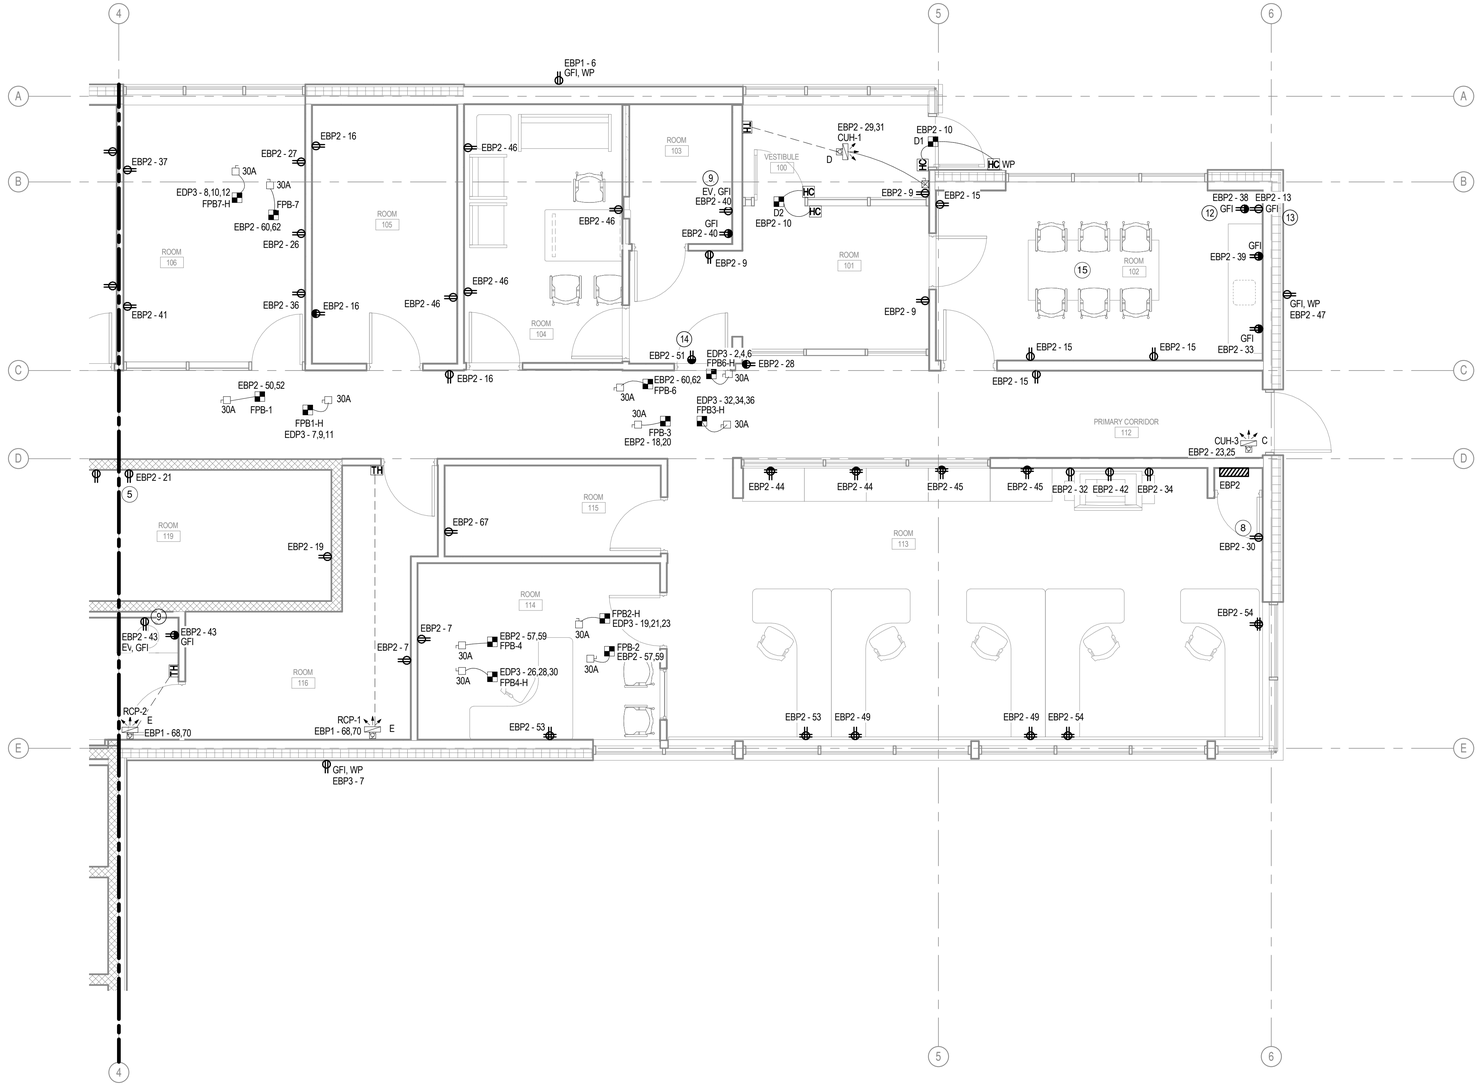

1 MAIN FLOOR AREA B - POWER

1 : 50

1:50 1000 0 1000 2000 3000 mm

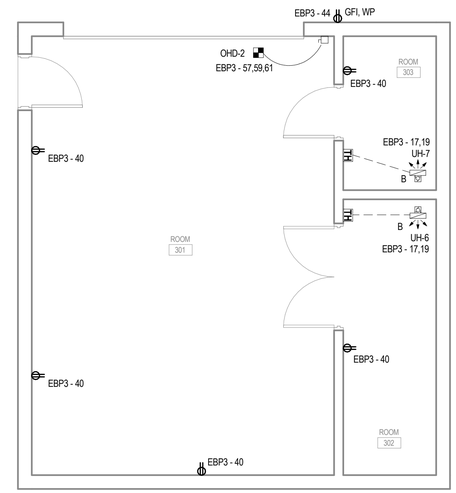

2 COLD STORAGE - POWER

1 : 50

1:50 1000 0 1000 2000 3000 mm

KEY PLAN

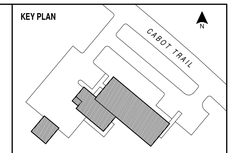

SNC•LAVALIN

SNC•LAVALIN Inc.
Halifax, Nova Scotia, Canada

ISO 9001

Member of the SNC-LAVALIN Group

NOTES

1. 14-30R FOR WASHER/DRYER. COORDINATE RECEPTACLE CSA CONFIGURATION WITH SHOP DRAWING BEFORE INSTALLATION.
2. RECEPTACLE FOR WALL CLOCK AT 1.8 METERS A.F.F.
3. 5-20R RECEPTACLE FOR MICROWAVE OVEN AT 1.5 METERS A.F.F. COORDINATE WITH MILLWORK.
4. ABOVE CCTV CABINETS.
5. 5-20R RECEPTACLE FOR REFRIDGERATOR.
6. GROUND BAR.
7. PROVIDE 5-20R RECEPTACLE ADJACENT TO THE MECHANICAL EQUIPMENT ON THE ROOF. INSTALL RECEPTACLE AT 750mm ABOVE THE FINISHED FLOOR.
8. 20A DEDICATED RECEPTACLE MOUNTED ABOVE T-BAR FOR VAPOR EXHAUST FAN.
9. EV (ELECTRIC FAUCET) RECEPTACLES TO BE MOUNTED DIRECTLY BELOW SINK. CORRDINATE EXACT LOCATION WITH MECHANICAL BEFORE INSTALLATION.
10. EMCS CABINET BY MECHANICAL. COORDINATE EXACT LOCATION OF CABINET WITH MECHANICAL.
11. ROUTE FEEDER FOR JOCKEY PUMP, ERV3, ERV3-H, EF-2, CUH-4 AND CU-4 THROUGH UNDERGROUND CONDUIT. REFER TO CONDUIT SCHEDULE (REFERANCE 19) ON DRAWING 502.
12. 5-20R RECEPTACLE FOR MICROWAVE. MOUNTED ABOVE COUNTER-TOP.
13. 5-20R RECEPTACLE FOR MINI-FRIDGE. COORDINATE WITH MILLWORK.
14. OUTLET FOR INFORMATION SCREEN TO BE WALL MOUNTED ABOVE DOOR. CONFIRM MOUNTING HEIGHT WITH DEPARTMENTAL REPRESENTATIVE.
15. SEE DRAWING 515 FOR FLOOR BOX LOCATION.

NO.	REVISION	DATE
C01	ISSUED FOR TENDER	18 JUL 2014

STAMP

REGISTERED PROFESSIONAL ENGINEER
DATE 19 JULY 2014
H. M. Bottilch
9961
PROVINCE OF NOVA SCOTIA

INGONISH CIVIC BUILDING

INGONISH, NS

DSRA JOB #:	12169
DRAWN BY:	C.N.
CHECKED BY:	H.B. / J.L.
SCALE:	1 : 50

AREA B - POWER LAYOUT

512

615976-0001-D-EL-DWG-0085-01

2014/07/18 12:43:44 PM

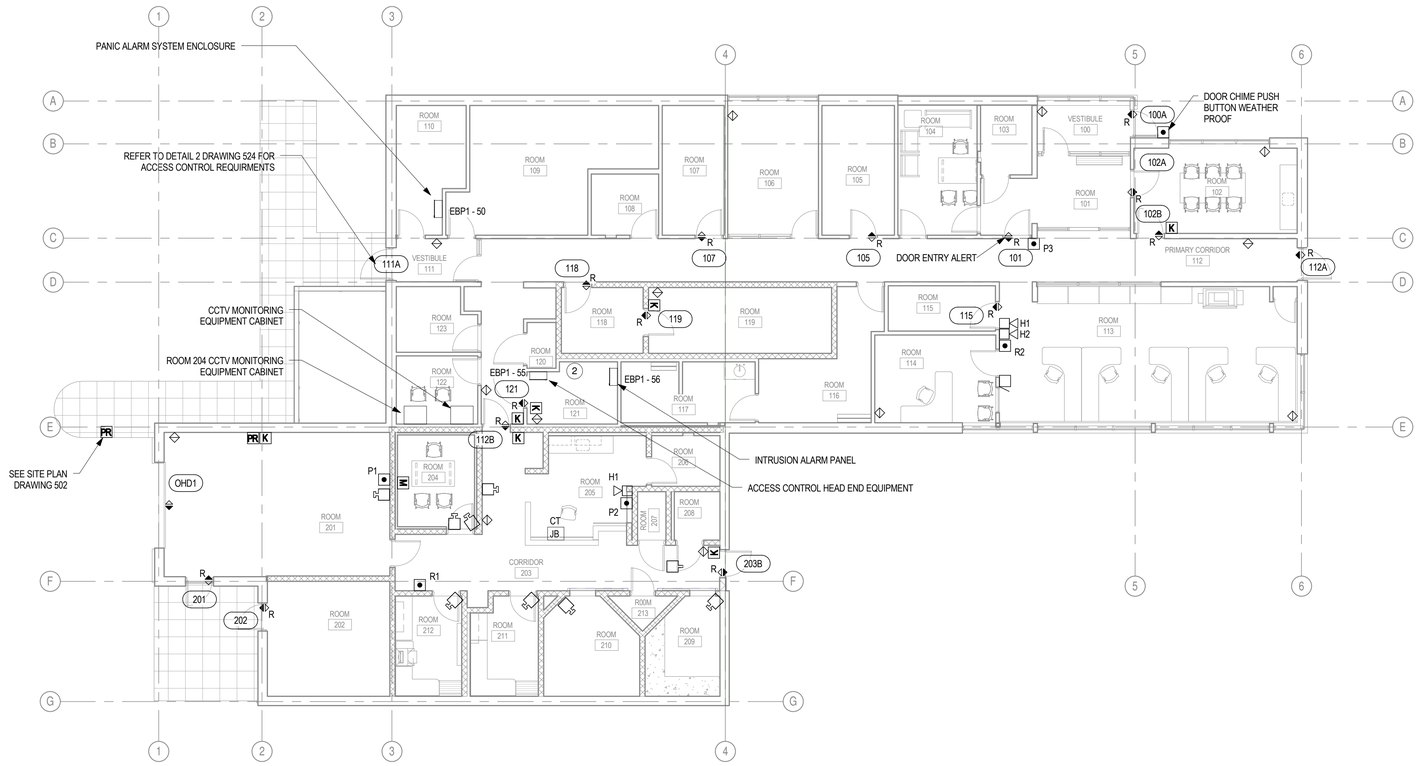

1 MAIN FLOOR - SECURITY

1 : 100

1:100 2000 0 2000 4000 6000 mm

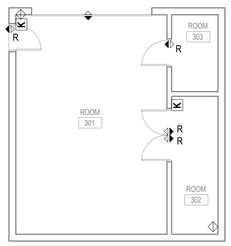

2 COLD STORAGE - SECURITY

1 : 100

1:100 2000 0 2000 4000 6000 mm

KEY PLAN

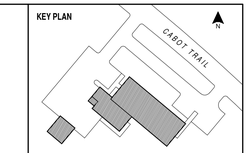

SNC•LAVALIN

SNC•LAVALIN Inc.
Halifax, Nova Scotia, Canada

ISO 9001

Member of the SNC-LAVALIN Group

NOTES

1. REFER TO DRAWINGS 523 AND 524 FOR RISERS AND DETAILS.
2. REFER TO TELECOMUNICATIONS DRAWING 515 FOR LAYOUT OF SECURITY SYSTEM BASKET TRAY.

NO.	REVISION	DATE
C02	ISSUED FOR TENDER	18 JUL 2014

STAMP

REGISTERED PROFESSIONAL ENGINEER
DATE 18 July 2014
H. M. Bastikh
9961
PROVINCE OF NOVA SCOTIA

INGONISH CIVIC BUILDING

INGONISH, NS

DSRA JOB #:	12169
DRAWN BY:	C.N.
CHECKED BY:	H.B. / J.L.
SCALE:	1 : 100

SECURITY LAYOUT

513

615076-D-EL-DWG-0007-01

20140718 4:48:35 PM

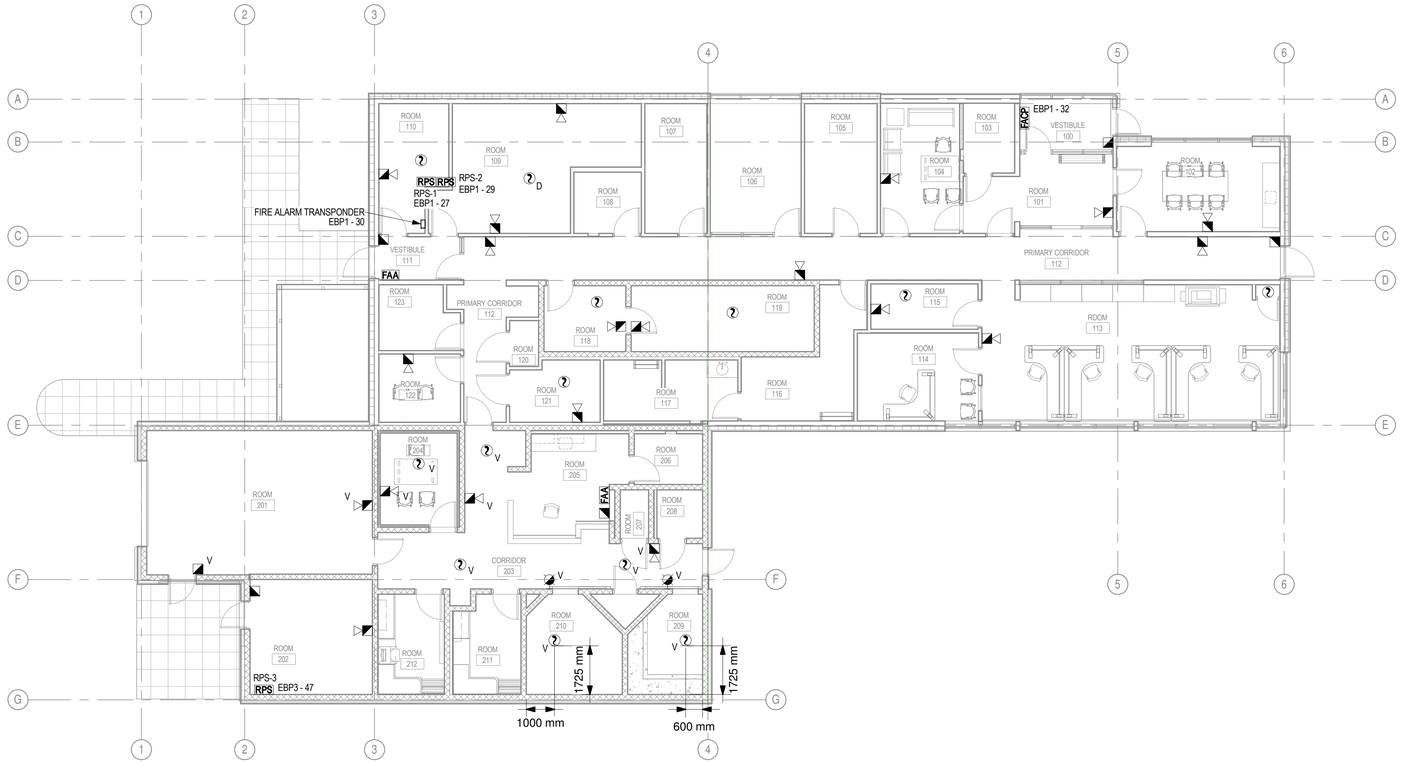

1 MAIN FLOOR - FIRE ALARM

1 : 100

1:100 2000 0 2000 4000 6000 mm

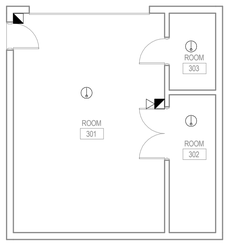

2 COLD STORAGE - FIRE ALARM

1 : 100

1:100 2000 0 2000 4000 6000 mm

KEY PLAN

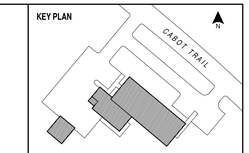

SNC•LAVALIN

SNC•LAVALIN Inc.
Halifax, Nova Scotia, Canada

ISO 9001

Member of the SNC-LAVALIN Group

NOTES

NO.	REVISION	DATE
C02	ISSUED FOR TENDER	18 JUL 2014

STAMP

REGISTERED PROFESSIONAL ENGINEER
DATE 18 JULY 2014
H. M. Bantikh
9961
PROVINCE OF NOVA SCOTIA

INGONISH CIVIC BUILDING

INGONISH, NS

DSRA JOB #: 12169

DRAWN BY: C.N.

CHECKED BY: H.B. / J.L.

SCALE: 1 : 100

FIRE ALARM LAYOUT

514

2014/07/24 4:46:43 PM 615976D-EL-DWG-0008-01

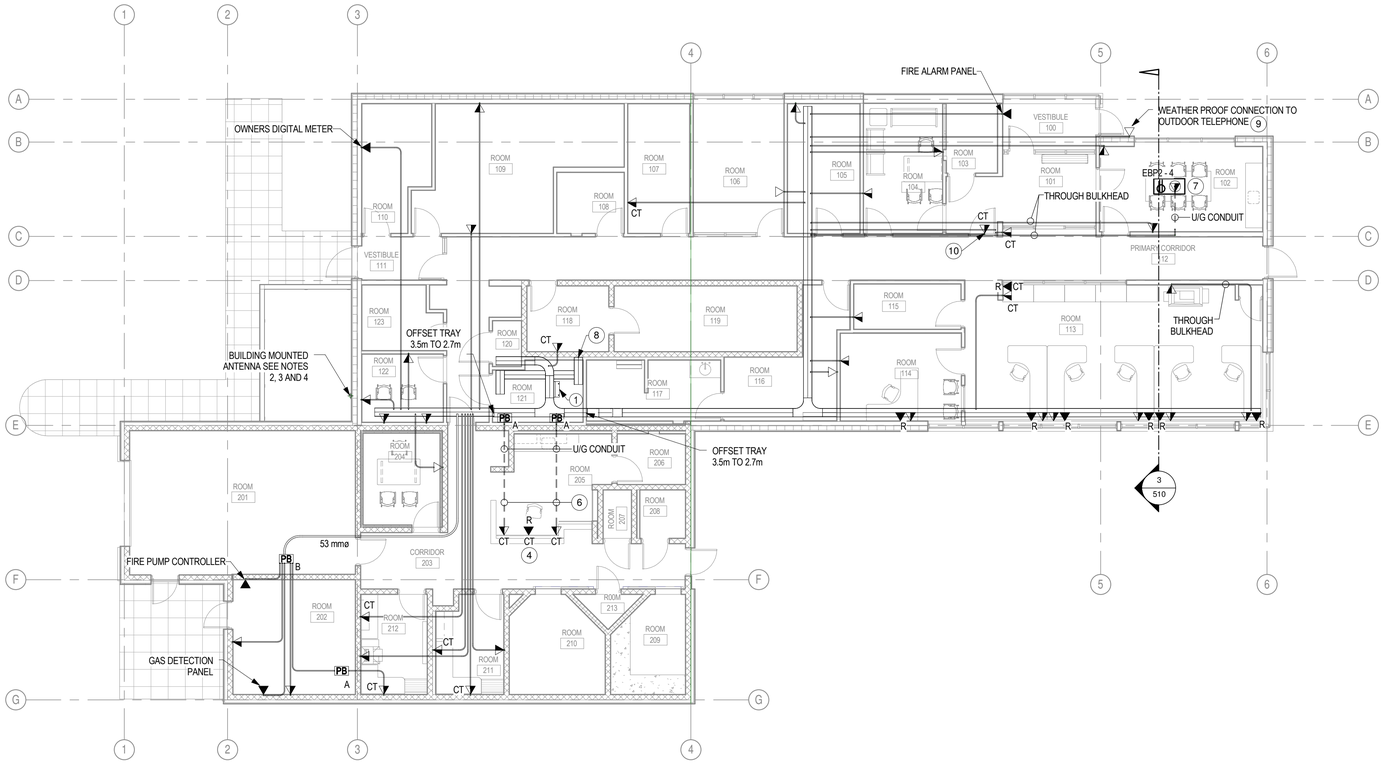

1 MAIN FLOOR - TELECOMMUNICATIONS

1 : 100

1:100 2000 0 2000 4000 6000 mm

PULL BOX SCHEDULE				
PULL BOX	LENGTH	WIDTH	DEPTH	WIDTH INCREASE FOR ADDITIONAL CONDUIT
A	405 mm	100 mm	75 mm	50 mm
B	914 mm	200 mm	100 mm	125 mm

KEY PLAN

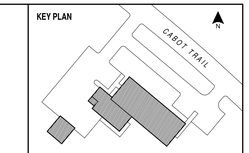

SNC•LAVALIN

SNC•LAVALIN Inc.
Halifax, Nova Scotia, Canada

ISO 9001

Member of the SNC-LAVALIN Group

NOTES

1. TELECOMMUNICATIONS CABINET SUPPLIED AND INSTALLED BY THIS CONTRACTOR.
2. ANTENNA TO BE MOUNTED TO HAVE MINIMUM 1.2m CLEARANCE FROM ELECTRICAL/MECHANICAL EQUIPMENT. ANTENNA SUPPLIED AND INSTALLED BY DEPARTMENTAL REPRESENTATIVE. CONSULT ANTENNA MANUFACTURER FOR ADDITIONAL CLEARANCE REQUIREMENTS BEFORE INSTALLATION.
3. SEE DRAWING 504 DETAIL 1 FOR ANTENNA BUILDING MOUNTING.
4. SEE DRAWING 525 DETAIL 10 FOR RADIO SYSTEM RACEWAY REQUIREMENTS.
5. ALL CONDUITS 27mm UNLESS NOTED OTHERWISE.
6. PVC TO EMT STUB-UP THROUGH GUARD STATION COUNTER. PROVIDE PULLBOX WITHIN ROOM 121 ON WALL IF REQUIRED.
7. PVC TO EMT STUB-UP THROUGH WALL. CONTINUE CONDUIT TO CABLE TRAY THROUGH BULKHEAD. PROVIDE PULL BOX IF NECESSARY.
8. SECURITY SYSTEM BASKET TRAY TO BE MOUNTED BELOW TELECOM TRAY 2.45m A.F.F. COORDINATE WITH SECURITY PANEL BEFORE INSTALLATION.
9. OUTDOOR PHONE SUPPLIED BY DEPARTMENTAL REPRESENTATIVE AND INSTALLED BY THIS CONTRACTOR. SEAL CONDUIT ENTRY TO OUTDOOR TELEPHONE.
10. TELECOM OUTLET FOR INFORMATION SCREEN TO BE WALL MOUNTED ABOVE DOOR. CONFIRM MOUNTING HEIGHT WITH DEPARTMENTAL REPRESENTATIVE.

NO.	REVISION	DATE
C02	ISSUED FOR TENDER	18 JUL 2014

STAMP

INGONISH CIVIC BUILDING

INGONISH, NS

DSRA JOB #: 12169

DRAWN BY: C.N.

CHECKED BY: H.B. / J.L.

SCALE: 1 : 100

TELECOMMUNICATIONS LAYOUT

515

615016-D-EL-DWG-00059-01

20140704 4:58:58 PM

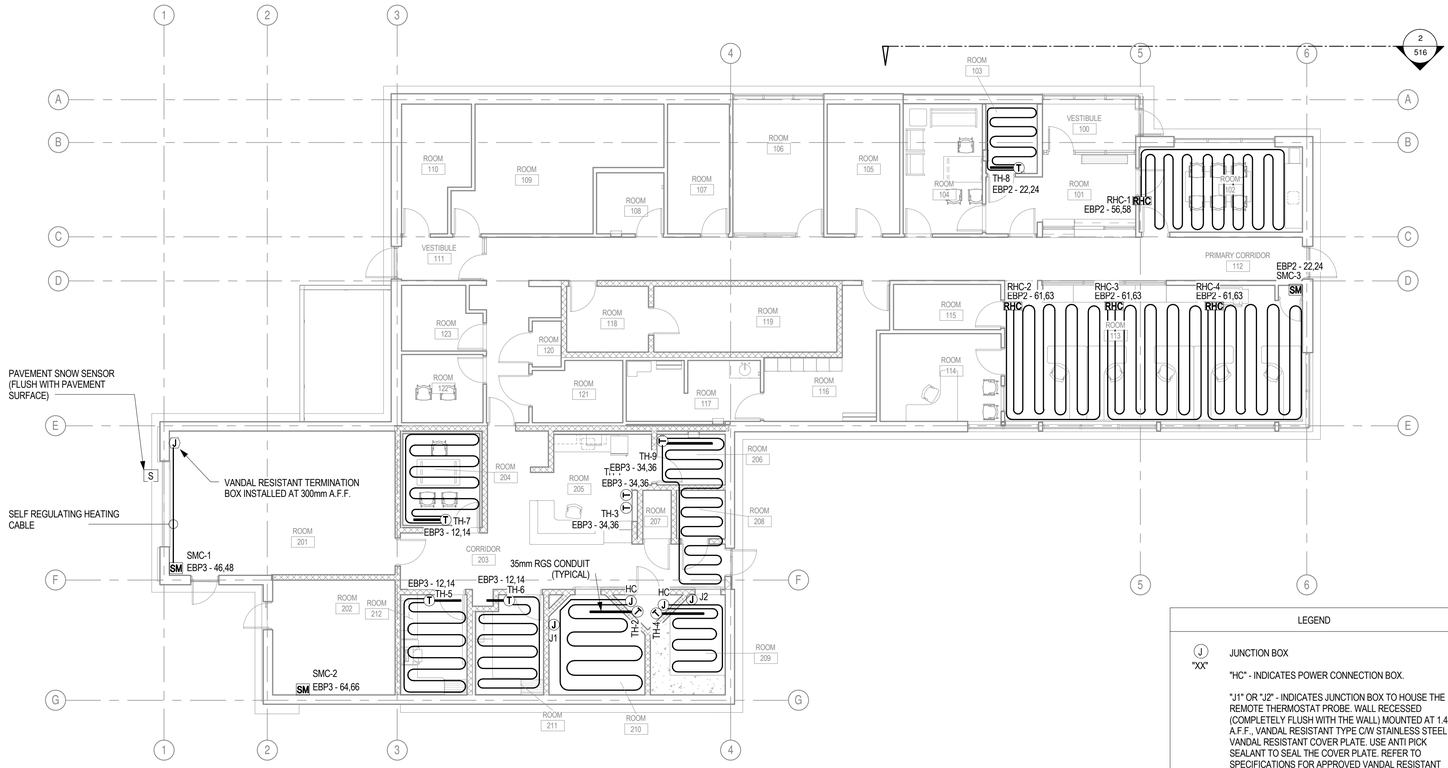

1 MAIN FLOOR - SNOW MELTING AND RADIANT HEATING

1 : 100

1:100 2000 0 2000 4000 6000 mm

ELECTRIC RADIANT HEATING REQUIREMENTS			
ROOM #	RADIENT CAPACITY	CABLE LENGTH	SPACING
102	1200 W	103.6 m	0.168 m
103	250 W	30.5 m	0.152 m
113	3600 W	310.8 m	0.145 m
203	500 W	61 m	0.152 m
204	200 W	87 m	0.152 m
206	500 W	61 m	0.152 m
208	500 W	61 m	0.152 m
209	550 W	33.5 m	0.152 m
210	550 W	77.1 m	0.152 m
211	370 W	58 m	0.152 m
212	370 W	58 m	0.152 m

LEGEND

- (J) "XX" — JUNCTION BOX. "HC" - INDICATES POWER CONNECTION BOX. "J1" OR "J2" - INDICATES JUNCTION BOX TO HOUSE THE REMOTE THERMOSTAT PROBE. WALL RECESSED (COMPLETELY FLUSH WITH THE WALL) MOUNTED AT 1.4m A.F.F., VANDAL RESISTANT TYPE C/W STAINLESS STEEL VANDAL RESISTANT COVER PLATE. USE ANTI PICK SEALANT TO SEAL THE COVER PLATE. REFER TO SPECIFICATIONS FOR APPROVED VANDAL RESISTANT SCREWS.
- (T) "XX" — AMBIENT SENSING THERMOSTAT. TH-"#" INDICATES THERMOSTAT DESIGNATION
- SM "XX" — AUTOMATIC CONTROLLER. SMC-"#" INDICATES CONTROLLER DESIGNATION
- RHC "XX" — RADIANT HEAT CONTROL BOX. RHC-"#" INDICATES CONTROL BOX DESIGNATION

NOTES

1. SEE DRAWING 522 FOR DIAGRAMS.
2. CABLE LENGTH SPECIFIED INCLUDES ONLY HEATED LENGTH AND NOT THE COLD LEAD LENGTH.
3. ALLOW FOR 25% EXTRA CABLE LENGTH. EXACT LENGTH TO BE SIZED DURING SHOP DRAWING REVIEWS.
4. MINIMUM CONCRETE COVERAGE FOR HEATING CABLE EMBEDDED IN CONCRETE SHALL BE 50mm.
5. IN-FLOOR ELECTRIC HEAT CABLE IS TO BE TIED TO THE TOP OF THE REINFORCING STEEL MAT. REFER TO AND COORDINATE WITH STRUCTURAL CONTRACTOR FOR PLACEMENT AND PROXIMITY OF MATERIALS.
6. CABLE ROUTING SHOWN IS FOR INFORMATION ONLY. EXACT NUMBER OF LOOPS AND BENDS SHALL BE AS PER MANUFACTURES RECOMMENDATIONS.
7. ROUTE FEEDER FOR ELECTRIC RADIANT HEATING FOR ROOMS 206, 208, 209 AND 210 THROUGH UNDERGROUND CONDUIT. REFER TO CONDUIT SCHEDULE (REFERENCE 10) ON DRAWING 502.
8. EACH RADIANT HEAT CABLE LOOP IN ROOM 113 HAS A CAPACITY OF 1200W, CABLE LENGTH OF 103.6m AND A SPACING OF 0.145m.
9. CLEARANCE BETWEEN RADIANT HEAT CABLE AND FLOOR BOX IN ROOM 102 TO BE AS PER MANUFACTURERS SPECIFICATIONS.

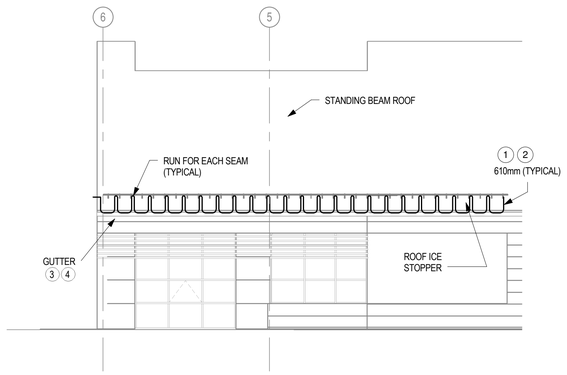

NOTES:
1. INSTALL THE HEATING CABLE IN A ZIG ZAG CONFIGURATION 610mm HEIGHT (HEIGHT DOES NOT INCLUDE GUTTER).
2. RUN HEATING CABLE TO THE BOTTOM OF THE GUTTER WITHOUT CUTTING THE CABLE.
3. RUN AN ADDITIONAL HEATING CABLE ALONG THE BOTTOM OF THE GUTTER AND ATTACH TO THE ROOF HEATING CABLE.
4. HEATING CABLE SHALL BE ATTACHED TO THE ROOF, GUTTER AND TO THE ROOF ICE STOPPER. REFER TO ARCHITECTURAL DRAWINGS FOR INSTALLATION DETAILS.
5. OVERHEAD SNOW SENSOR NOT SHOWN. INSTALL AS PER MANUFACTURE RECOMMENDATION.

2 516 MAIN ENTRANCE DE-ICING SYSTEM

SCALE: 1 : 100

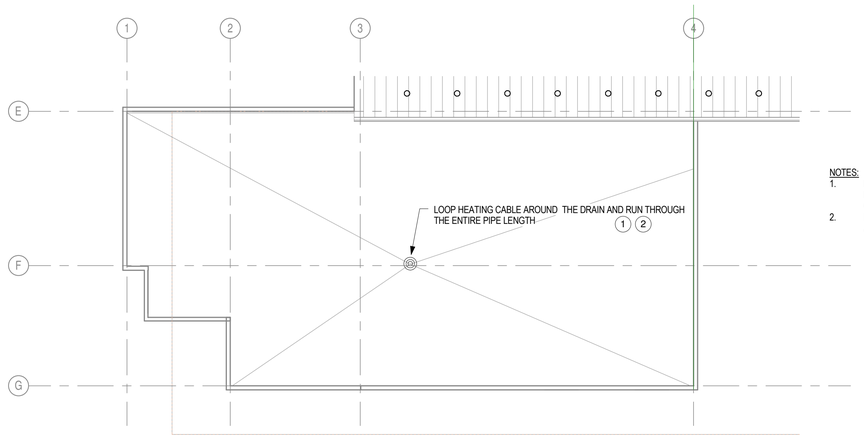

NOTES:
1. PROVIDE A CONTINUOUS SINGLE RUN OF HEATING CABLE. LOOP BACK THE END SEAL A MINIMUM 300mm AT THE END OF THE PIPE.
2. INSTALL DE-ICING SENSOR INSIDE THE DRAIN. PROVIDE ALL NECESSARY ATTACHMENTS.

3 516 ROOF DRAIN DE-ICING SYSTEM

SCALE: 1 : 100

KEY PLAN

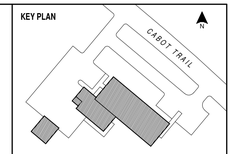

SNC•LAVALIN

SNC•LAVALIN Inc.
Halifax, Nova Scotia, Canada

ISO 9001

Member of the SNC-LAVALIN Group

NO.	REVISION	DATE
C02	ISSUED FOR TENDER	18 JUL 2014

STAMP

REGISTERED PROFESSIONAL ENGINEER — PROVINCE OF NOVA SCOTIA — DATE 18 July 2014 — H. M. Bastich — 9961

INGONISH CIVIC BUILDING

INGONISH, NS

DSRA JOB #:	12169
DRAWN BY:	STAFF
CHECKED BY:	H.B. / J.L.
SCALE:	1 : 100

ELECTRIC RADIANT HEATING AND DE-ICING SYSTEM

516

615076-D-EL-DWG-0041-01

20140703 5:03:49 AM