NOTES

SURVEY PARTY CHIEF: EDDIE BEARNS
SURVEY VESSEL:
SURVEY DATE(S): MAY 20-21 2015

POSITIONING SYSTEM USED: CGPS (WITH CTP)
LAND SURVEY POSITION BY: CGPS (WITH CTP)

DATA RADIOED/USED:
CAD (DRAWING FILES):

OFFICE PROCESSOR: EDDIE BEARNS
DATE OF PROCESSING: MAY 2015

CONTROL POINTS

ID NAME	EASTING	NORTHING	ELEV	DESCRIPTION
BP100	5426882.749	5497480.166	181.697	INTEGRATE CANADA BRASS PLAQUE SET on BEDROCK
EL MONUMENT	5426864.894	5497429.894	181.453	PROVINCIAL CANADA BRASS PLAQUE SET on BEDROCK
CL MONUMENT 3537	4598599.742	5498349.695	182.375	PROVINCIAL CANADA BRASS PLAQUE SET on BEDROCK
P / P 42	4597418.289	5499992.289	134.611	FOUND IRON PIN IN GRAVEL
P / P 45	4598891.891	5497992.889	169.795	FOUND IRON PIN IN GRAVEL

ALL ELEVATIONS ARE IN METERS

ALL ELEVATIONS REFER(ED) TO GEODETIC MONUMENT ELEV. = 181.697 m BRASS PLAQUE SET IN BEDROCK.

COORDINATES FOR NON-ESSENTIAL CONTROL MAY BE GIVEN ON THIS or T.W. SHEETS
PLANE ZONE 21 USING THE NORTH AMERICAN DATUM OF 1983(CSRS98)

ALL FIELD NOTES ARE IN OUR HOUSE BOOK #305 "C"

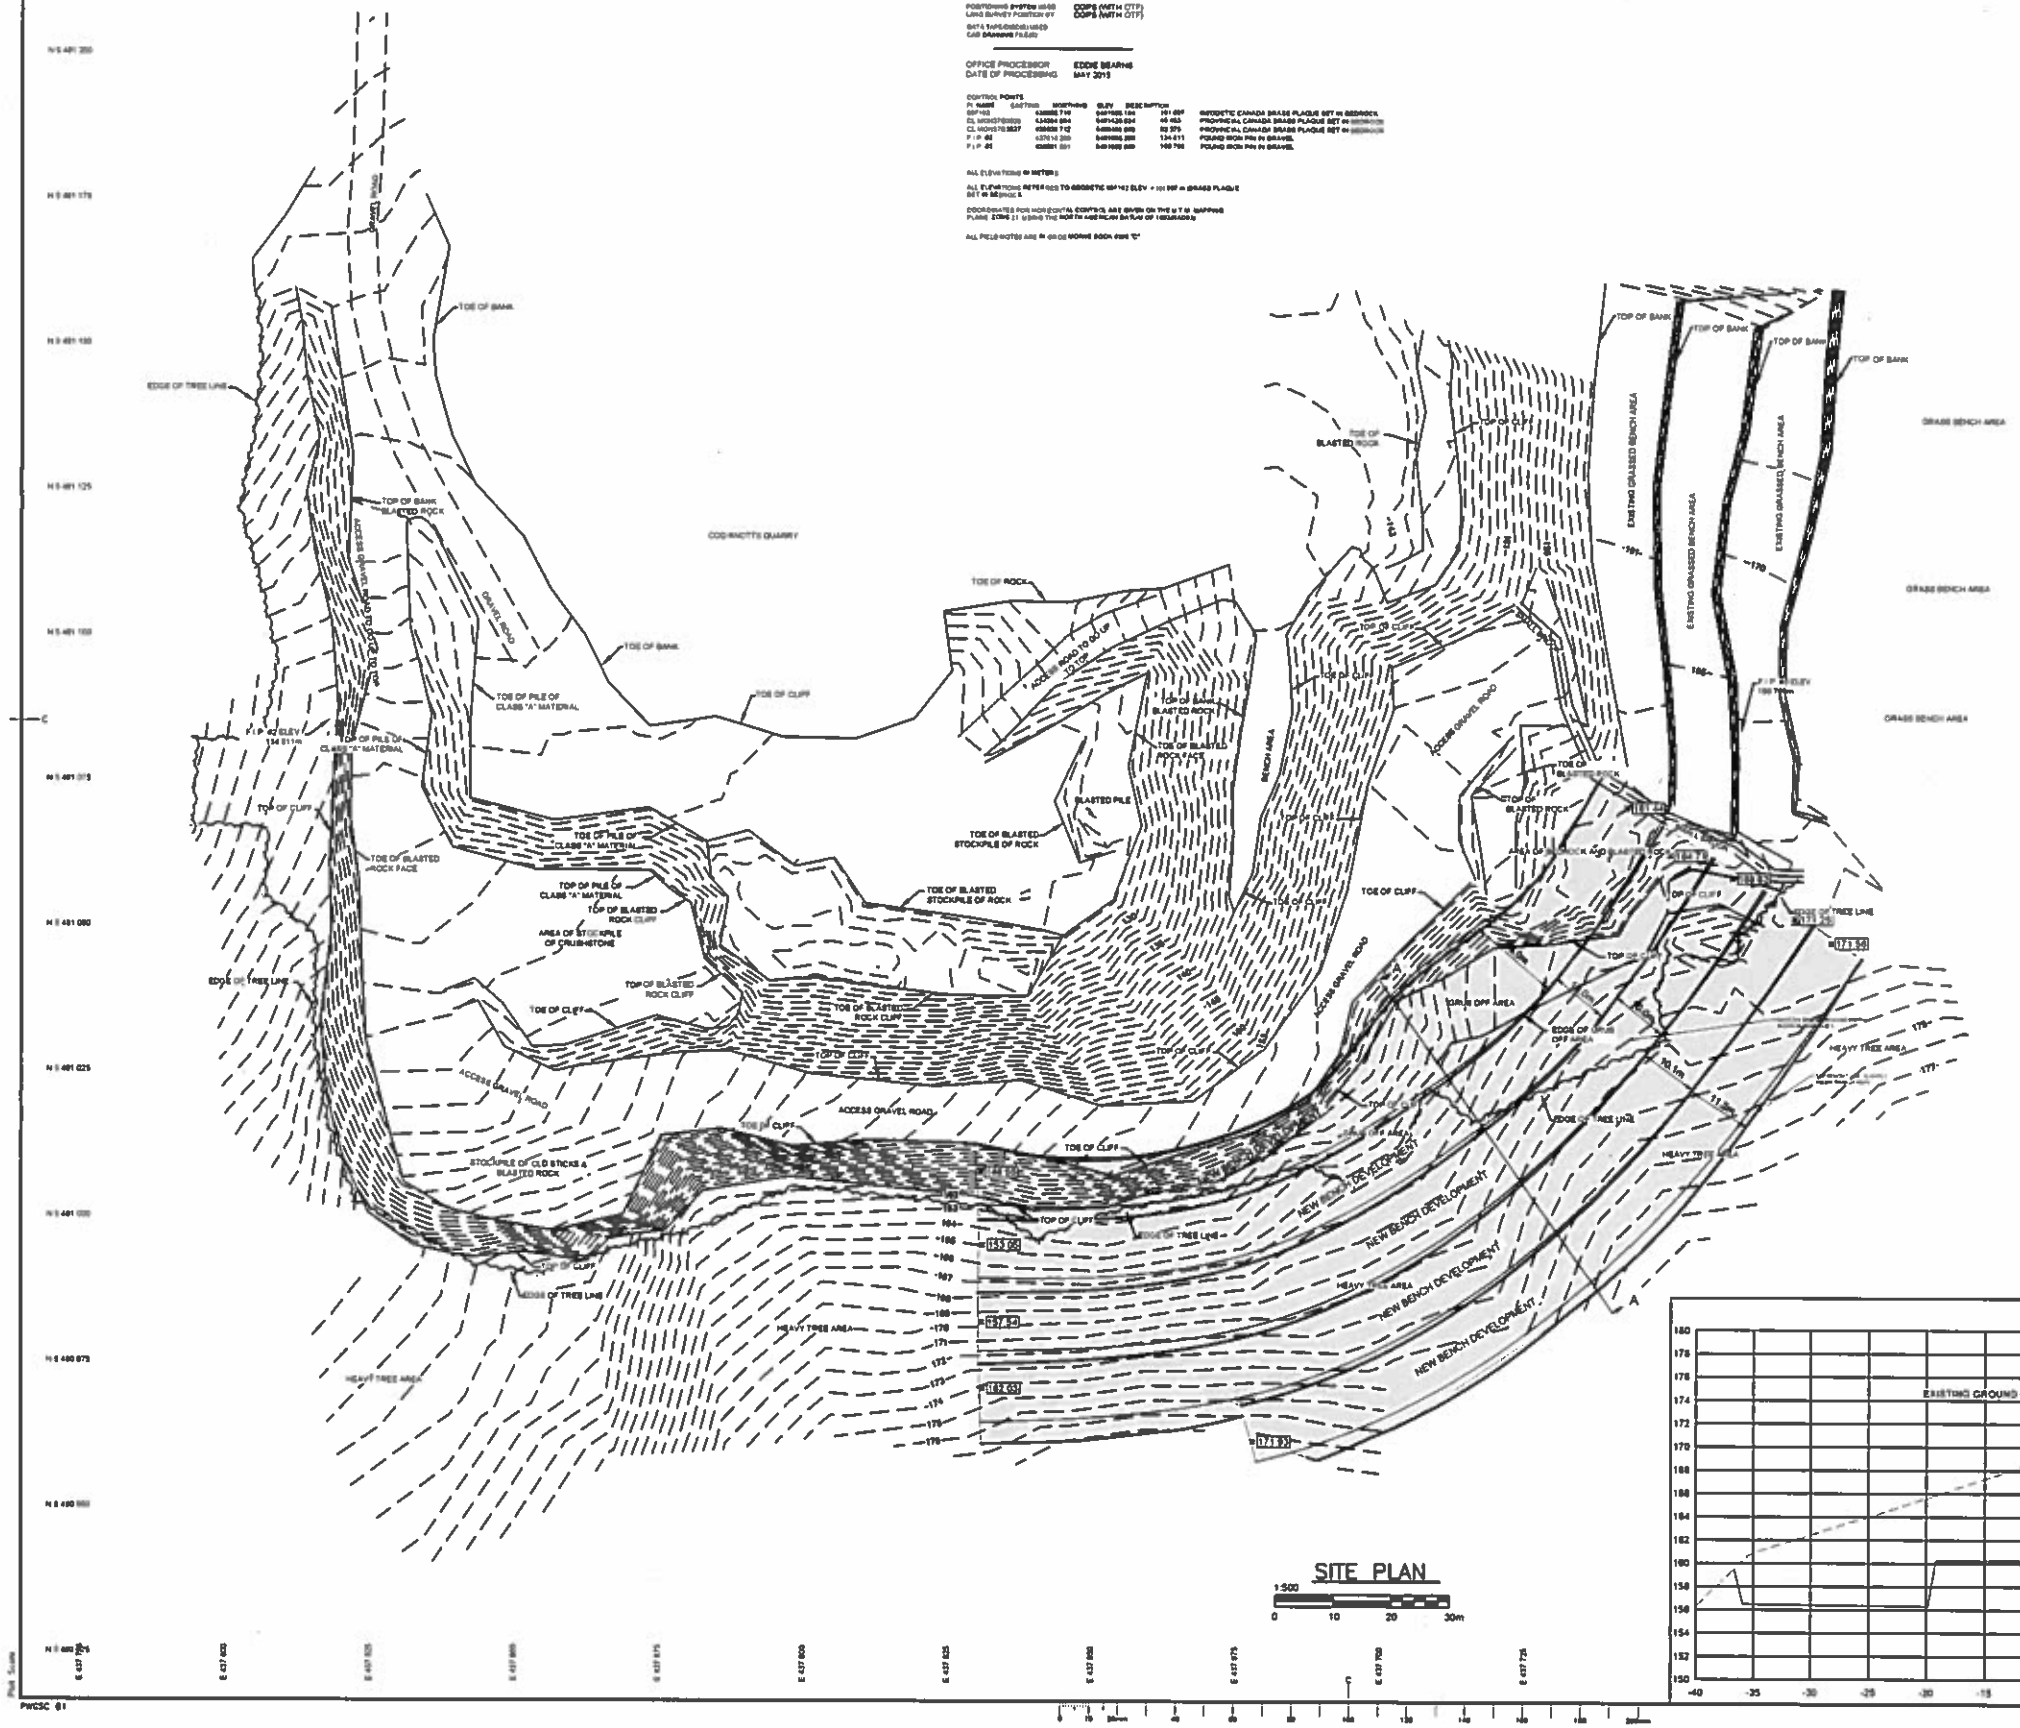

SITE PLAN
1:500
0 10 20 30m

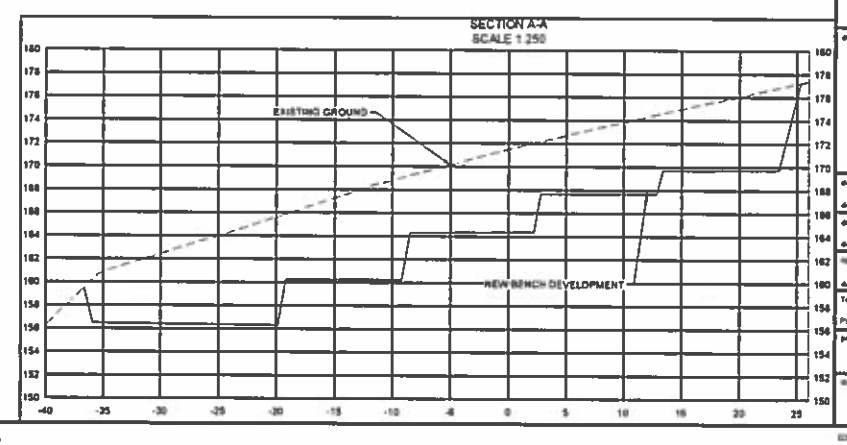

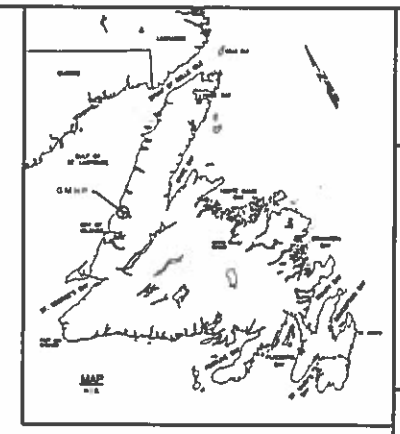

NOTES:

1. QUARRY BENCH DEVELOPMENT AND ROCK EXTRACTION TO START ADJACENT TO EXISTING GRASSED BENCH AREA AND CONTINUE TOWARDS QUARRY ENTRANCE.
2. ALL QUARRY DEVELOPMENT UNDER THIS PROJECT TO ENSURE EASE OF SUBSEQUENT DEVELOPMENT.
3. ROCK EXTRACTION MUST PROCEED SO ALL BENCHES ARE DEVELOPED EQUALLY FROM TOP TO BOTTOM AT THE SAME TIME.
4. ALL AREAS TO BE BLASTED ARE TO BE CLEARED, GRUBBED AND STRIPPED AS REQUIRED.
5. ALL CLEARED MATERIAL, GRUBBED MATERIAL, AND STRIPPED MATERIAL TO BE STORED IN SEPARATE STOCKPILES IN THE QUARRY AS DIRECTED BY PARKS CANADA.

Public Works and Government Services Canada / Travaux Publics et Services gouvernementaux Canada

revisions	date
0	

A / C: A dessin no / no du dessin; B location drawing no / dessin no; C drawing no / dessin no

project / projet
COD KNOTTS QUARRY DEVELOPMENT/ ROCK EXTRACTION PLAN GROS MORNE NATIONAL PARK, NL

drawing / dessin
ADDENDUM No. 1

designed PWGSC
date MAY 2015
drawn M.A.L.
date JUNE 2015
approved
date
Tender
PWGSC Project Manager / Administrateur de projets TPSGC
project number / no du projet
R.074176.001
drawing no / no du dessin
1 OF 1

PWGSC 01