LOCATION PLAN
NOT TO SCALE

NOTE:
PEDESTAL OUTLETS TO FACE TIMBER CURB AND OFFSET 300mm FROM INSIDE EDGE OF CURB.

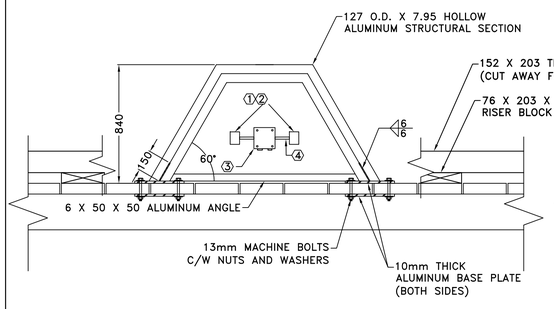

ELECTRICAL PEDESTAL ELEVATION
SCALE: 1:20

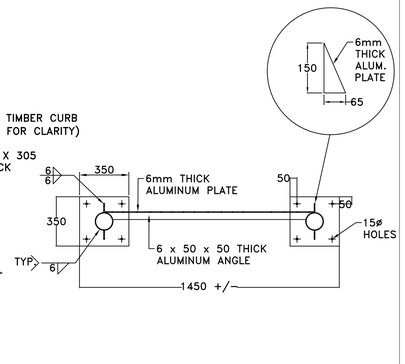

ELECTRICAL PEDESTAL TYPICAL SECTION
SCALE 1:20

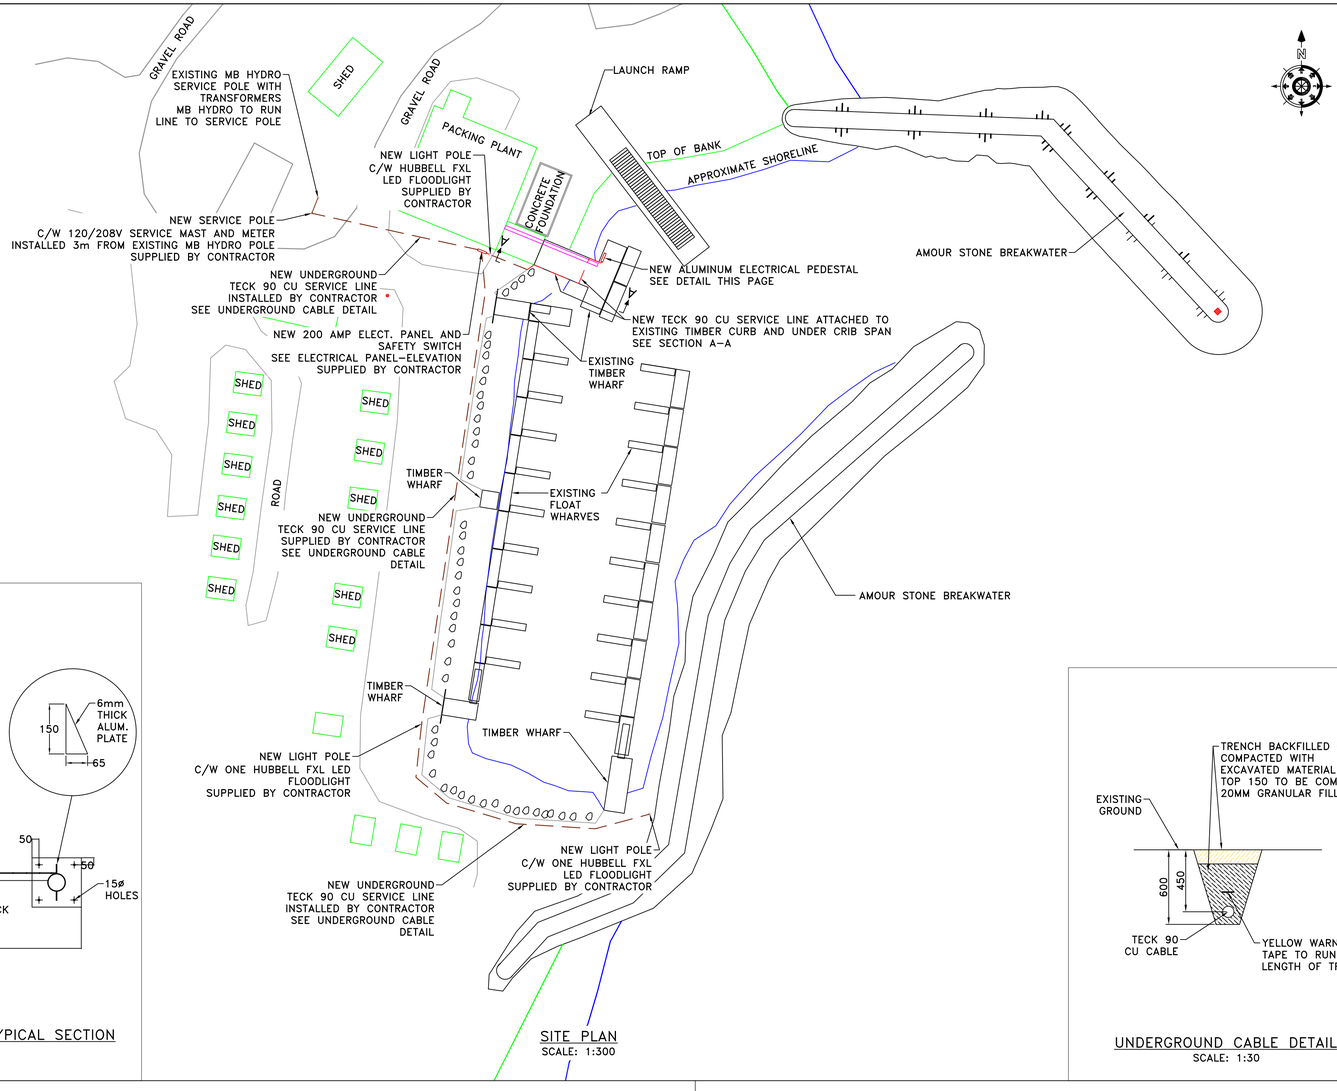

SITE PLAN
SCALE: 1:300

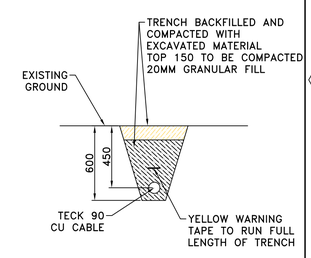

UNDERGROUND CABLE DETAIL
SCALE: 1:30

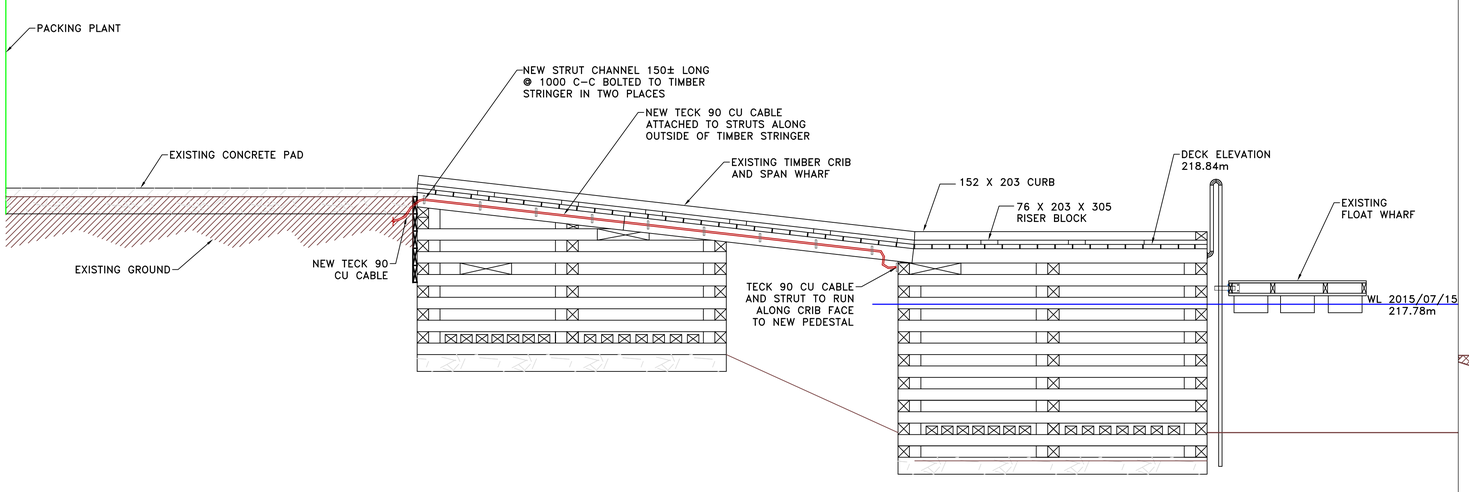

SECTION A–A
SCALE: 1:50

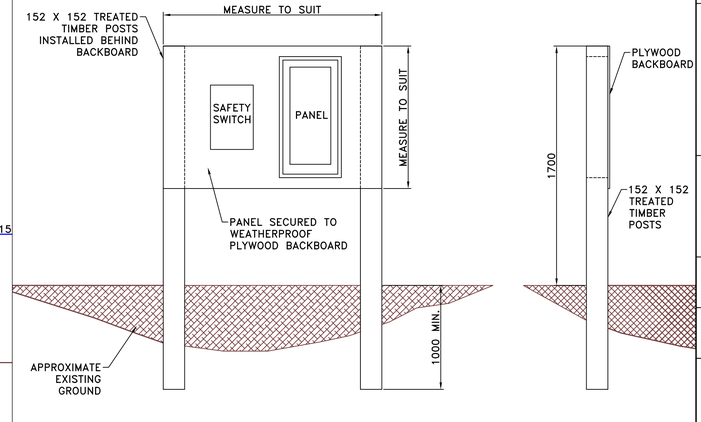

ELECTRICAL PANEL – ELEVATION
SCALE: 1:20

GOVERNMENT OF CANADA / GOUVERNEMENT DU CANADA
FISHERIES AND OCEANS / PÊCHES ET OCÉANS

SMALL CRAFT HARBOURS
CENTRAL AND ARCTIC REGION

NOTES:

1. ALL MEASUREMENTS IN MILLIMETRES UNLESS OTHERWISE NOTED
2. TIMBER LIGHT AND UTILITY POLES SHALL BE AS PER MANITOBA HYDRO REGULATIONS
3. CSTE INSTALLATION SHALL BE AS PER MANITOBA REGULATIONS
4. ALL FLOODLIGHTS C/W PHOTOCELLS SUPPLIED BY CONTRACTOR

① LAMICOID LABEL (MECHANICALLY ATTACHED). FOR EACH RECEPTACLE CONSULT OWNER FOR WORDING.

② 15A 120V MARINE GRADE DUPLEX GROUND FAULT RECEPTACLE HUBBELL CAT# GFR5252MA C/W YELLOW FIBERGLASS TYPE FD BOX HUBBLE CAT# HBL60CM83 AND WEATHER PROOF WHILE IN USE COVER CAT# RW57350.

③ 150mm x 150mm X 101mm RIGID PVC JUNCTION BOX C/W COVER PLATE, NEOPRENE GASKET & MOUNTING STRAPS. THREADED HUBS FOR CONDUITS. PROVIDE SEPARATE WEATHERPROOF FITTINGS. RUN A NEUTRAL WIRE SIZED TO MATCH LINE WIRE TO EACH RECEPTACLE. CENTER BOX TO PEDESTAL OPENING.

④ FLEXIBLE WATERTIGHT PIPE 21mmø C/W BOX CONNECTOR FITTING. PROVIDE 2–HOLE STRAPS HUBBELL CAT# CWP26CR, 2–#12 AWG + 1 #12 GROUND.

REVISIONS:		DATE:
0	ISSUED FOR TENDER	APRIL 2016

SCALE: AS SHOWN
CLASS:

PROJECT:
ELECTRICAL INSTALLATION

DESCRIPTION:
PLAN AND CONSTRUCTION DETAILS

DRAWN: D.S.
APPROVED: A.B.
DATE: APRIL 2016
DATE: APRIL 2016

LOCATION:
GOODMAN'S LANDING
MANITOBA

DRAWING NO.: E–2 OF 2
LOCATOR CODE: 5575