


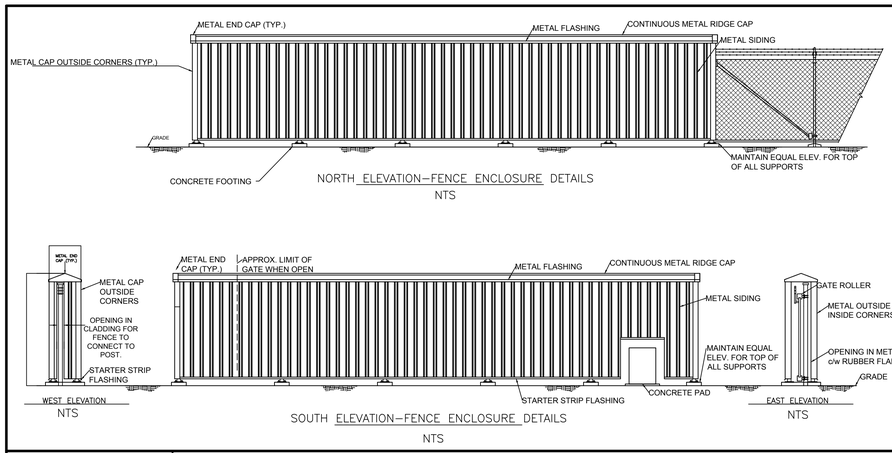


NOTES:

- 3 STRAND BARBED WIRE AT 300mm ABOVE TOP OF FENCE AND POINTING OUT TO GROUND SIDE.
- FENCE TO COMPLY WITH TRANSPORT CANADA REGULATIONS AND STANDARDS.
- CONCRETE MIX SHALL CONFORM TO THE REQUIREMENTS FOR FOUNDATION WALLS. REFER TO STRUCTURAL.

## TEMPORARY HOARDING

SCALE: 1:50

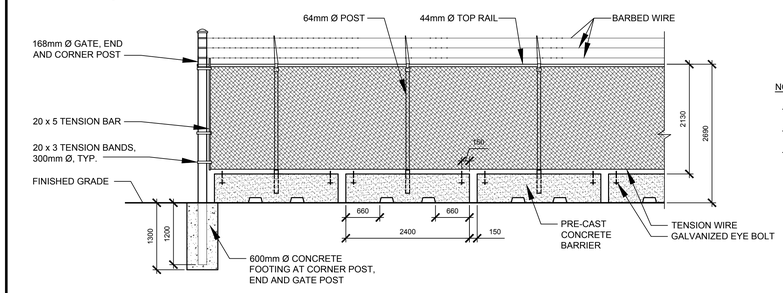0m 1m 2m 3m 4m 5m

2
A17




GENERAL NOTES:

1. CONTRACTOR TO SUBMIT THEIR PLAN FOR CONSTRUCTION OPERATION FOR REVIEW AND ACCEPTANCE BY ST. ANTHONY AIRPORT AUTHORITY PRIOR TO MOBILIZATION.
2. CONTRACTOR TO REINSTATE ALL TO PRE-EXISTING CONDITIONS AT THE END OF CONSTRUCTION.
3. AIRSIDE TO ACCOMMODATE SECURE STORAGE AREA.

NEW ASPHALT AREA

① PROXIMITY CARD READERS c/w DUAL HEIGHT MOUNTING POST ON CONCRETE BASE.
② EDGE SENSOR TO BE INSTALLED ON EITHER END OF CANTILEVER GATE
③ SLIDE GATE OPERATOR ON CONCRETE BASE
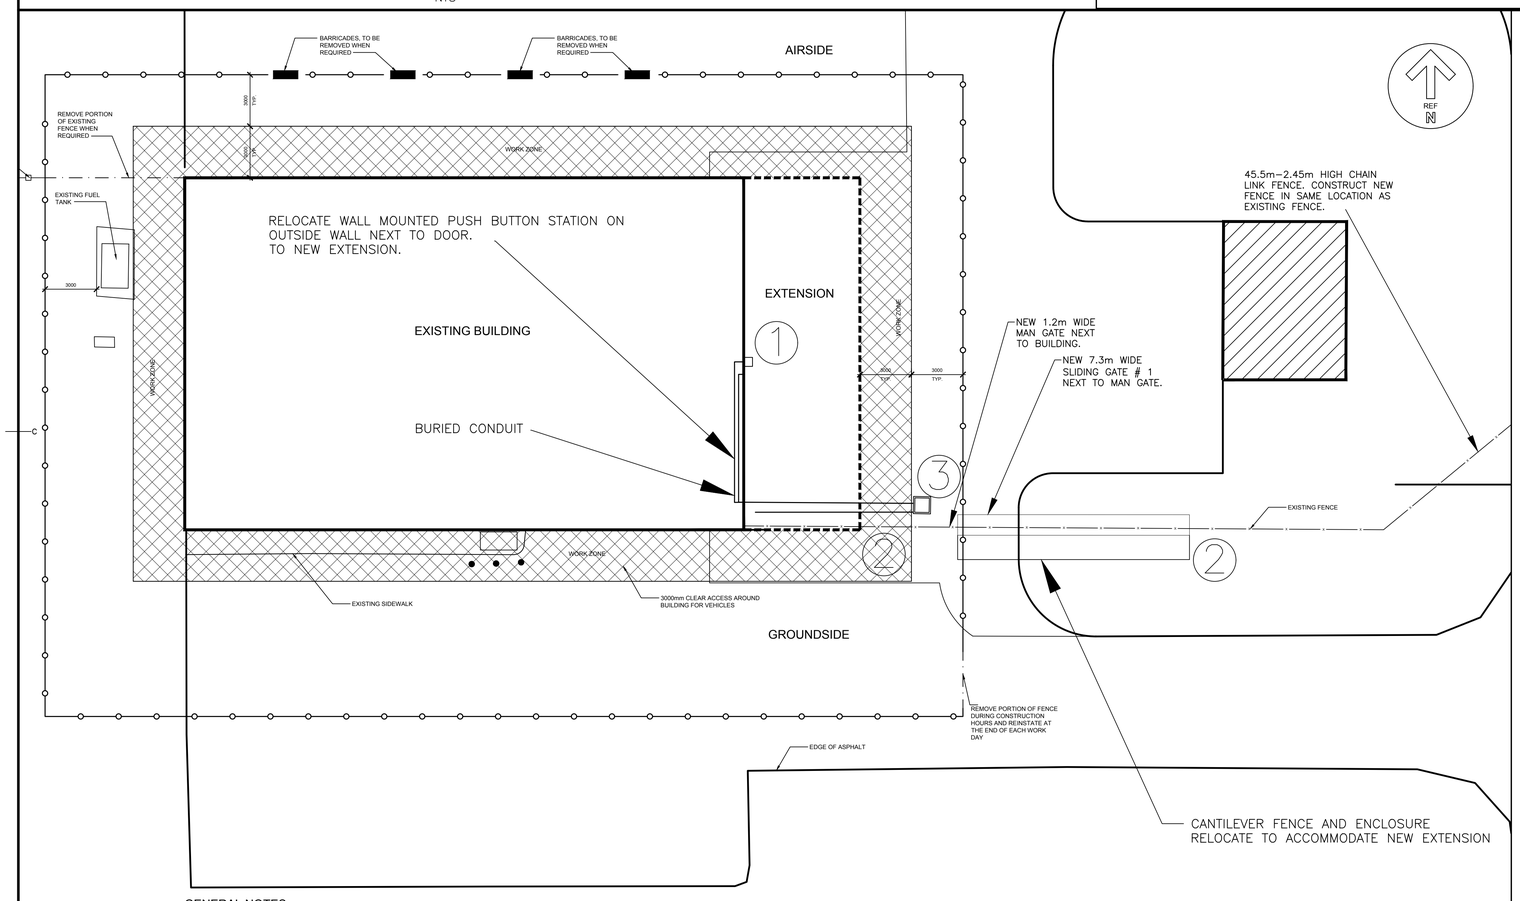
## ARCHITECTURAL SITE PLAN - STAGE 1

SCALE : 1:150

0m 5m 10m 15m

1
A17




## CHAIN LINK SECURITY FENCE DETAILS

1

SCALE: 1:50

0m 1m 2m 3m 4m 5m

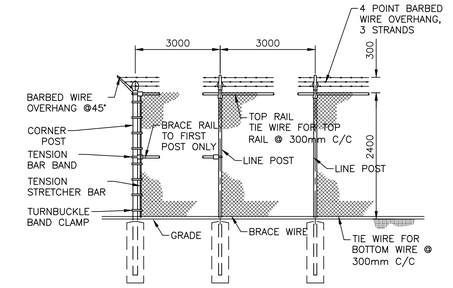


## TYPICAL CONCRETE FOOTING DETAIL – SOIL

2

SCALE: 1:50

0m 1m 2m 3m 4m 5m

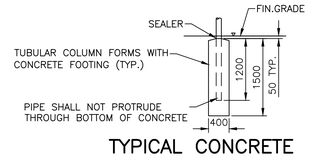


## TYPICAL CONCRETE FOOTING DETAIL – ROCK

3

SCALE : N.T.S.

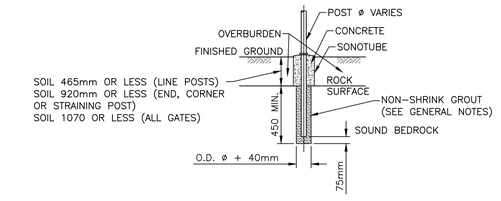


CHAIN LINK FENCE
AUTOMATED OPERATION c/w PROXIMITY READER

## DETAIL – CANTILEVERED GATE

4

SCALE : 1:100

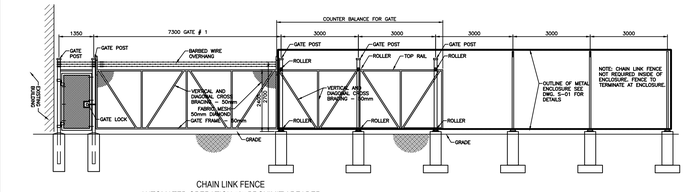0m 1m 2m 3m 4m 5m 6m 7m 8m 9m 10m

Public Works and Government Services Canada / Travaux Publics et Services gouvernementaux Canada

| | | |
|---|---|---|
| C04 | ISSUED FOR ADDENDUM | 11/13 2019 |
| C03 | ISSUED FOR ADDENDUM | 10/25 2019 |
| C02 | ISSUED FOR TENDER | 02/14 2019 |
| C01 | ISSUED FOR TENDER | 09/28 2018 |
| revisions | | date |

project / projet

**MAINTENANCE GARAGE REHABILITATION ST. ANTHONY AIRPORT**

drawing / dessin

**ARCHITECTURAL SITE PLAN**

designed N.S. / conçu
date 2016.11.22
drawn R.A.B. / dessiné
date Oct 25 2019
approved D.F / approuvé
date Oct 25 2019
Tender / Soumission
Digitally signed by Hogan, Noel Date: 2019.11.14 09:13:00 -03'30'
PWGSC Project Manager / Administrateur de projets TPSGC

project number / no. du projet
**R.077269.001**

drawing no. / no. du dessin
**A17**



E-DRM/GDD-E: 547190 Version 1