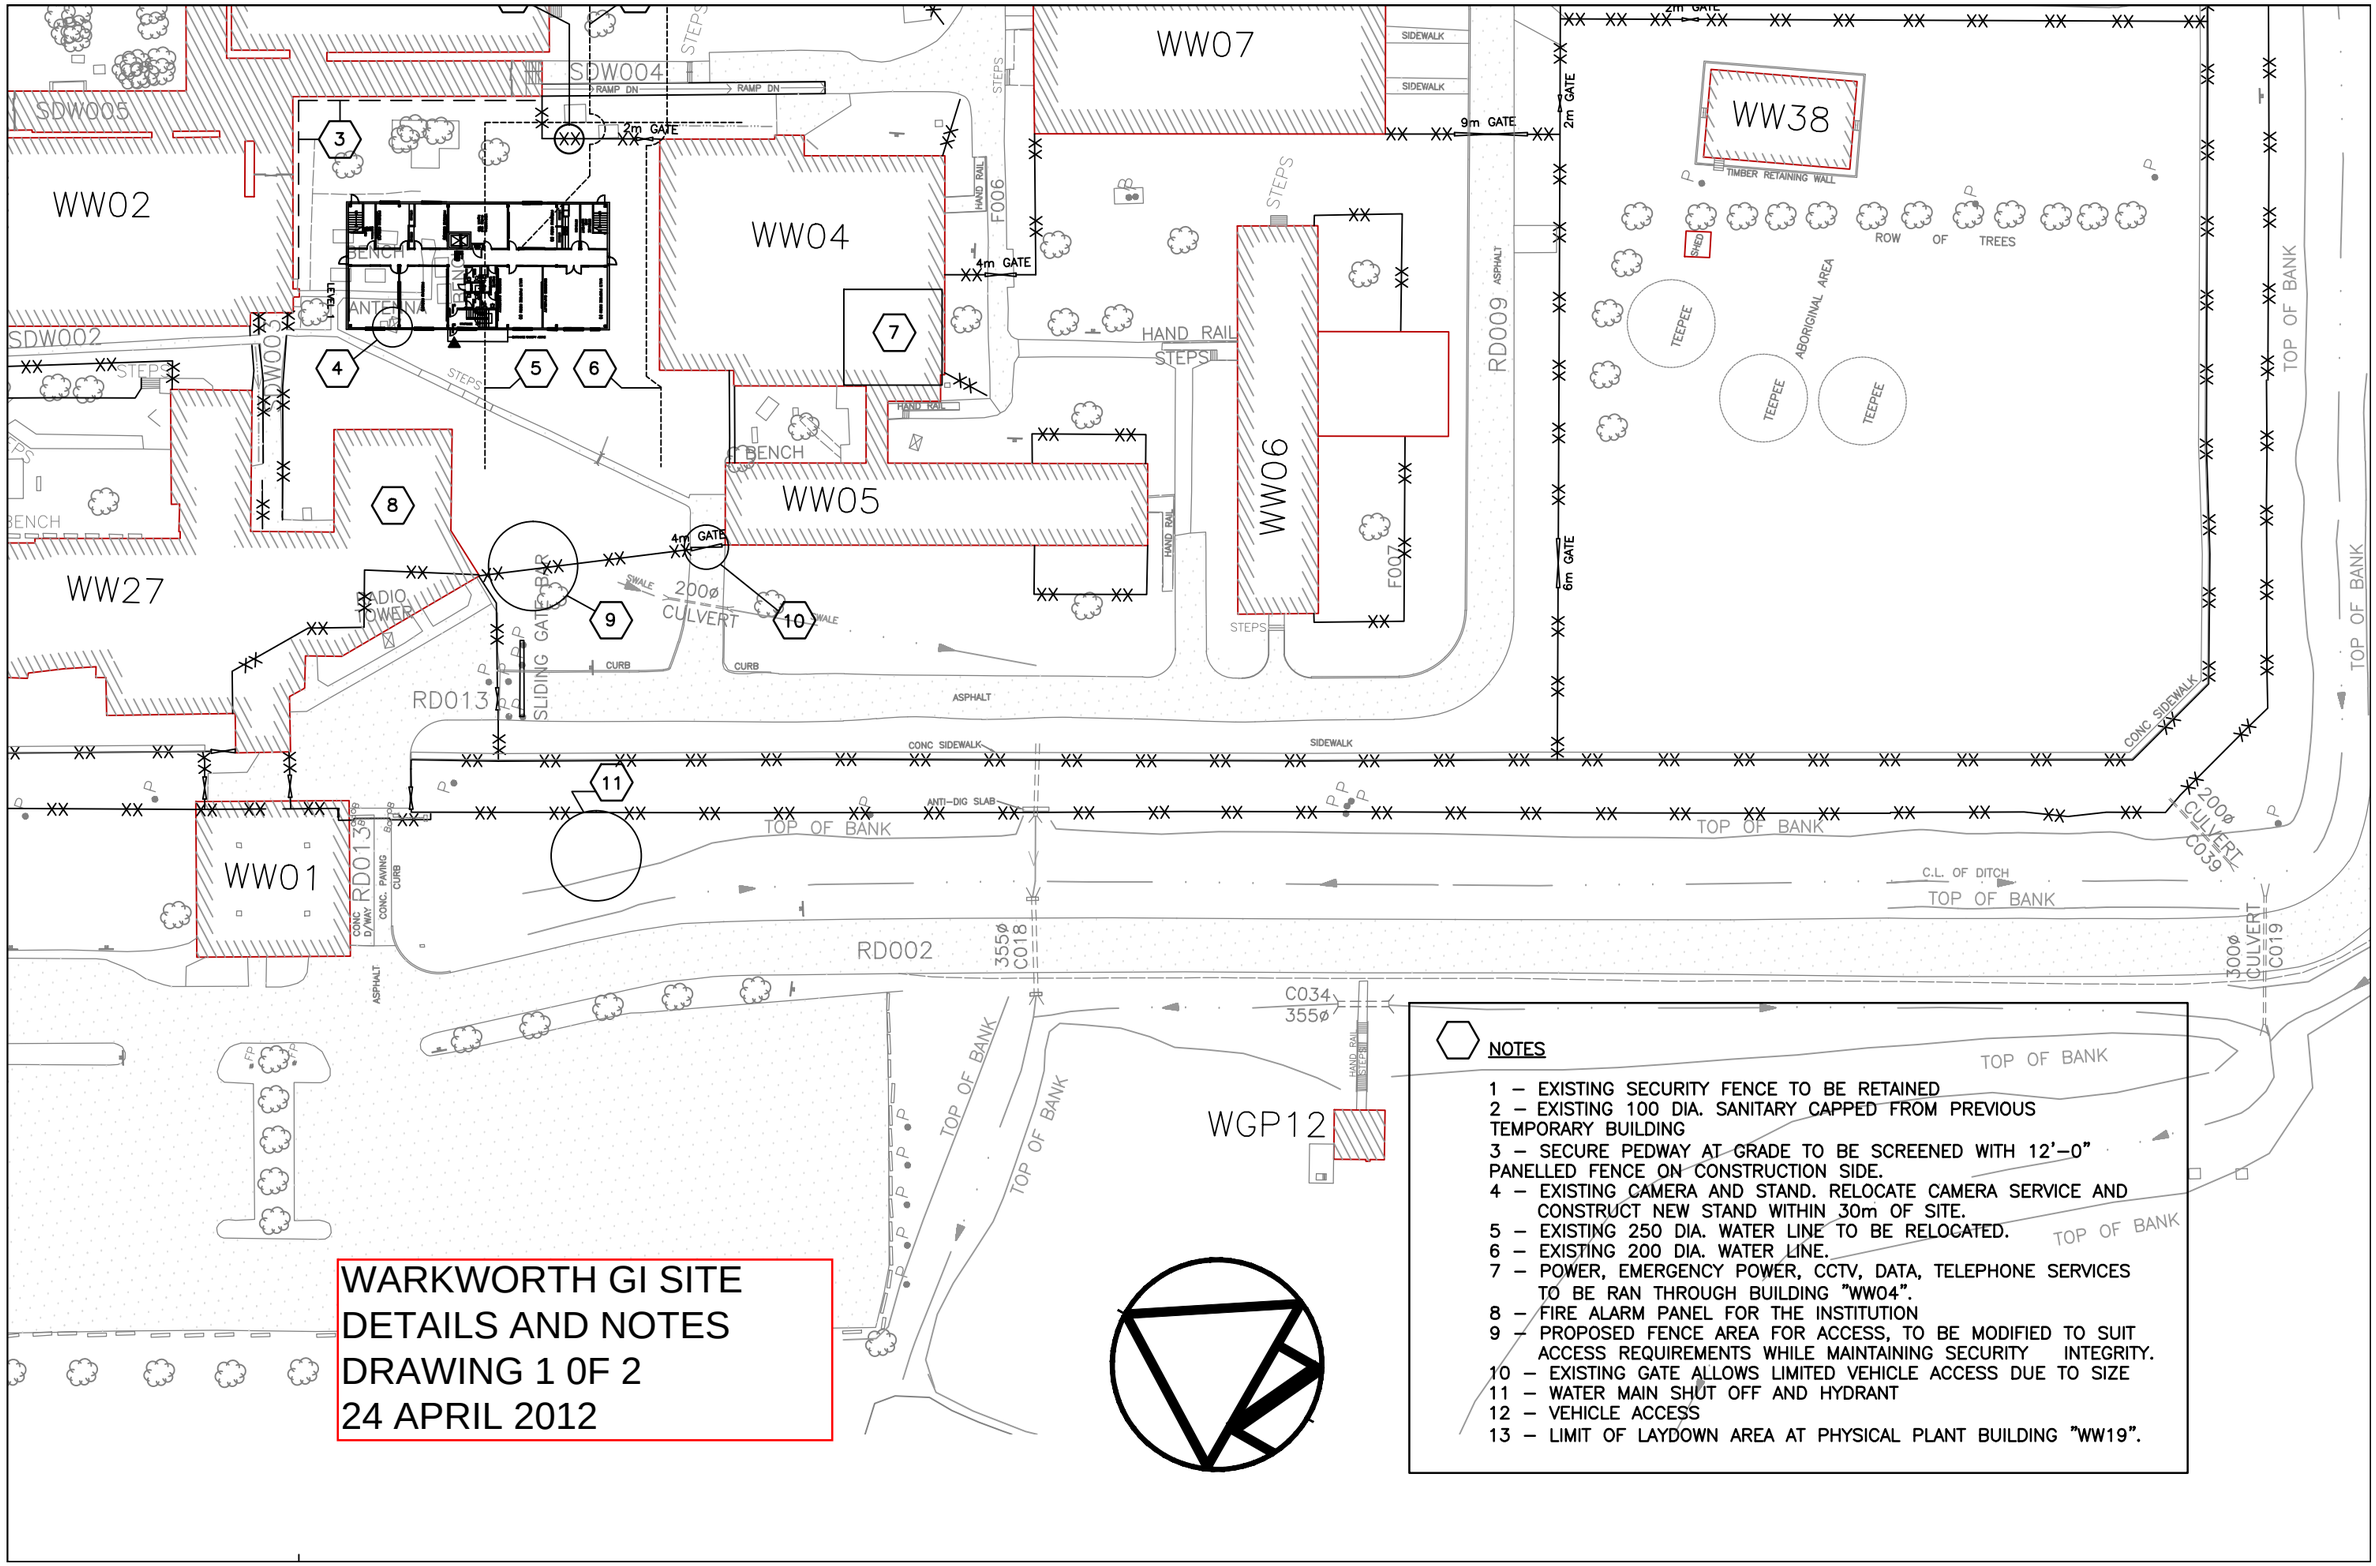

WARKWORTH GI SITE
DETAILS AND NOTES
DRAWING 1 0F 2
24 APRIL 2012

NOTES

1 – EXISTING SECURITY FENCE TO BE RETAINED
2 – EXISTING 100 DIA. SANITARY CAPPED FROM PREVIOUS TEMPORARY BUILDING
3 – SECURE PEDWAY AT GRADE TO BE SCREENED WITH 12'–0" PANELLED FENCE ON CONSTRUCTION SIDE.
4 – EXISTING CAMERA AND STAND. RELOCATE CAMERA SERVICE AND CONSTRUCT NEW STAND WITHIN 30m OF SITE.
5 – EXISTING 250 DIA. WATER LINE TO BE RELOCATED.
6 – EXISTING 200 DIA. WATER LINE.
7 – POWER, EMERGENCY POWER, CCTV, DATA, TELEPHONE SERVICES TO BE RAN THROUGH BUILDING "WW04".
8 – FIRE ALARM PANEL FOR THE INSTITUTION
9 – PROPOSED FENCE AREA FOR ACCESS, TO BE MODIFIED TO SUIT ACCESS REQUIREMENTS WHILE MAINTAINING SECURITY INTEGRITY.
10 – EXISTING GATE ALLOWS LIMITED VEHICLE ACCESS DUE TO SIZE
11 – WATER MAIN SHUT OFF AND HYDRANT
12 – VEHICLE ACCESS
13 – LIMIT OF LAYDOWN AREA AT PHYSICAL PLANT BUILDING "WW19".