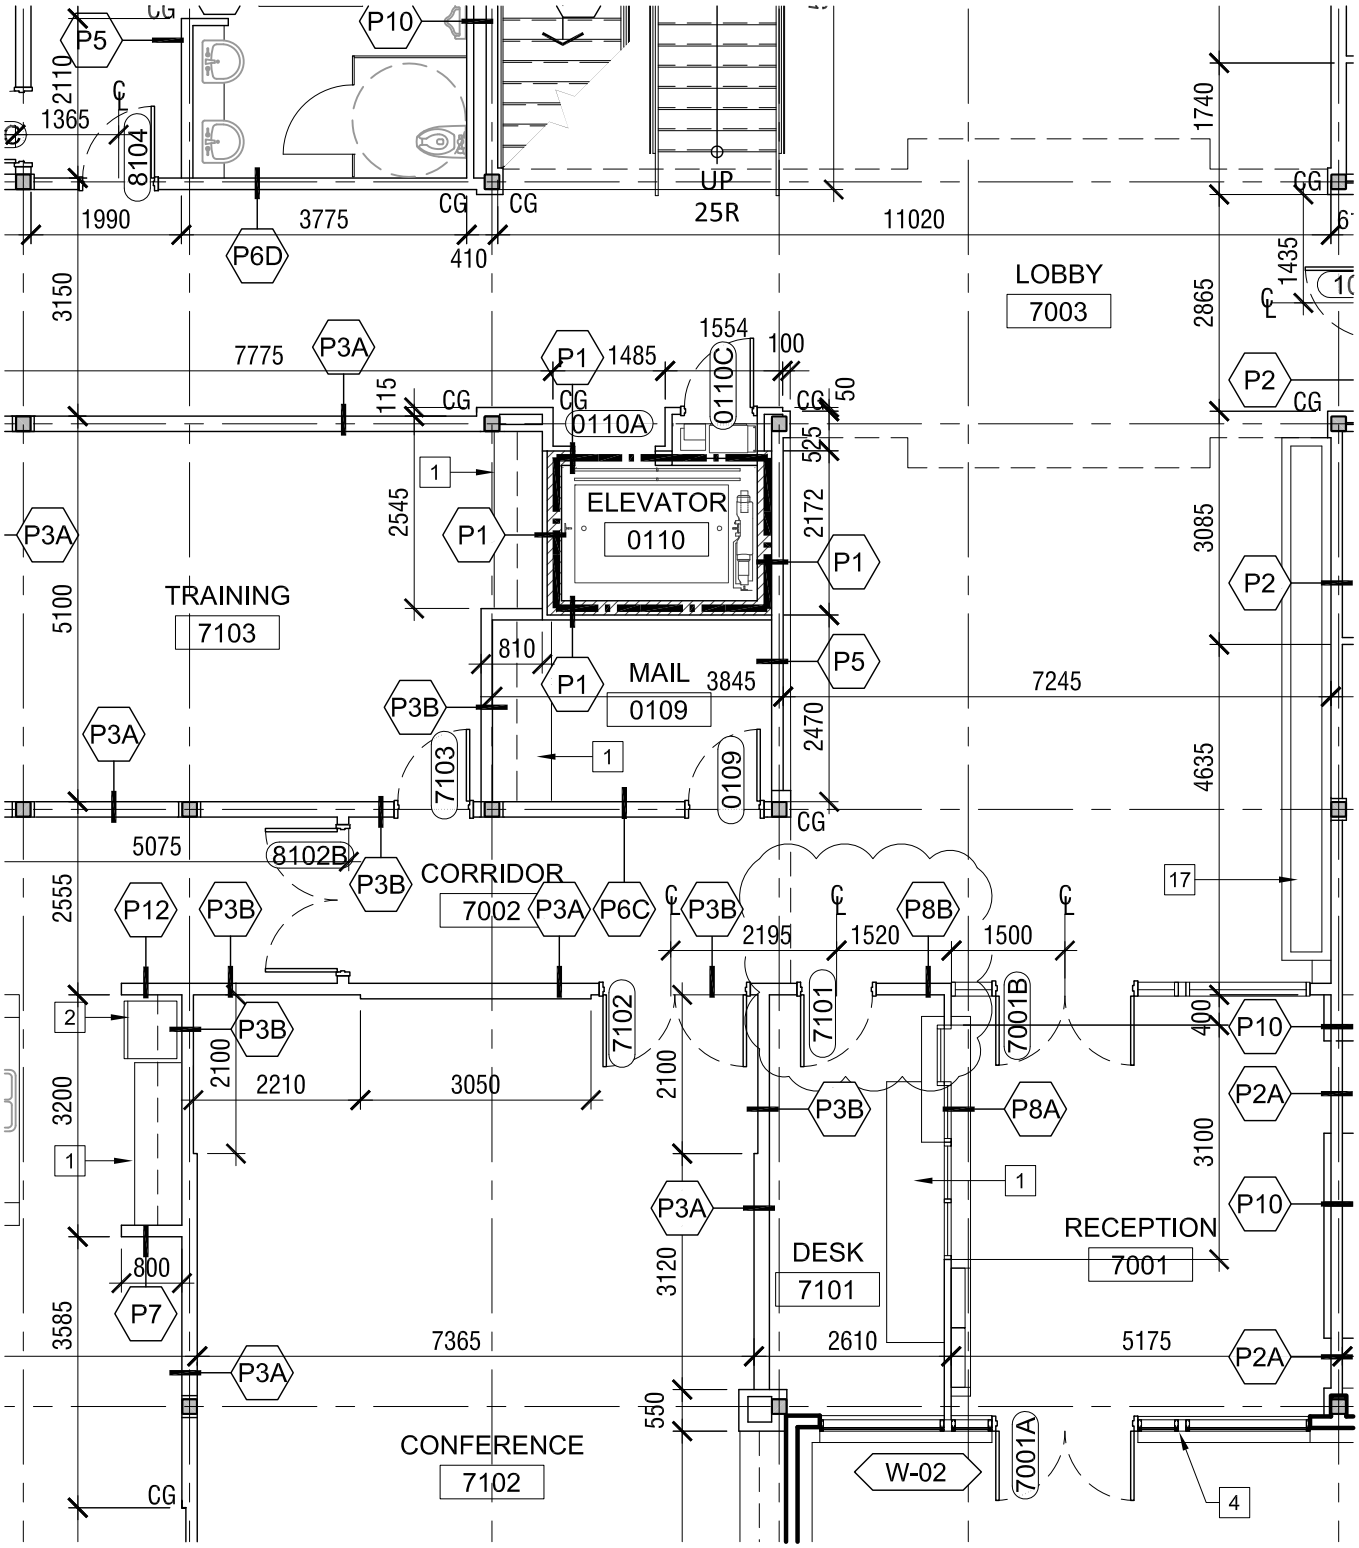

REBANKS Pepper Littlewood Architects Inc. 402 -1491 Yonge Street, Toronto, Ontario, M4T 1Z4 Tel (416)964-7163 Fax (416)964-5817 mail@rebanks.ca	Project: NIAGARA OFFICE ADMINISTRATION FACILITY	Scale: 1:100	Project No.: 1322-003
		Drawn By: KH	Addendum No.: ADD-03
Client: Government of Canada / Gouvernement du Canada	Drawing Title: MAIN FLOOR DIMENSION PLAN REVISION AT ROOM #7101	Date: JUNE 7, 2012	Drawing No.: ASK-04
Location: NIAGARA-ON-THE-LAKE, ON		Reference Drawing: 1/A2.01	