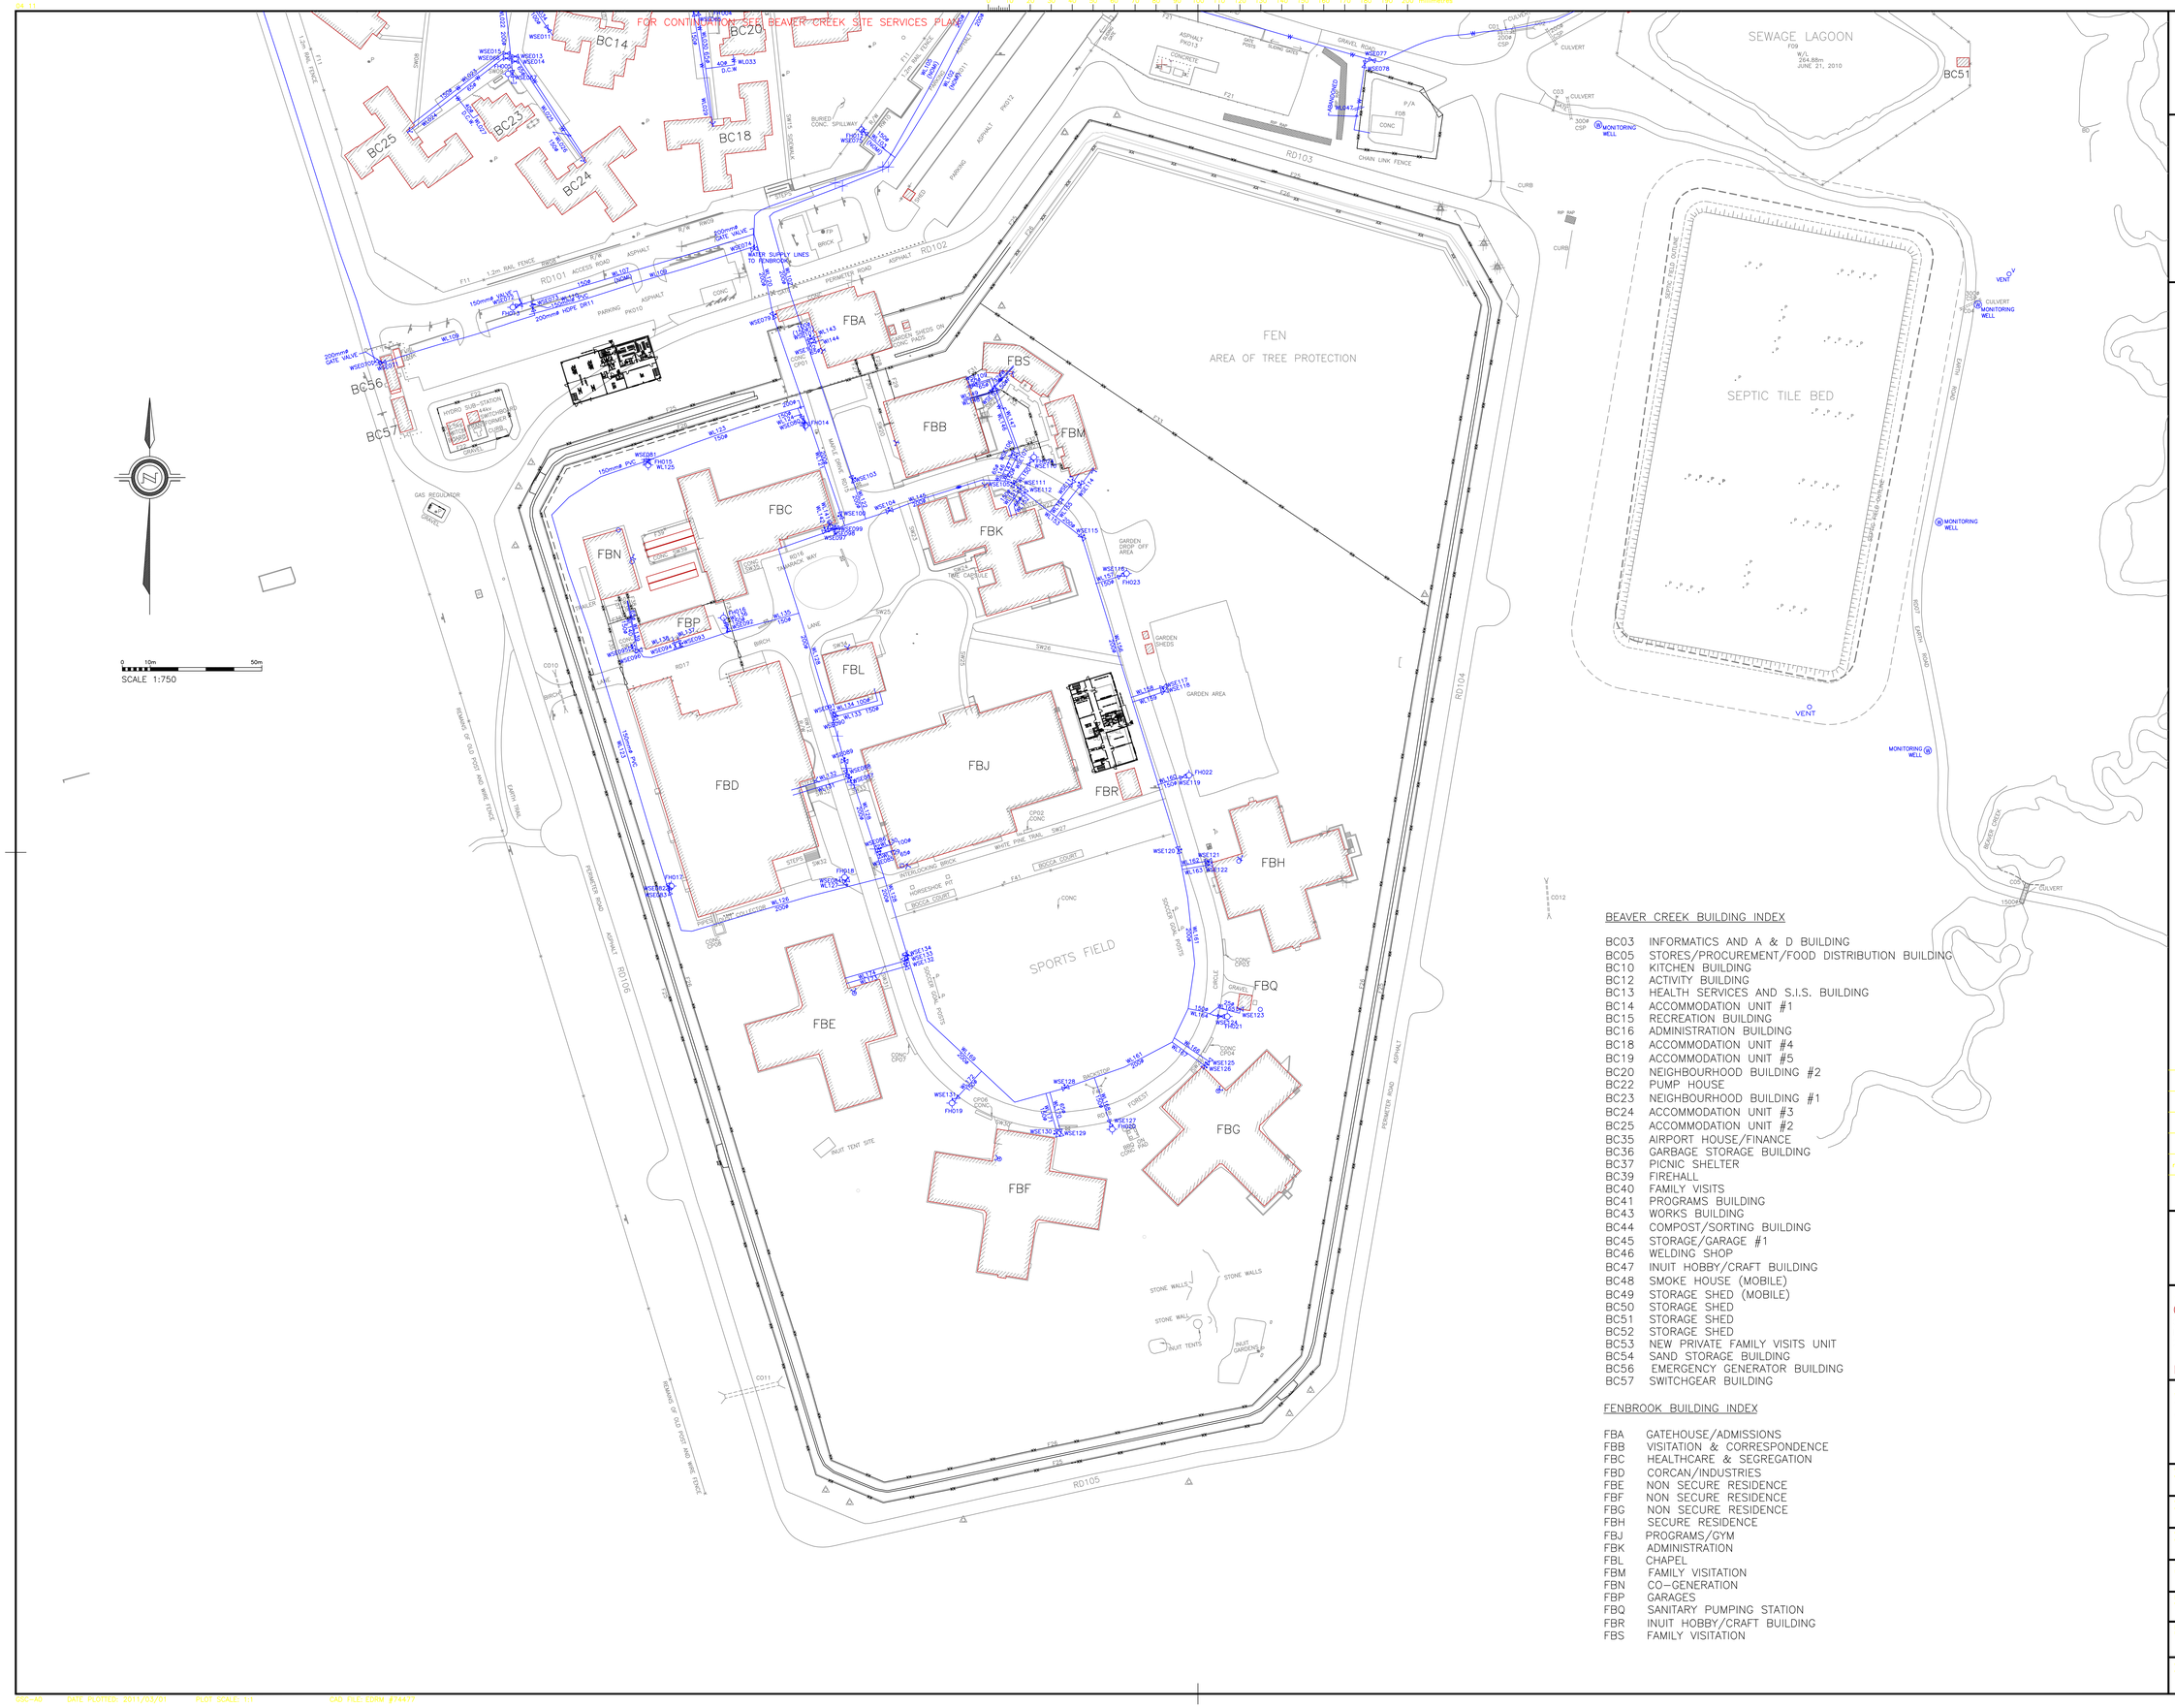

Public Works and Government Services Canada
Architectural and Engineering Services
ONTARIO Region

Travaux publics et Services gouvernementaux Canada
Services d'architecture et de génie
Région de l'ONTARIO

LOCATION SKETCH

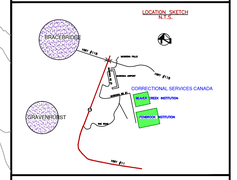

LEGEND

- 271.89 MAIN FLOOR ELEVATION
- HORIZONTAL CTRL. MONUMENT
- VERTICAL BENCH MARK
- SURVEY & PERIMETER BOUNDARIES
- BUILDING
- BURIED STRUCTURE
- DITCH
- CULVERT
- ANTENNA
- GUARDRAIL
- SIGN (SINGLE/DOUBLE POST)
- REGULAR FENCE
- SECURITY FENCE
- CCTV CAMERA
- MOTION SENSOR
- TM TRANSCEIVER MODULE
- FENCE DETECTOR
- FA SEC FIRE ALARM & SECURITY U/G
- BELL PEDESTAL
- BMH BELL MANHOLE
- BELL O/H CABLE
- BELL U/G/ CABLE
- PA PUBLIC ADDRESS SPEAKER
- INTERCOM
- SD SATELLITE DISH
- COMMUNICATION U/G
- VOICE/DATA CABLE
- COMMUNICATION U/G
- FIRE ALARM
- FOU FIBRE OPTICS U/G
- DUCT C/W CABLE
- VID VIDEO SIGNAL U/G (CABLE)
- TRANSF. ON CONCRETE PAD
- PULL PIT
- JB JUNCTION BOX
- HH HAND HOLE
- GIB GROUND INSPECTION BOX
- LS LIGHT STANDARD
- HP HYDRO POLE
- POLE MTD TRANSFORMER
- EMH ELECTRICAL MANHOLE
- FM FIBRE OPTICS MANHOLE
- STREET LIGHT – 120V
- POLE ANCHOR
- HO WALL MOUNTED LIGHT
- ELECT. RECEPTACLE
- HVOO 44Ov O/H LINE
- HVO 12.5/7.2kV O/H LINE
- HVU 12.3/7.2kV U/G LINE
- MVO 600V 3ø 3W O/H LINE
- MVU 600V 3ø 3W U/G LINE
- NVO 120/240V 1ø 3W O/H POWER SERVICE
- NVU 120/240V 1ø 3W U/G POWER SERVICE
- LTO 120/240V 1ø 3W STREET LIGHTING
- LTOO 120-1ø 2W STREET LIGHTING AND POWER SERVICE U/G LINE
- WATER WELL
- SIAMESE CONNECTION
- W WATER METER
- PIPE CAP
- FH FIRE HYDRANT
- WATER VALVE
- VPC VALVE PUMP CHAMBER
- PIV POST INDICATOR VALVE
- HOSE CONNECTION
- V VENT
- FM FIRE MAIN
- WATER LINE/WELL SUPPLY LINE
- WI WATER IRRIGATION LINE
- HS HEAT LINE (SUPPLY & RETURN)
- P PROPANE LINE
- G GAS LINE
- G GAS VALVE
- G GAS METER
- ST STORM SEWER
- MHCB MANHOLE CATCHBASIN
- MH STORM MANHOLE
- CB CATCH BASIN
- SA SANITARY SEWER
- SAM SANITARY MANHOLE
- SA FM SANITARY FORCEMAIN
- G.I.H.T.1 GREASE INTERCEPTOR
- HOLDING TANK
- CO CLEANOUT
- TBV TO BE VERIFIED
- ABANDONED SERVICES
- HAZARDOUS MATERIAL

revision		date
04		
03		
02		
01	PLACE EMERGENCY GENERATOR BC56 & SWITCHGEAR BC57 BUILDINGS ON SITE.	OCT. 2011

Do not scale drawings.
Verify all dimensions and conditions on site and immediately notify the engineer of any discrepancies.

A Detail No.
No. du detail
B drawing no. – where detail required
dessin no. – où détail exigé
C drawing no. – where detailed
dessin no. – où détaillé

project title / titre du projet
GRAVENHURST ONTARIO
CORRECTIONAL SERVICE CANADA
Beaver Creek – Fenbrook Institutions
2000 Beaver Creek Drive

FENBROOK INSTITUTION

drawing title / titre du dessin
SITE SERVICES
WATER

drawn by / dessiné par: JOHN SORMILIC

designed by / conc par:

approved by / approuvé par:

architect / architecte: RUDY PITTON

project number / numéro de projet:

project date / date du projet: MARCH 2011

project no. / no. du projet: R.040448.003

drawing no. / dessine no.: 422–09

BEAVER CREEK BUILDING INDEX

BC03 INFORMATICS AND A & D BUILDING
BC05 STORES/PROCUREMENT/FOOD DISTRIBUTION BUILDING
BC10 KITCHEN BUILDING
BC12 ACTIVITY BUILDING
BC13 HEALTH SERVICES AND S.I.S. BUILDING
BC14 ACCOMMODATION UNIT #1
BC15 RECREATION BUILDING
BC16 ADMINISTRATION BUILDING
BC18 ACCOMMODATION UNIT #4
BC19 ACCOMMODATION UNIT #5
BC20 NEIGHBOURHOOD BUILDING #2
BC22 PUMP HOUSE
BC23 NEIGHBOURHOOD BUILDING #1
BC24 ACCOMMODATION UNIT #3
BC25 ACCOMMODATION UNIT #2
BC35 AIRPORT HOUSE/FINANCE
BC36 GARBAGE STORAGE BUILDING
BC37 PICNIC SHELTER
BC39 FIREHALL
BC40 FAMILY VISITS
BC41 PROGRAMS BUILDING
BC43 WORKS BUILDING
BC44 COMPOST/SORTING BUILDING
BC45 STORAGE/GARAGE #1
BC46 WELDING SHOP
BC47 INUIT HOBBY/CRAFT BUILDING
BC48 SMOKE HOUSE (MOBILE)
BC49 STORAGE SHED (MOBILE)
BC50 STORAGE SHED
BC51 STORAGE SHED
BC52 STORAGE SHED
BC53 NEW PRIVATE FAMILY VISITS UNIT
BC54 SAND STORAGE BUILDING
BC56 EMERGENCY GENERATOR BUILDING
BC57 SWITCHGEAR BUILDING

FENBROOK BUILDING INDEX

FBA GATEHOUSE/ADMISSIONS
FBB VISITATION & CORRESPONDENCE
FBC HEALTHCARE & SEGREGATION
FBD CORCAN/INDUSTRIES
FBE NON SECURE RESIDENCE
FBF NON SECURE RESIDENCE
FBG NON SECURE RESIDENCE
FBH SECURE RESIDENCE
FBJ PROGRAMS/GYM
FBK ADMINISTRATION
FBL CHAPEL
FBM FAMILY VISITATION
FBN CO–GENERATION
FBP GARAGES
FBQ SANITARY PUMPING STATION
FBR INUIT HOBBY/CRAFT BUILDING
FBS FAMILY VISITATION