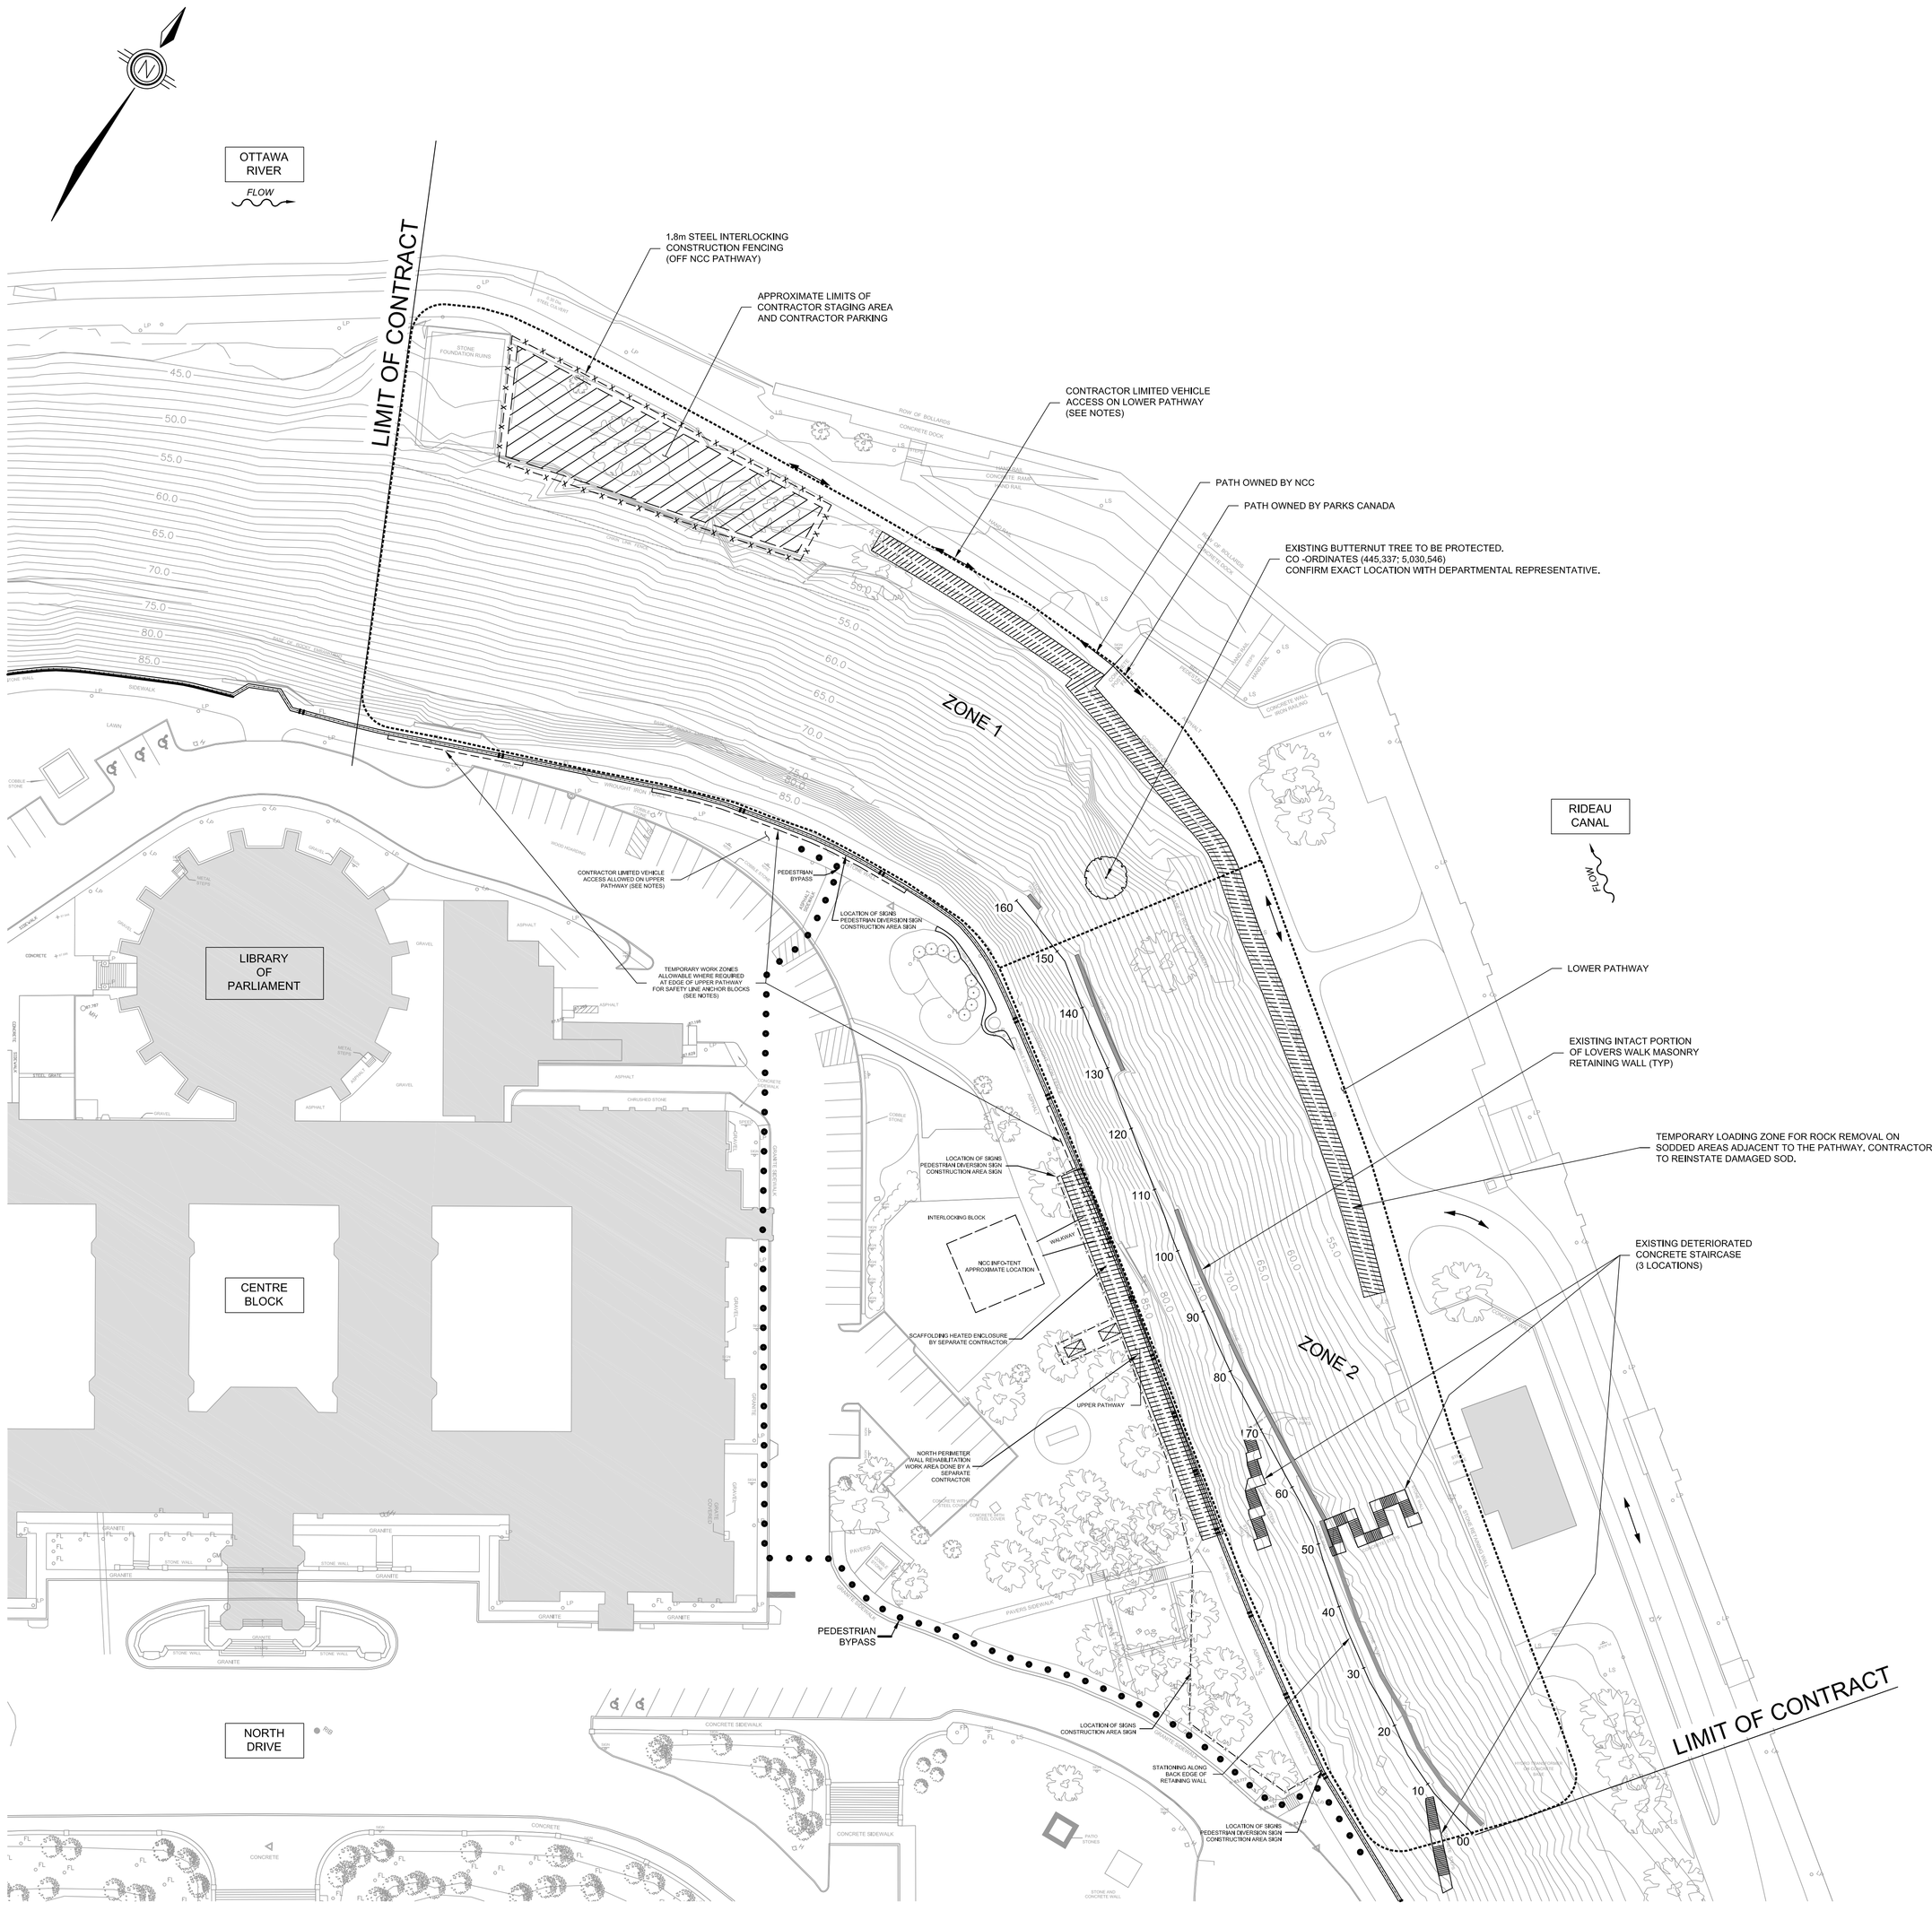

SITE PLAN
1:500

GENERAL NOTES:

CONSTRUCTION NOTES

1. ALL DIMENSIONS IN MILLIMETRES UNLESS NOTED OTHERWISE.
2. THE CONTRACTOR IS RESPONSIBLE FOR LOCATION AND PROTECTION OF EXISTING UTILITIES.
3. EXISTING WALL ELEVATIONS SHOWN ARE APPROXIMATE ONLY.
4. OBTAIN WRITTEN APPROVAL FROM THE DEPARTMENTAL REPRESENTATIVE PRIOR TO CUTTING OR REMOVING WOODY VEGETATION AND ESPECIALLY NATIVE TREES WITH A 150mm DIAMETER MEASURED AT BREAST HEIGHT. GRASSES, BRUSH AND SHRUBS MAY BE CUT WITHOUT APPROVAL.
5. DO NOT USE TREES AS TEMPORARY SUPPORT FOR MATERIAL HANDLING OR DELIVERY OR FOR SAFETY LINES. CONTRACTOR IS RESPONSIBLE FOR DESIGNING, INSTALLING AND REMOVING TEMPORARY ANCHORAGES AS REQUIRED.
6. DO NOT ATTACH LINES OR ANCHORS OR APPLY LOAD TO THE EXISTING MASONRY WALL, FENCE AND/OR PATHWAY PAVEMENT AT THE TOP OF THE SLOPE.
7. THE LOWER PATHWAY WILL REMAIN OPEN TO PEDESTRIANS AND BICYCLISTS THROUGHOUT CONSTRUCTION. THE UPPER PATHWAY WILL REMAIN OPEN TO PEDESTRIANS THROUGHOUT CONSTRUCTION. THE CONTRACTOR IS RESPONSIBLE FOR OPERATING SAFELY ON AND AROUND THE PATHWAYS.
8. THE LOCATION OF THE EXISTING SITE TREES IS NOT KNOWN OTHER THAN AS INDICATED.
9. TREE LOCATIONS SHOWN IN UTM COORDINATES (ZONE 18).

Public Works and Government Services Canada
Architectural and Engineering Services
Ontario Region

Travaux publics et Services gouvernementaux Canada
Services d'architecture et de génie
Région de l'Ontario

Canada

Delcan
Golder Associates
LANDinc
224 Wallace Avenue, Suite 408 Toronto, Ontario M6H 1V7 Canada
t. 416 657 8881 f. 416 352 5201 office@LANDInc.ca

revision		date
D	ADDEMDUM #1	JUL 31/12
C	ISSUED FOR TENDER	JUL 03/12
B	100% CLIENT REVIEW	FEB 17/12
A	95% CLIENT REVIEW	JAN 13/12

Do not scale drawings.
Verify all dimensions and conditions on site and immediately notify the Departmental Representative of all discrepancies.

A Detail No. No. du détail
B drawing no. – where detail required dessin no. – où détail exigé
C drawing no. – where detailed dessin no. – où détaillé

project title / titre du projet
OTTAWA Ontario
PARLIAMENT HILL
HEALTH AND SAFETY SLOPE STABILIZATION

drawing title / titre du dessin
SITE PLAN

drawn by / dessine par: S.SMYTH
designed by / conc par: B. MACMASTER
approved by / approuve par:
tender / soumission: Y. SAKKAL
project manager / administrateur de projets:
project date / date du projet:
project no. / no. du projet: R.009614.002
drawing no. / dessine no.: S1