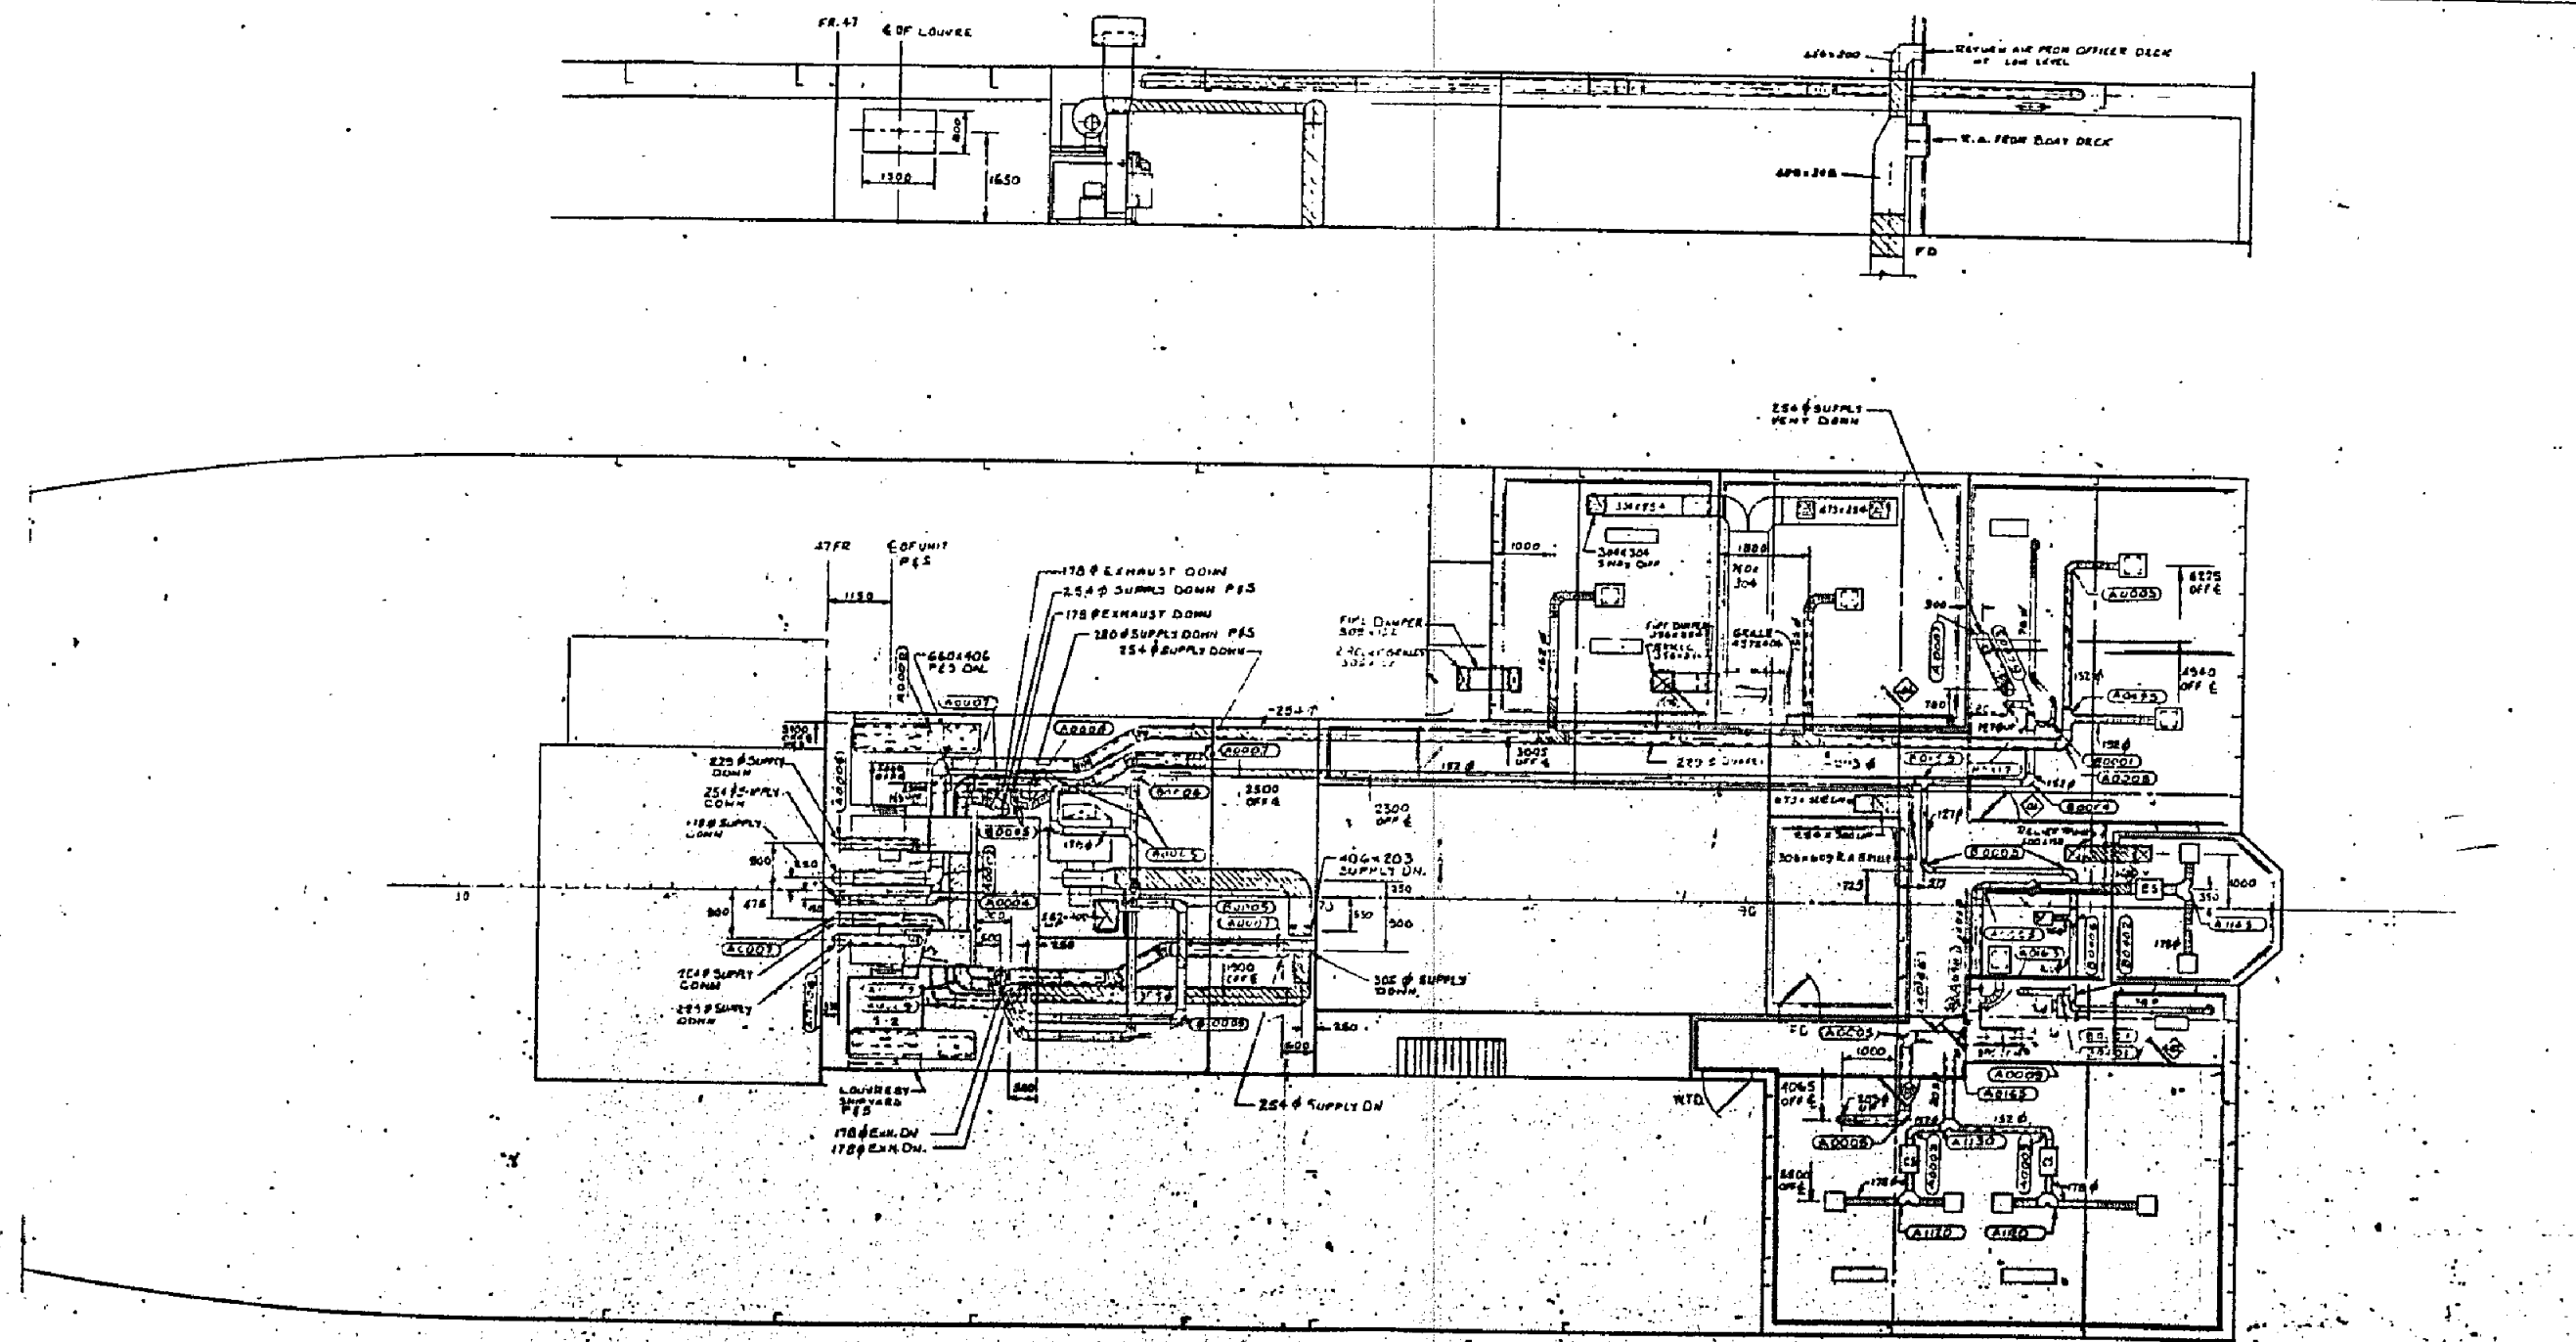


NOTES:
1) ALL STEEL FITTINGS TO SHIPYARD
2) FOR KEY PLANES SEE SHEET No.

GENERAL NOTES

REFERENCES

| REF. NO. | DRAWING TITLE | DWG. No. |
|---|---|---|

RECEIVED
JAN 2 1983

| No. | REVISIONS | DATE |
|---|---|---|
| 4 | GENERAL REVISION | 12 MAR 82 |
| 3 | OFFSET CHANGES TO FLUE. | 23 MAR 82 |
| 2 | GENERAL REVISION | 9 MAR 82 |
| 1 | REVISED INCORPORATE 'CANADA' DIFFS | 26 JAN 82 |

Burrard Yarrows Corporation
SHIPBUILDERS, SHIP REPAIRERS, GENERAL ENGINEERS

DIVISION | HULL | JOB No. | OWNERS

DESIGN: NORDEN LABORATORIES (CANADA) LTD.

Canadian Coast Guard | Garde côtière canadienne

# HVAC
## BOAT DECK

Scale/Echelle 1:50

Contractor Dwg. No.
Contractor's Dwg. No. 1.08/5.55/H-3830