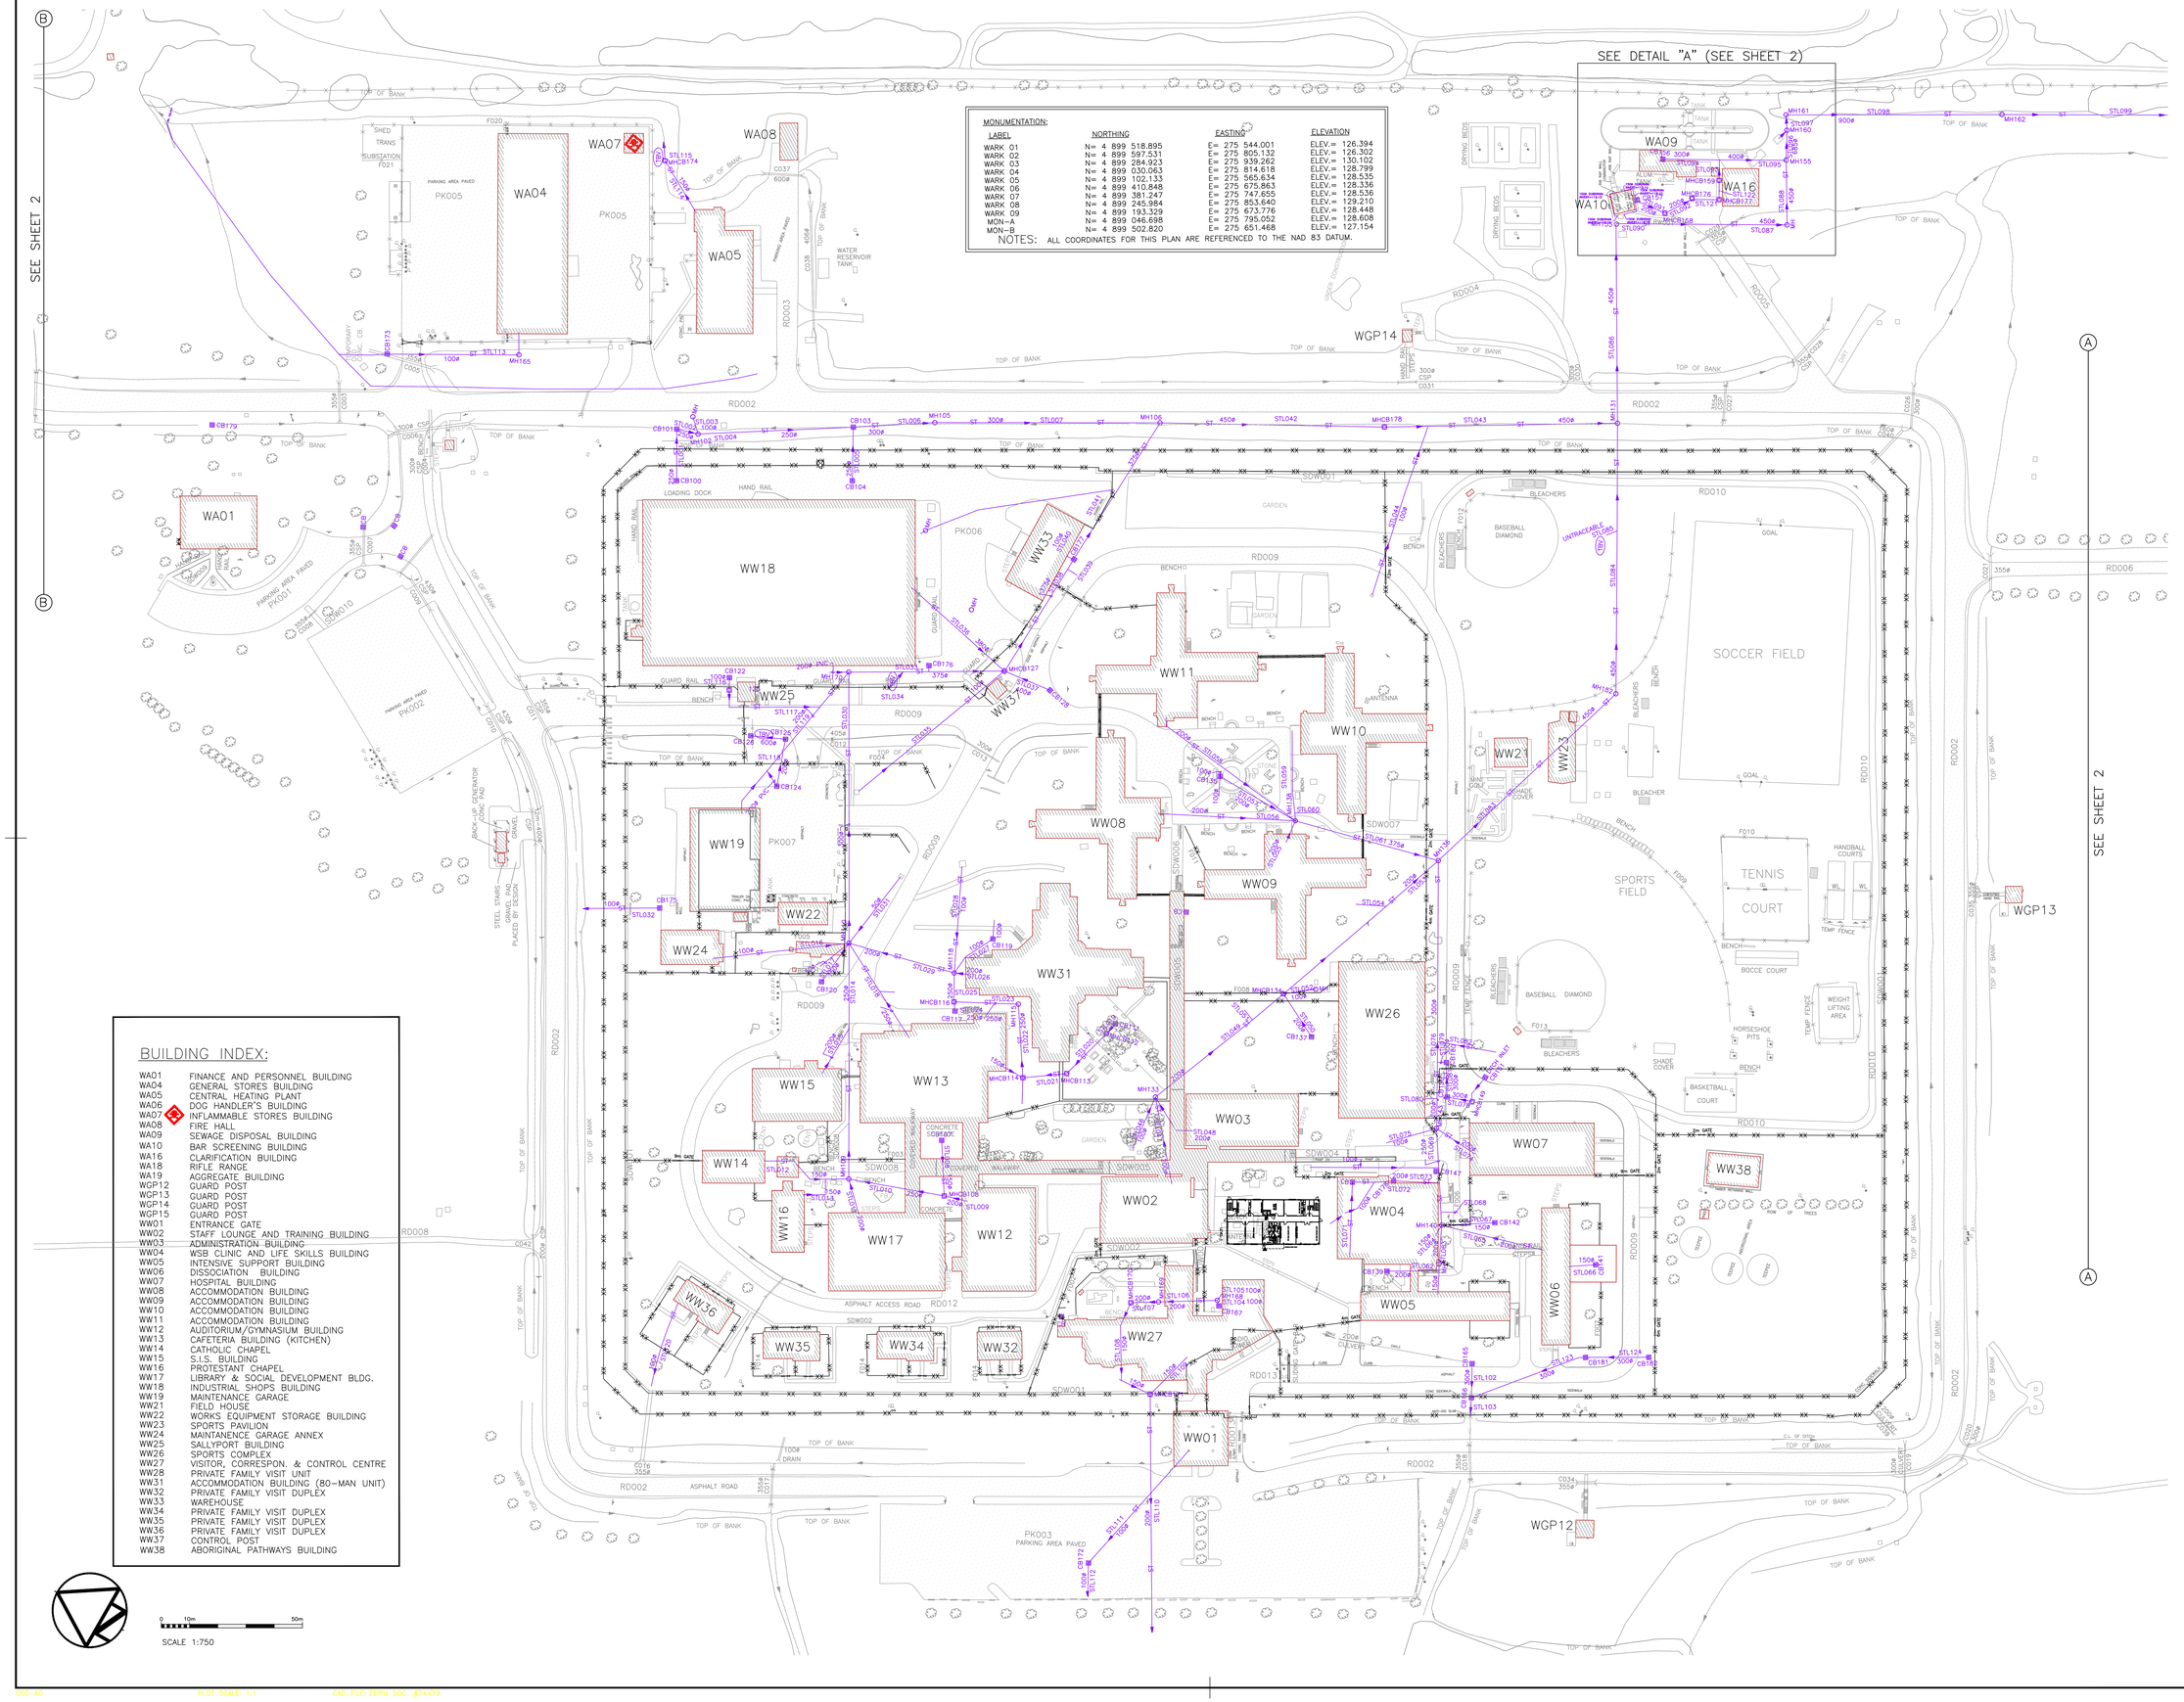

Public Works and Government Services Canada
Architectural and Engineering Services
Ontario Region

Travaux publics et Services gouvernementaux Canada
Services d'architecture et de génie
Région de l'Ontario

LEGEND

- MAIN FLOOR ELEVATION
- HORIZONTAL CTRL MONUMENT
- VERTICAL BENCH MARK
- SURVEY & PERIMETER BOUNDARIES
- BUILDING
- BURIED STRUCTURE
- DITCH
- CULVERT
- ANTENNA
- GUARDRAIL
- SIGN (SINGLE/DOUBLE POST)
- REGULAR FENCE
- SECURITY FENCE
- CCTV CAMERA
- MOTION SENSOR
- TM TRANSCEIVER MODULE
- FENCE DETECTION
- PED BELL PEDESTAL
- BMH BELL MANHOLE
- B BELL O/H CABLE
- B BELL U/G CABLE
- SPEAKER
- INTERCOM
- SATELLITE DISH
- COMMUNICATION U/G VOICE/DATA CABLE
- CMU-FA COMMUNICATION U/G FIRE ALARM
- FOU FIBRE OPTICS U/G DUCT C/W CABLE
- VID COAXIAL U/G CABLE
- TRANSF. ON CONCRETE PAD
- PULL PIT
- JB JUNCTION BOX
- HAND HOLE GHB GROUND INSPECTION BOX
- LS LIGHT STANDARD
- HP HYDRO POLE
- POLE MTD TRANSFORMER
- EMH ELECTRICAL MANHOLE
- FIBRE OPTICS MANHOLE
- STREET LIGHT - 120V
- POLE ANCHOR
- WALL MOUNTED LIGHT
- ELECT. RECEPTACLE
- HVOO 44KV O/H LINE
- HVO 12.5/7.2kV O/H LINE
- HVU 12.5/7.2kV U/G LINE
- MVO 600V 3Ø 3W O/H LINE
- MVU 600V 3Ø 3W U/G LINE
- NVO 120/240V 1Ø 3W O/H POWER SERVICE
- NVU 120/240V 1Ø 3W U/G POWER SERVICE
- LTO 120/240V 1Ø 3W STREET LIGHTING
- LTOO 120 1Ø 2W STREET LIGHTING AND POWER SERVICE U/G LINE
- WATER WELL
- SIAMESE CONNECTION
- WATER METER
- PIPE CAP
- FH FIRE HYDRANT
- WATER VALVE
- VPC VALVE PUMP CHAMBER
- PR PRESSURE RELEASE VALVE
- HOSE CONNECTION
- VENT
- FM FIRE MAIN
- WATER LINE/WELL SUPPLY LINE
- HS STEAM LINE (SUPPLY & RETURN)
- P PROPANE LINE
- G GAS LINE
- GV GAS VALVE
- GM GAS METER
- ST STORM SEWER
- MHCB MANHOLE CATCHBASIN
- MH STORM MANHOLE
- CB CATCH BASIN
- SA SANITARY SEWER
- SAM SANITARY MANHOLE
- GI GREASE INTERCEPTOR
- HT HOLDING TANK
- TBV TO BE VERIFIED
- ABANDONED SERVICES
- HAZARDOUS MATERIAL

revision		date
04		
03		
02	UPDATE SECURITY FENCING, REHAB. INTERIOR ROADS & STORM LINES	MAY 2010
01	UPDATE DATABASE FROM MAPPING	OCT 2008

Do not scale drawings. Verify all dimensions and conditions on site and immediately notify the engineer of all discrepancies.

A Detail No., No. du détail
B drawing no. - where detail required dessin no. - où détail exigé
C drawing no. - where detailed dessin no. - où détaillé

project title
titre du projet
WARKWORTH ONTARIO
CORRECTIONAL SERVICES CANADA
WARKWORTH INSTITUTION
COUNTY RD. #29, CAMPBELLFORD

CONDITION SURVEY 2005

drawing title
titre du dessin
SITE SERVICES
STORM

drawn by
dessiné par RPGS

designed by
concu par

approved by
approuvé par S. PATEL, P.ENG.

design information
renseignements de projet

project date
date du projet 2004/11/24

project no.
no. du projet 305913

drawing no.
dessine no. 460-08-1/2