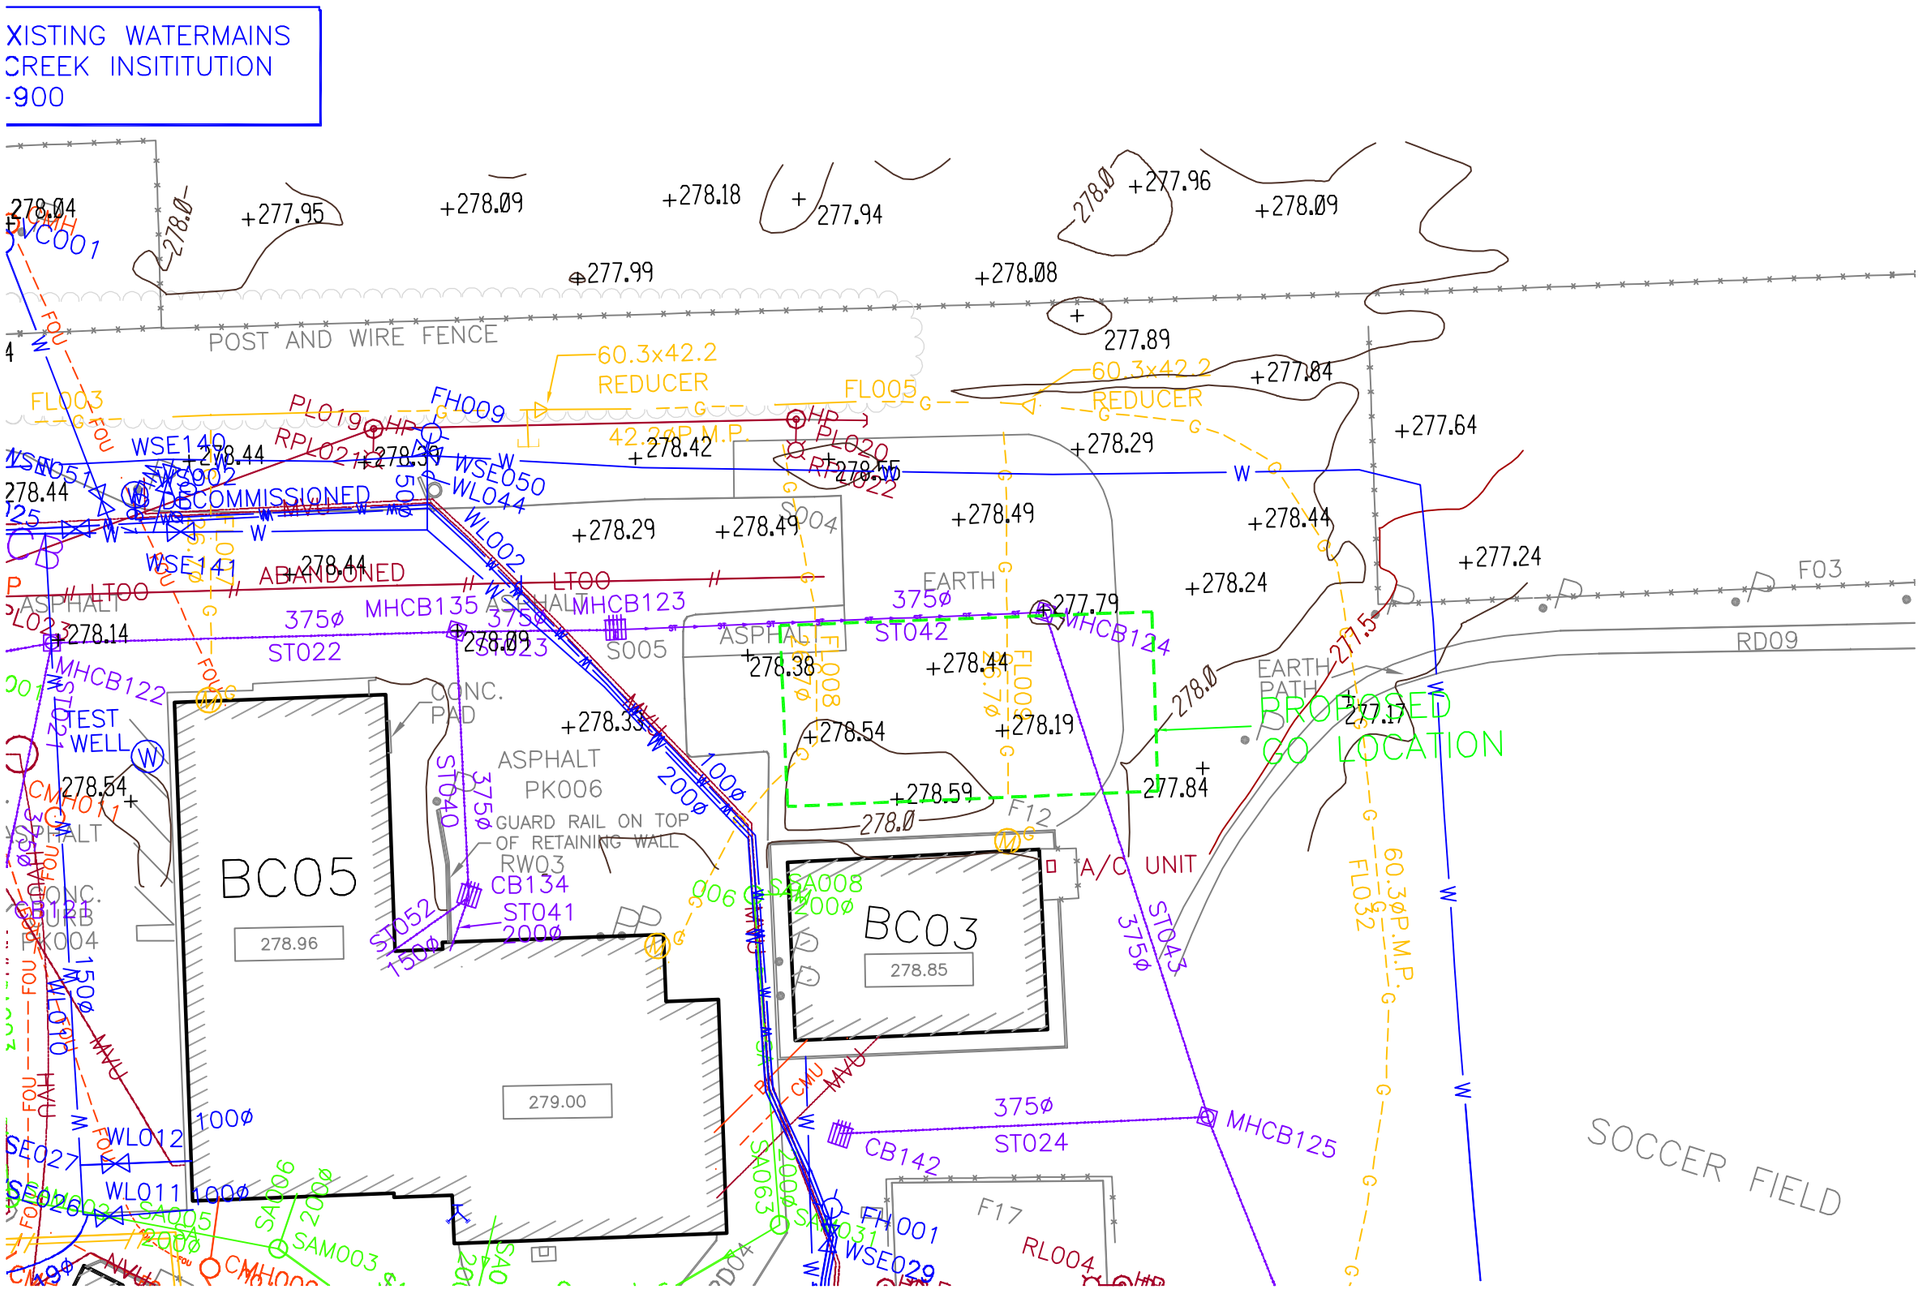
XISTING WATERMAINS
CREEK INSITITUTION
-900
POST AND WIRE FENCE
60.3x42.2
REDUCER
FL003
FL005
PL019
FH009
WSE140
WSE050
WL044
WL002
DECOMMISSIONED
ABANDONED
WSE141
ASPHALT
MHCB135
MHCB123
ST022
ST042
MHCB124
EARTH
PATH
PROPOSED
GO LOCATION
F03
RD09
TEST
WELL
CONC.
PAD
ASPHALT
PK006
GUARD RAIL ON TOP
OF RETAINING WALL
RW03
CB134
ST041
ST040
BC05
278.96
279.00
BC03
278.85
A/C UNIT
ST043
MHCB125
ST024
CB142
F17
RL004
SOCCER FIELD
WL012
WL011
SAM003
SAM005
SAM006
SAM063
SAM031
WSE029
FH001
CONC.
CURB
PK004
ST052
ST023
S005
F12
F08
F09
F06
F04
F02
F01
F03