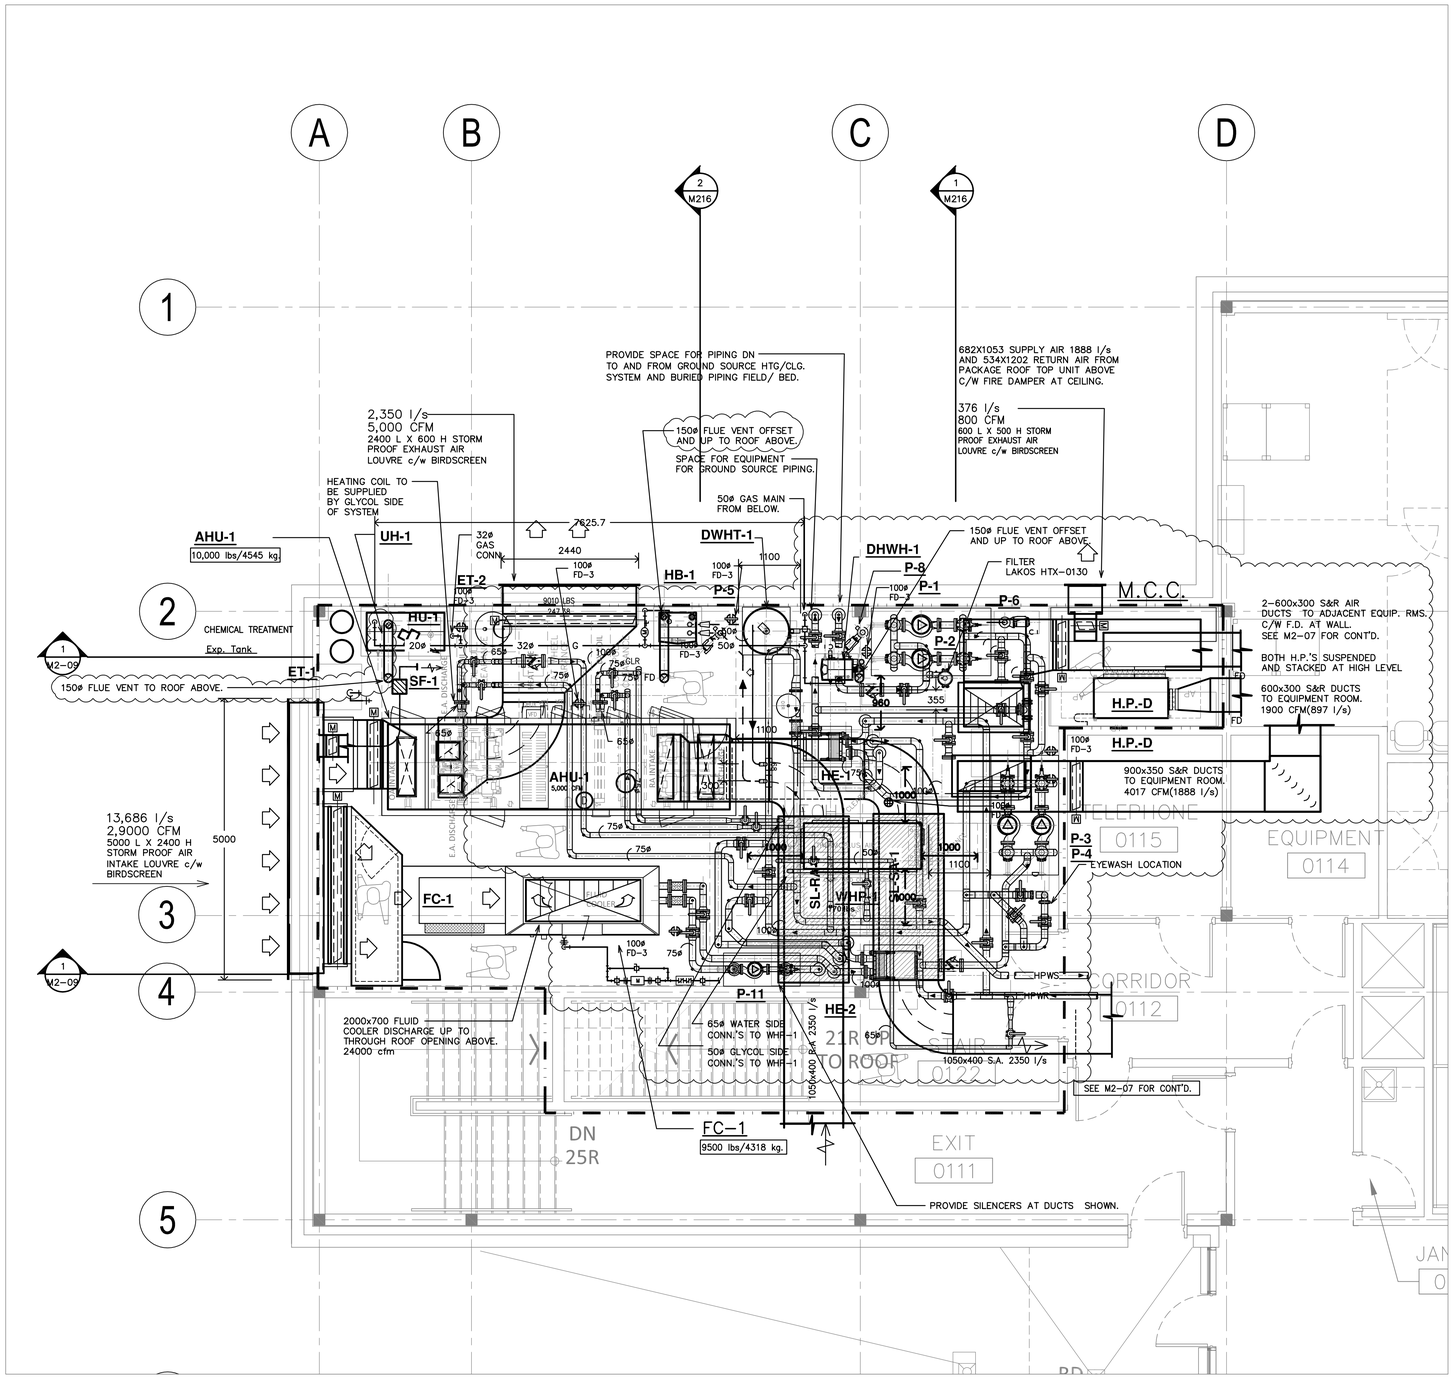

1 M2-09 MECHANICAL ROOM
SCALE 1:50

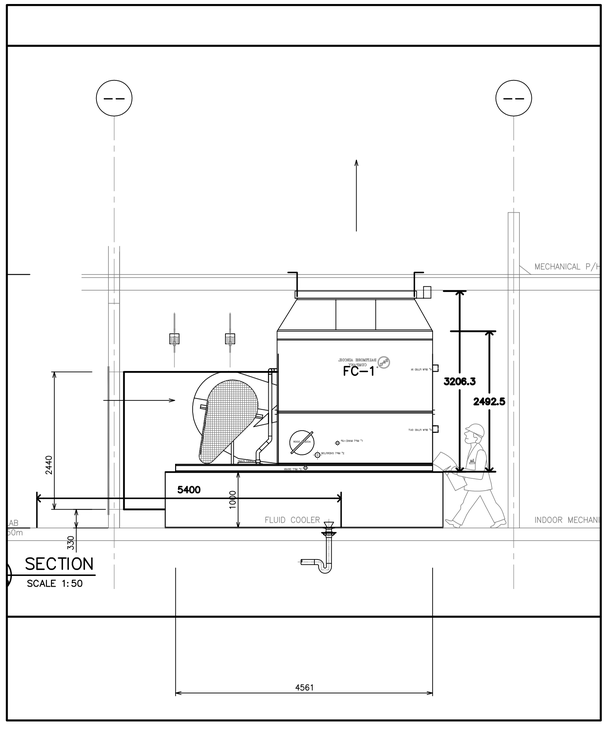

SECTION
SCALE 1:50

REBANKS Pepper Littlewood Architects Inc.
402 -1491 Yonge Street, Toronto, Ontario, M4T 1Z4
Tel (416)964-7163 Fax (416)964-5817 www.rebanks.ca

This drawing as an instrument of service, is provided by and is the property of Rebanks Pepper Littlewood Architects Inc. The contractor must verify and accept responsibility for all dimensions and conditions on site and must notify Rebanks Pepper Littlewood Architects Inc. of any variations from the supplied information. This drawing is not to be scaled. The architect is not responsible for the accuracy of survey, structural, mechanical, electrical, etc., information shown on this drawing. Refer to the appropriate consultant's drawings before proceeding with the work. Construction must conform to all applicable Codes and requirements of authorities having jurisdiction. The contractor working from drawing not specifically marked 'For Construction' must assume full responsibility and bear costs for any corrections or damages resulting from his work.

PRELIMINARY
NOT FOR CONSTRUCTION

North:

Seal:

LICENSED PROFESSIONAL ENGINEER
8262
D. C. M. BELLAMY
PROVINCE OF ONTARIO

#	REVISION	DATE
10		
9		
8	ISSUED FOR ADDENDUM No. 1	2012-05-17
7	ISSUED FOR 100% TENDER	2012-04-10
6	ISSUED FOR 99% REVIEW	2012-03-16
5	ISSUED FOR 90% PRICING SET	2012-03-01
4	ISSUED FOR REVIEW	2012-02-14
3	ISSUED FOR 66% REVIEW	2012-01-27
2	ISSUED FOR 50% PRICING SET	2012-01-11
1	ISSUED FOR 33% REVIEW	2011-12-09

Consultant:
MCW Consultants Ltd.
207 Queen's Quay West, Suite 615, Toronto, ON, M5J 1A7
E-Mail: mcw_tor@mcw.com www.mcw.com
Tel: 416-598-2920 Fax: 416-598-5394
Toronto Vancouver Winnipeg Moncton Ottawa Halifax Dauphin Kelowna Trail Saint John

Client:
Government of Canada / Gouvernement du Canada

Project:
NIAGARA OFFICE ADMINISTRATION FACILITY

Location:
Niagara-on-the-Lake, Ontario

Project Manager:	
Project Number:	1322-003
Tender:	2012-04-10
Date:	
Scale:	1:50
Drawn By:	LG
Checked By:	DH

Drawing Title:
MECHANICAL ROOM PART PLAN

Drawing:
M2-09