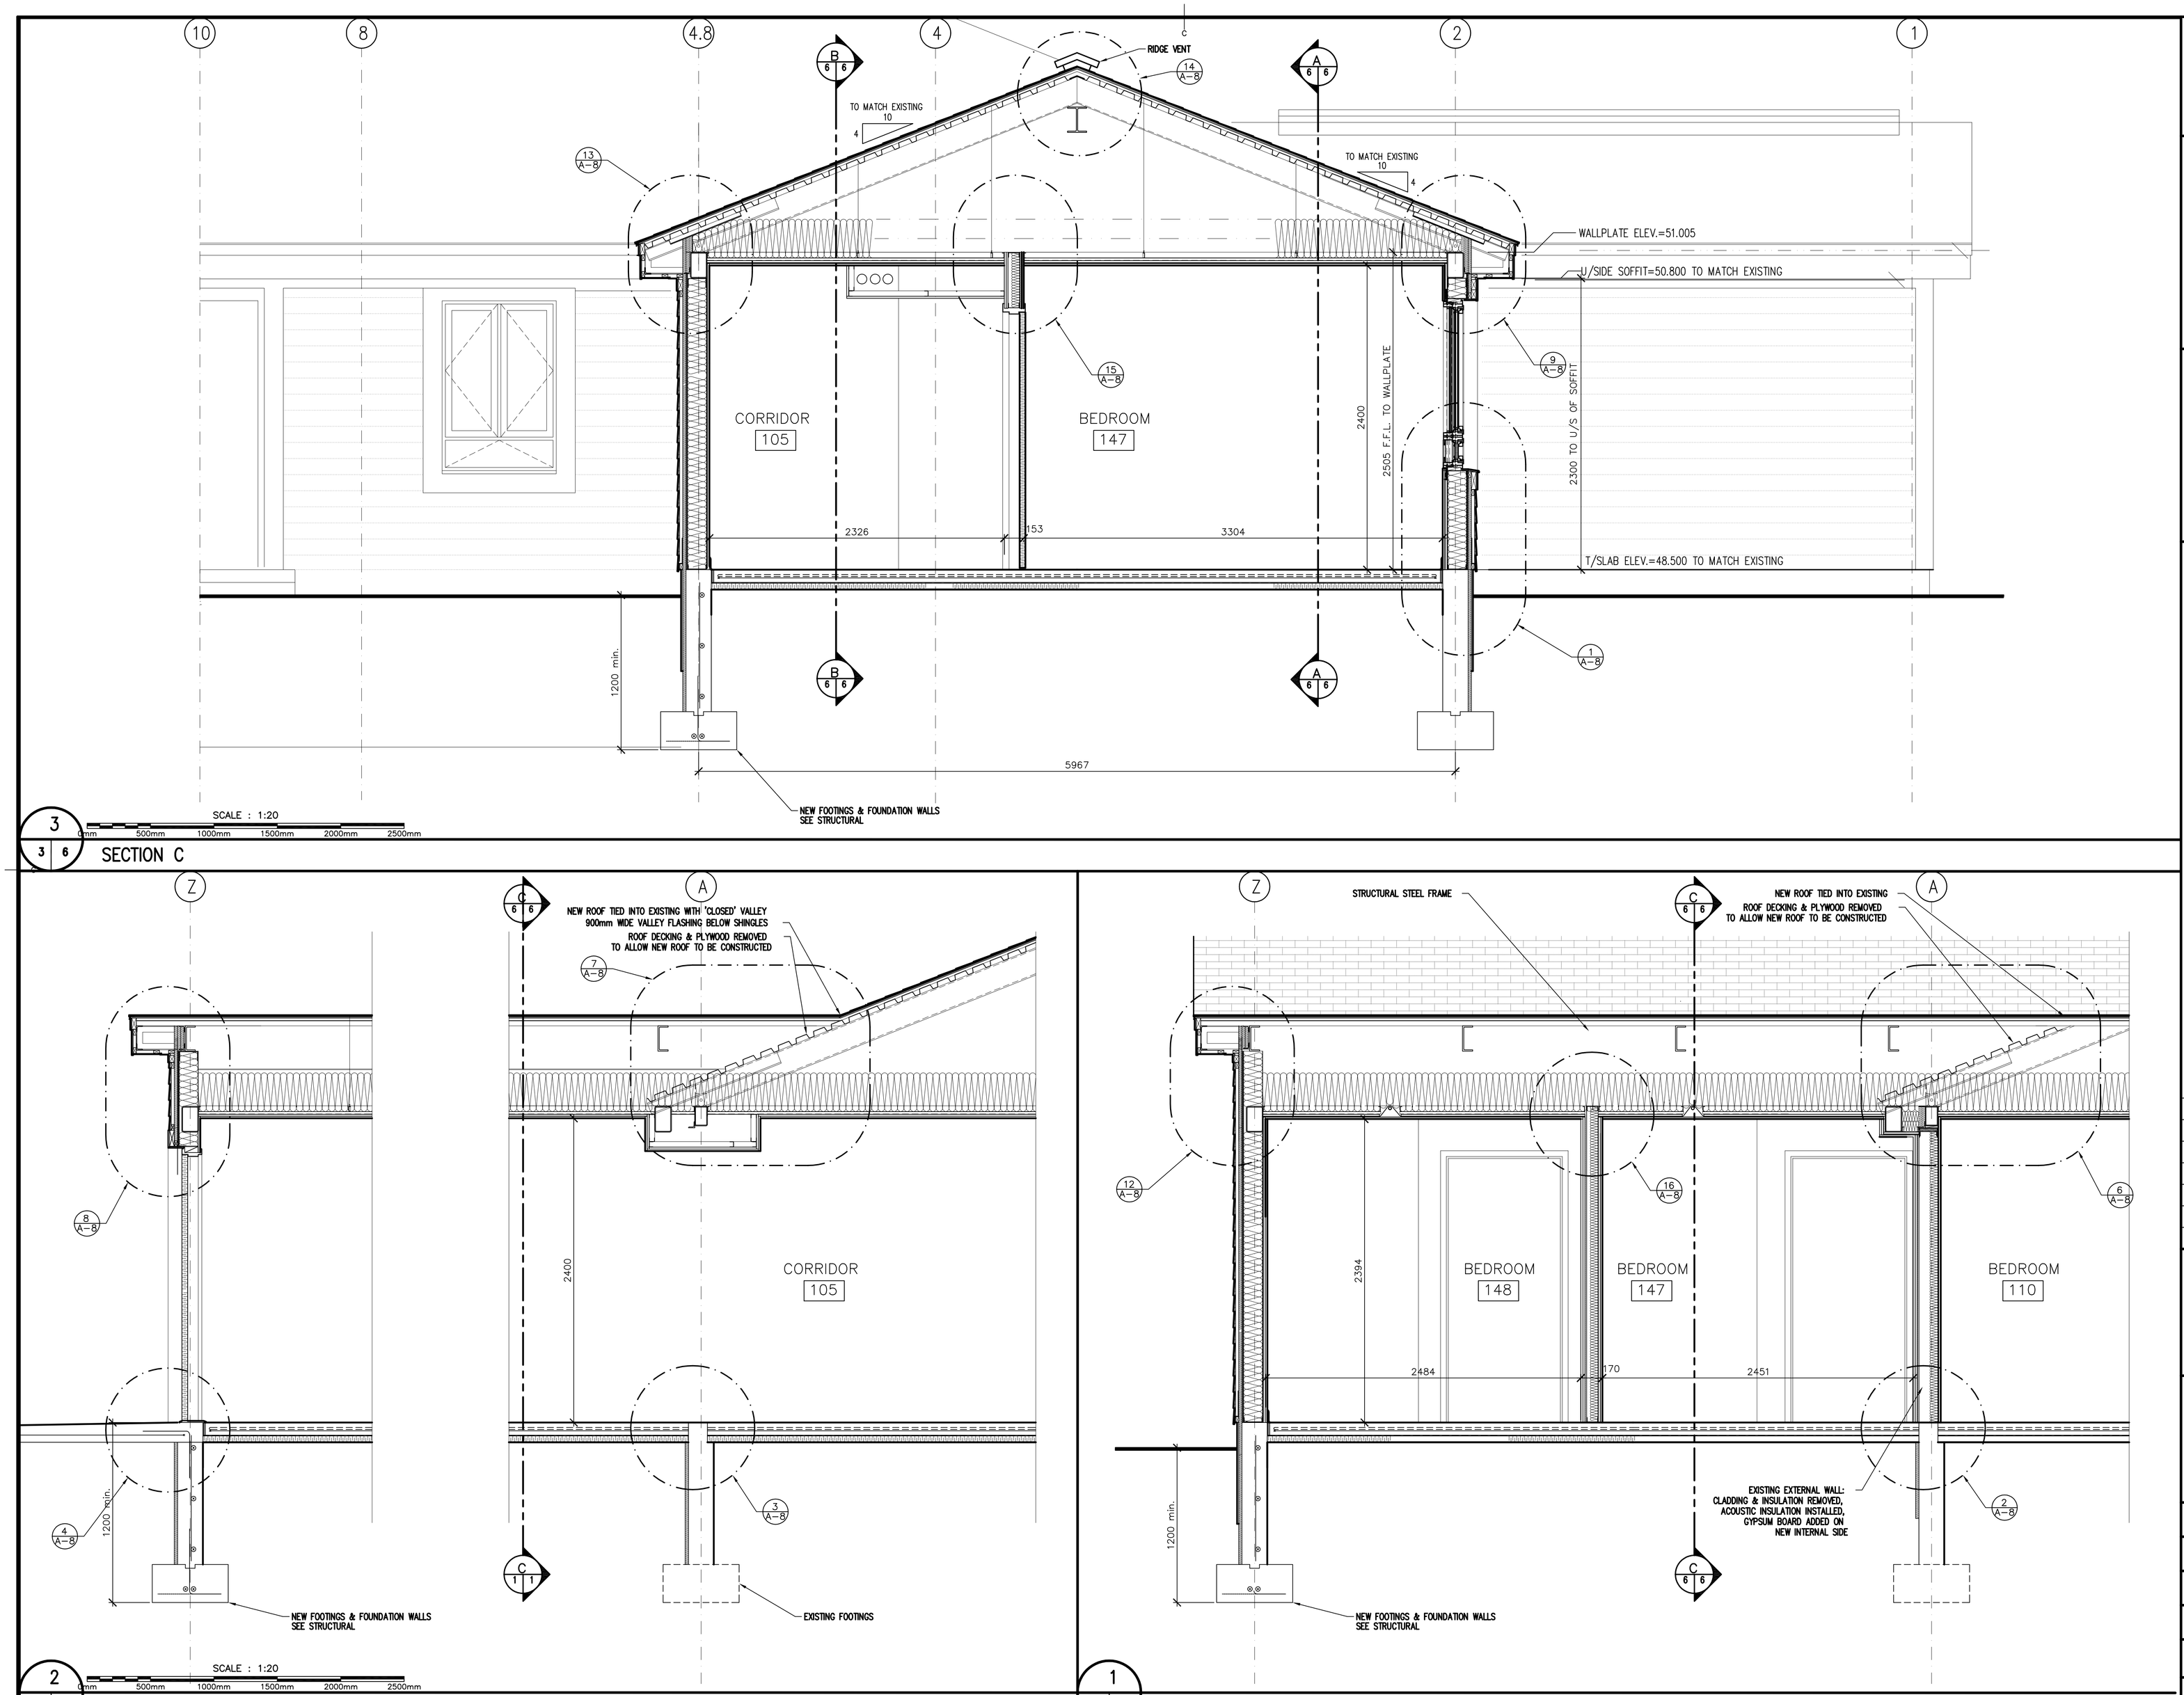

Public Works and Government Services Canada
Travaux Publics et Services gouvernementaux Canada

REGISTERED MEMBER
N.S. ASSOCIATION OF ARCHITECTS
KEITH McCOLLIVRAY

revisions		date
6	TENDER ADDENDUM	MAY 2012
5	STEEL STRUCTURE ADDED	MAY 2012
4	REVISED SCOPE OF WORK	OCT 2011
3	ISSUED FOR FINAL REVIEW	SEPT 2011
2	99% REVIEW	JULY 2011
1	66% REVIEW	JUNE 2011

project / projet

4 BED SLE EXPANSION

NOVA INSTITUTION FOR WOMEN
TRURO, NS

drawing / dessin

WALL SECTIONS

designed / conçu
date
drawn / dessiné
date
approved / approuvé
date
Tender / Soumission
PWGSC Project Manager / Administrateur de projets TPSGC
project number / no. du projet
R.043928.004
drawing no. / no. du dessin
SLE–A6

PWGSC B1 (2004)

E-DRM/GDD-E: 288622 Version 1