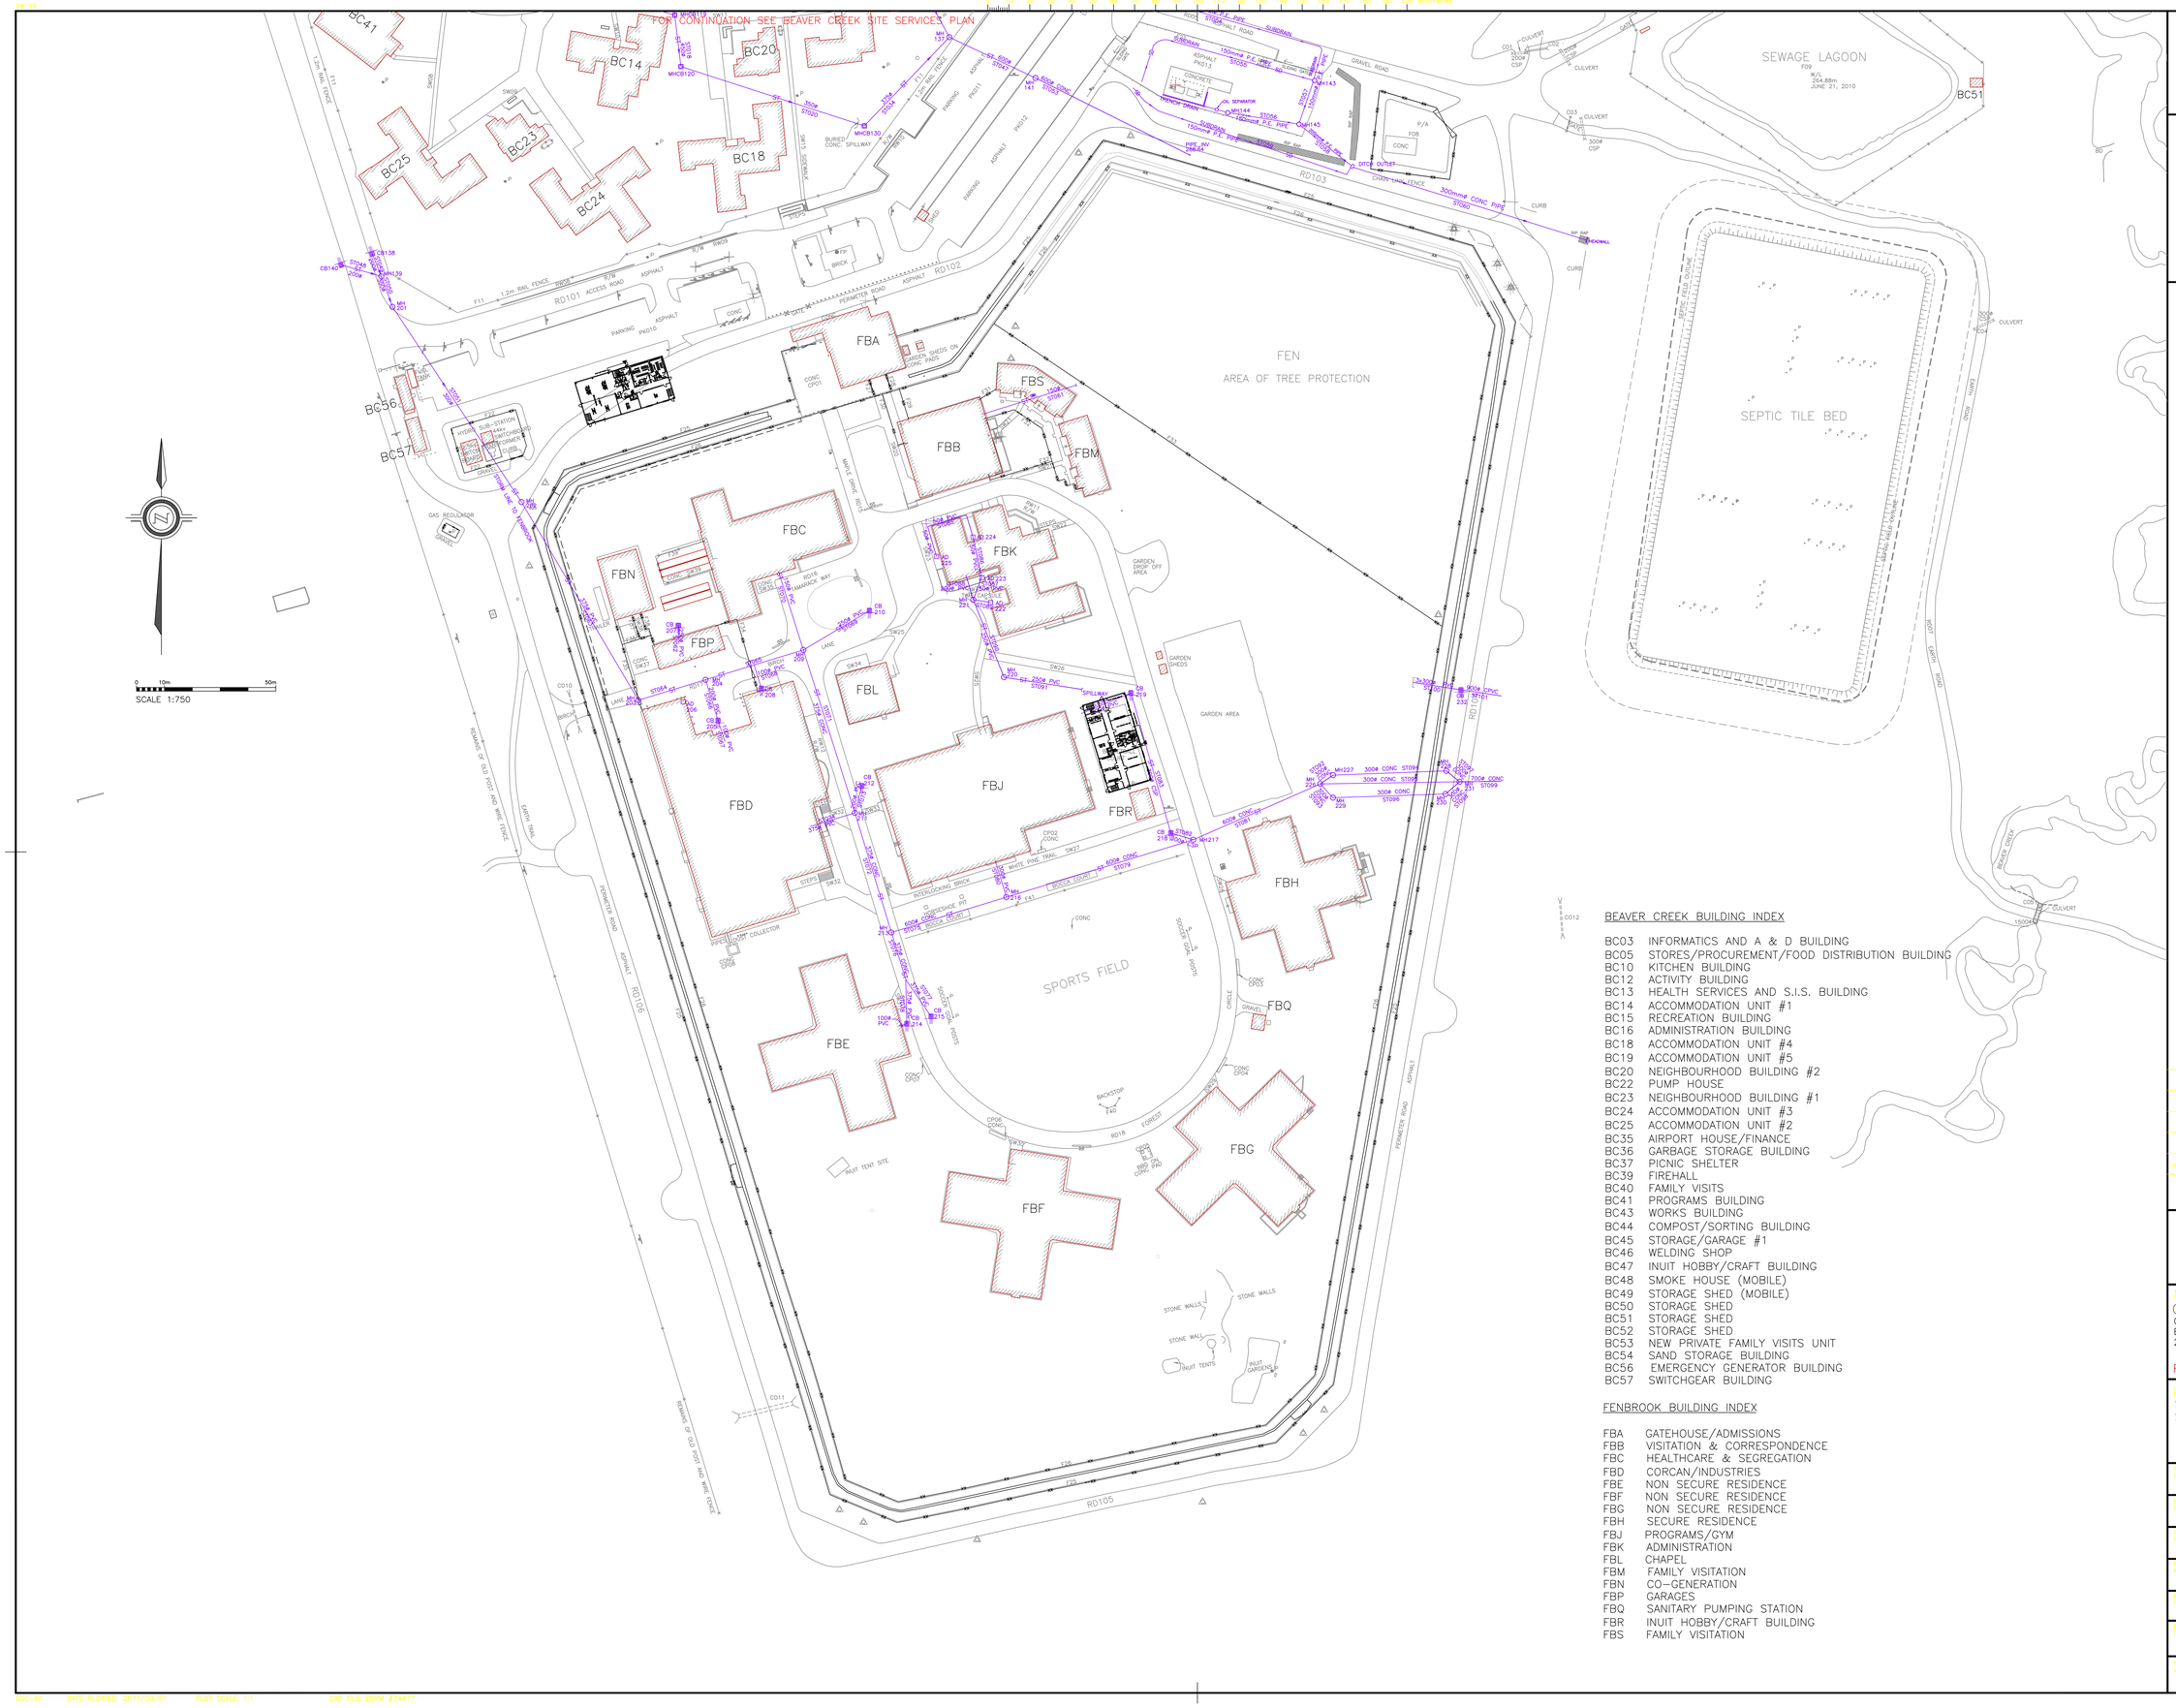

BEAVER CREEK BUILDING INDEX

BC03 INFORMATICS AND A & D BUILDING
BC05 STORES/PROCUREMENT/FOOD DISTRIBUTION BUILDING
BC10 KITCHEN BUILDING
BC12 ACTIVITY BUILDING
BC13 HEALTH SERVICES AND S.I.S. BUILDING
BC14 ACCOMMODATION UNIT #1
BC15 RECREATION BUILDING
BC16 ADMINISTRATION BUILDING
BC18 ACCOMMODATION UNIT #4
BC19 ACCOMMODATION UNIT #5
BC20 NEIGHBOURHOOD BUILDING #2
BC22 PUMP HOUSE
BC23 NEIGHBOURHOOD BUILDING #1
BC24 ACCOMMODATION UNIT #3
BC25 ACCOMMODATION UNIT #2
BC35 AIRPORT HOUSE/FINANCE
BC36 GARBAGE STORAGE BUILDING
BC37 PICNIC SHELTER
BC39 FIREHALL
BC40 FAMILY VISITS
BC41 PROGRAMS BUILDING
BC43 WORKS BUILDING
BC44 COMPOST/SORTING BUILDING
BC45 STORAGE/GARAGE #1
BC46 WELDING SHOP
BC47 INUIT HOBBY/CRAFT BUILDING
BC48 SMOKE HOUSE (MOBILE)
BC49 STORAGE SHED (MOBILE)
BC50 STORAGE SHED
BC51 STORAGE SHED
BC52 STORAGE SHED
BC53 NEW PRIVATE FAMILY VISITS UNIT
BC54 SAND STORAGE BUILDING
BC56 EMERGENCY GENERATOR BUILDING
BC57 SWITCHGEAR BUILDING

FENBROOK BUILDING INDEX

FBA GATEHOUSE/ADMISSIONS
FBB VISITATION & CORRESPONDENCE
FBC HEALTHCARE & SEGREGATION
FBD CORCAN/INDUSTRIES
FBE NON SECURE RESIDENCE
FBF NON SECURE RESIDENCE
FBG NON SECURE RESIDENCE
FBH SECURE RESIDENCE
FBJ PROGRAMS/GYM
FBK ADMINISTRATION
FBL CHAPEL
FBM FAMILY VISITATION
FBN CO-GENERATION
FBP GARAGES
FBQ SANITARY PUMPING STATION
FBR INUIT HOBBY/CRAFT BUILDING
FBS FAMILY VISITATION

Public Works and Government Services Canada
Architectural and Engineering Services
ONTARIO Region

Travaux publics et Services gouvernementaux Canada
Services d'architecture et de génie
Région de l'ONTARIO

LOCATION SKETCH
NTS

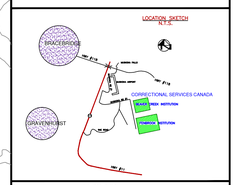

LEGEND

271.89 MAIN FLOOR ELEVATION
HORIZONTAL CTRL MONUMENT
VERTICAL BENCH MARK
SURVEY & PERIMETER BOUNDARIES
BUILDING
BURIED STRUCTURE
DITCH
CULVERT
ANTENNA
GUARDRAIL
SIGN (SINGLE/DOUBLE POST)
REGULAR FENCE
SECURITY FENCE
CCTV CAMERA
MOTION SENSOR
TRANSCEIVER MODULE
FENCE DETECTOR
FA SEC FIRE ALARM & SECURITY U/G
PED BELL PEDESTAL
BMH BELL MANHOLE
B BELL O/H CABLE
B BELL U/G/ CABLE
PA PUBLIC ADDRESS SPEAKER
INTERCOM
SD SATELLITE DISH
CMU COMMUNICATION U/G
VOICE/DATA CABLE
CMU FA COMMUNICATION U/G
FIRE ALARM
FOU FIBRE OPTICS U/G
DUCT C/W CABLE
VID VIDEO SIGNAL U/G (CABLE)
TRANSF. ON CONCRETE PAD
PULL PIT
JB JUNCTION BOX
HH HAND HOLE
GIB GROUND INSPECTION BOX
LS LIGHT STANDARD
HP HYDRO POLE
POLE MTD TRANSFORMER
EMH ELECTRICAL MANHOLE
FM FIBRE OPTICS MANHOLE
STREET LIGHT – 120V
POLE ANCHOR
HO WALL MOUNTED LIGHT
ELECT. RECEPTACLE
HVOO 44Ckv O/H LINE
HVO 12.5/7.2kV O/H LINE
HVU 12.3/7.2kV U/G LINE
MVO 600V 3ø 3W O/H LINE
MVU 600V 3ø 3W U/G LINE
NVO 120/240V 1ø 3W O/H POWER SERVICE
NVU 120/240V 1ø 3W U/G POWER SERVICE
LTO 120/240V 1ø 3W STREET LIGHTING
LTOO 120-1ø 2W STREET LIGHTING AND POWER SERVICE U/G LINE
W WATER WELL
SIAMESE CONNECTION
W WATER METER
PIPE CAP
FH FIRE HYDRANT
WATER VALVE
VPC VALVE PUMP CHAMBER
PIV POST INDICATOR VALVE
HOSE CONNECTION
V VENT
FM FIRE MAIN
WATER LINE/WELL SUPPLY LINE
WATER IRRIGATION LINE
HW HEAT LINE (SUPPLY & RETURN)
P PROPANE LINE
G GAS LINE
G GAS VALVE
G GAS METER
ST STORM SEWER
MHCB MANHOLE CATCHBASIN
MH STORM MANHOLE
CB CATCH BASIN
SA SANITARY SEWER
SAM SANITARY MANHOLE
SA FM SANITARY FORCEMAIN
G.I.M.T.1 GREASE INTERCEPTOR
HOLDING TANK
CLEANOUT
TBV TO BE VERIFIED
ABANDONED SERVICES
HAZARDOUS MATERIAL

revision		date
04		
03		
02		
01	PLACE EMERGENCY GENERATOR BC56 & SWITCHGEAR BC57 BUILDINGS ON SITE.	OCT. 2011

Do not scale drawings.
Verify all dimensions and conditions on site and immediately notify the engineer of all discrepancies.

A Detail No.
No. du détail
B drawing no. – where detail required
dessin no. – où détail exigé
C drawing no. – where detailed
dessin no. – où détaillé

project title / titre du projet
GRAVENHURST ONTARIO
CORRECTIONAL SERVICE CANADA
Beaver Creek – Fenbrook Institutions
2000 Beaver Creek Drive

FENBROOK INSTITUTION

drawing title / titre du dessin
SITE SERVICES
STORM

drawn by / dessiné par: JOHN SORMILIC

designed by / conc par:

approved by / approuvé par:

project manager / gestionnaire: RUDY PITTON
project manager / gestionnaire de projet

project date / date du projet: MARCH 2011

project no. / no. du projet: R.040448.003

drawing no. / dessine no.: 422–08

GSC–A0 DATE PLOTTED: 2011/03/01 PLOT SCALE: 1:1 CAD FILE: EDRM #74477