SECTION
SCALE/ÉCHELLE: 1:100
C2/C2 1

NOTE.
1. SUBMIT ENGINEERED STAMPED METHODOLOGY FOR ALL DECONSTRUCTION AND ROCK REMOVAL ACTIVITIES (STAMPED BY A PROFESSIONAL ENGINEER LICENSED TO PRACTICE BY PEG-NL IN THE PROVINCE OF NL). INCLUDE TEMPORARY SHORING MEASURES, SEQUENCING OF DE-CONSTRUCTION ACTIVITIES AND PROPOSED EQUIPMENT IN THE PROPOSED METHODOLOGY.

LEGEND
- NEW WHARF
- NEW RETAINING CRIBWORK
- AREA OF CLASS 'A' DREDGING (TO -2.50m L.N.T.)
- SLAB ON GRADE
- CLASS 'A'
- 2.75 NEW GRADES
- f NEW GRADES

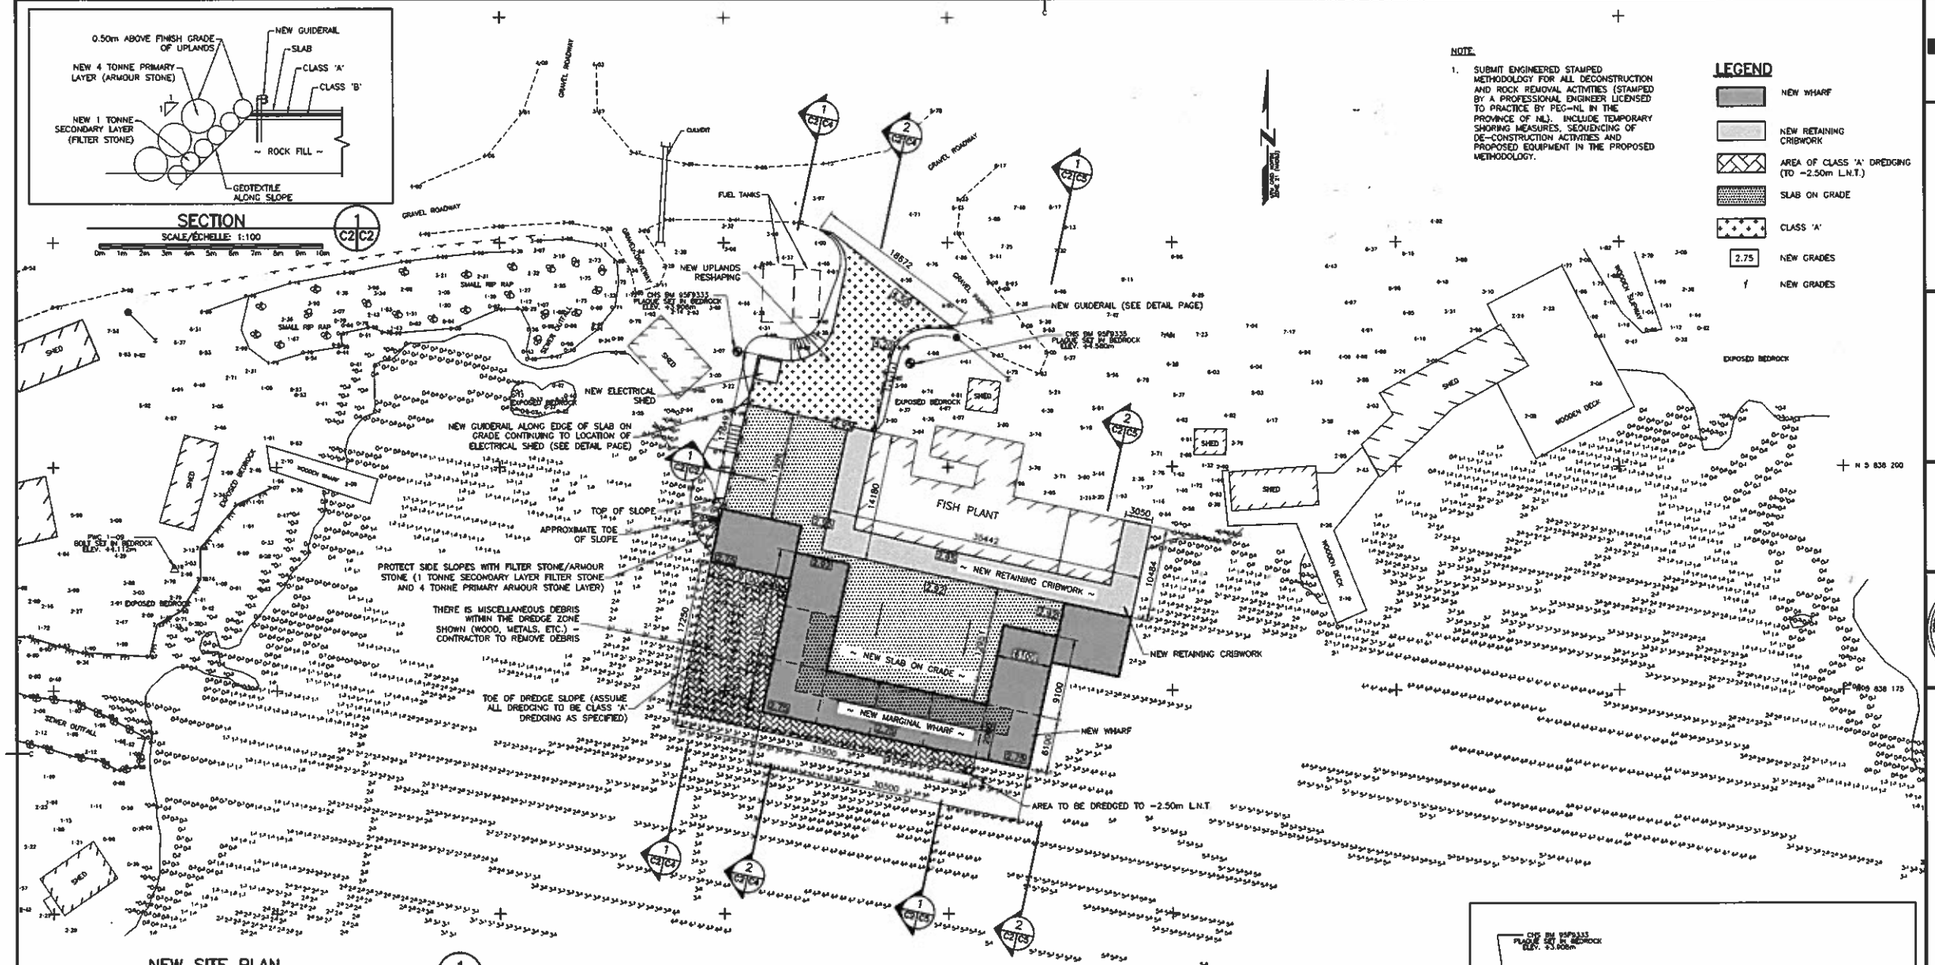

NEW SITE PLAN
SCALE: 1:250
C2/C2 1

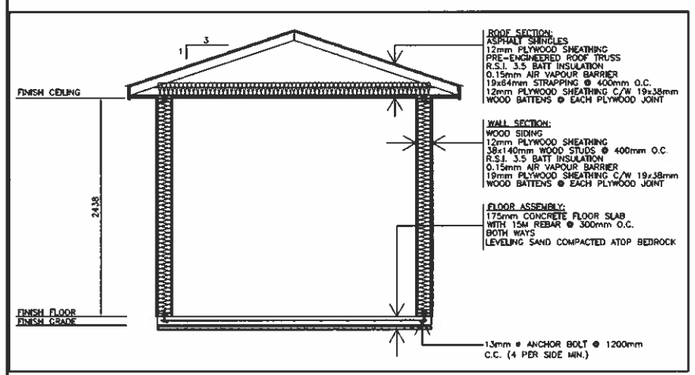

NEW ELECTRICAL SHED - BUILDING SECTION
SCALE: N.T.S.
C2/C2 2

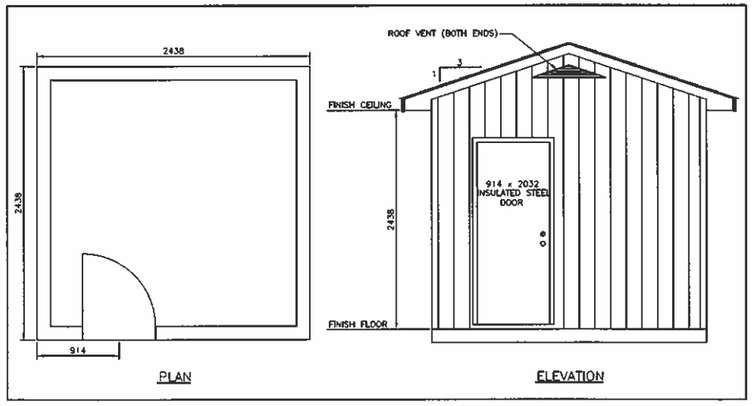

NEW ELECTRICAL SHED - PLAN & ELEVATION
SCALE: N.T.S.
C2/C2 3

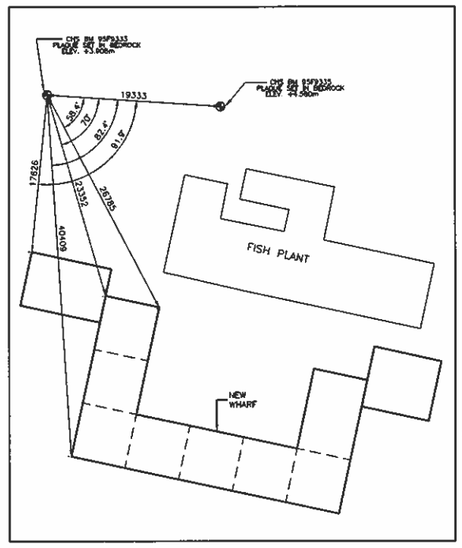

TIE-INS FOR NEW WHARF

Public Works and Government Services Canada / Travaux Publics et Services gouvernementaux Canada

PROVINCE OF NEWFOUNDLAND
PERMIT HOLDER
This Permit Allows
APM ENGINEERING INC.
To practice Professional Engineering in Newfoundland and Labrador.
Permit No. as issued by APEGNL 00222.
which is valid for the year 2012.

RECORDED PROFESSIONAL ENGINEER
NEIL C. BENT
APEGNL 00222
DATE: 12/2012

B	ISSUED FOR ADDENDUM	12/06/13
A	ISSUED FOR TENDER	12/05/15
re-issue		date

project: PINSENT'S ARM WHARF CONSTRUCTION
PINSENT'S ARM LABRADOR

drawing: NEW SITE PLAN

designed N.H. | date MAY 15, 2012
drawn P.H. | date MAY 15, 2012
approved | date
Tender | 15 March 2012 | Soumission
PWGSC Project Manager / Administrateur de projets TPSGC

project number: R.057476.001
drawing no: Rev - C2 OF 6

E-DRN/CCD-E 401168 v1

PWGSC (3004)