04 11

0 10 20 30 40 50 60 70 80 90 100 110 120 130 140 150 160 170 180 190 200 millimetres

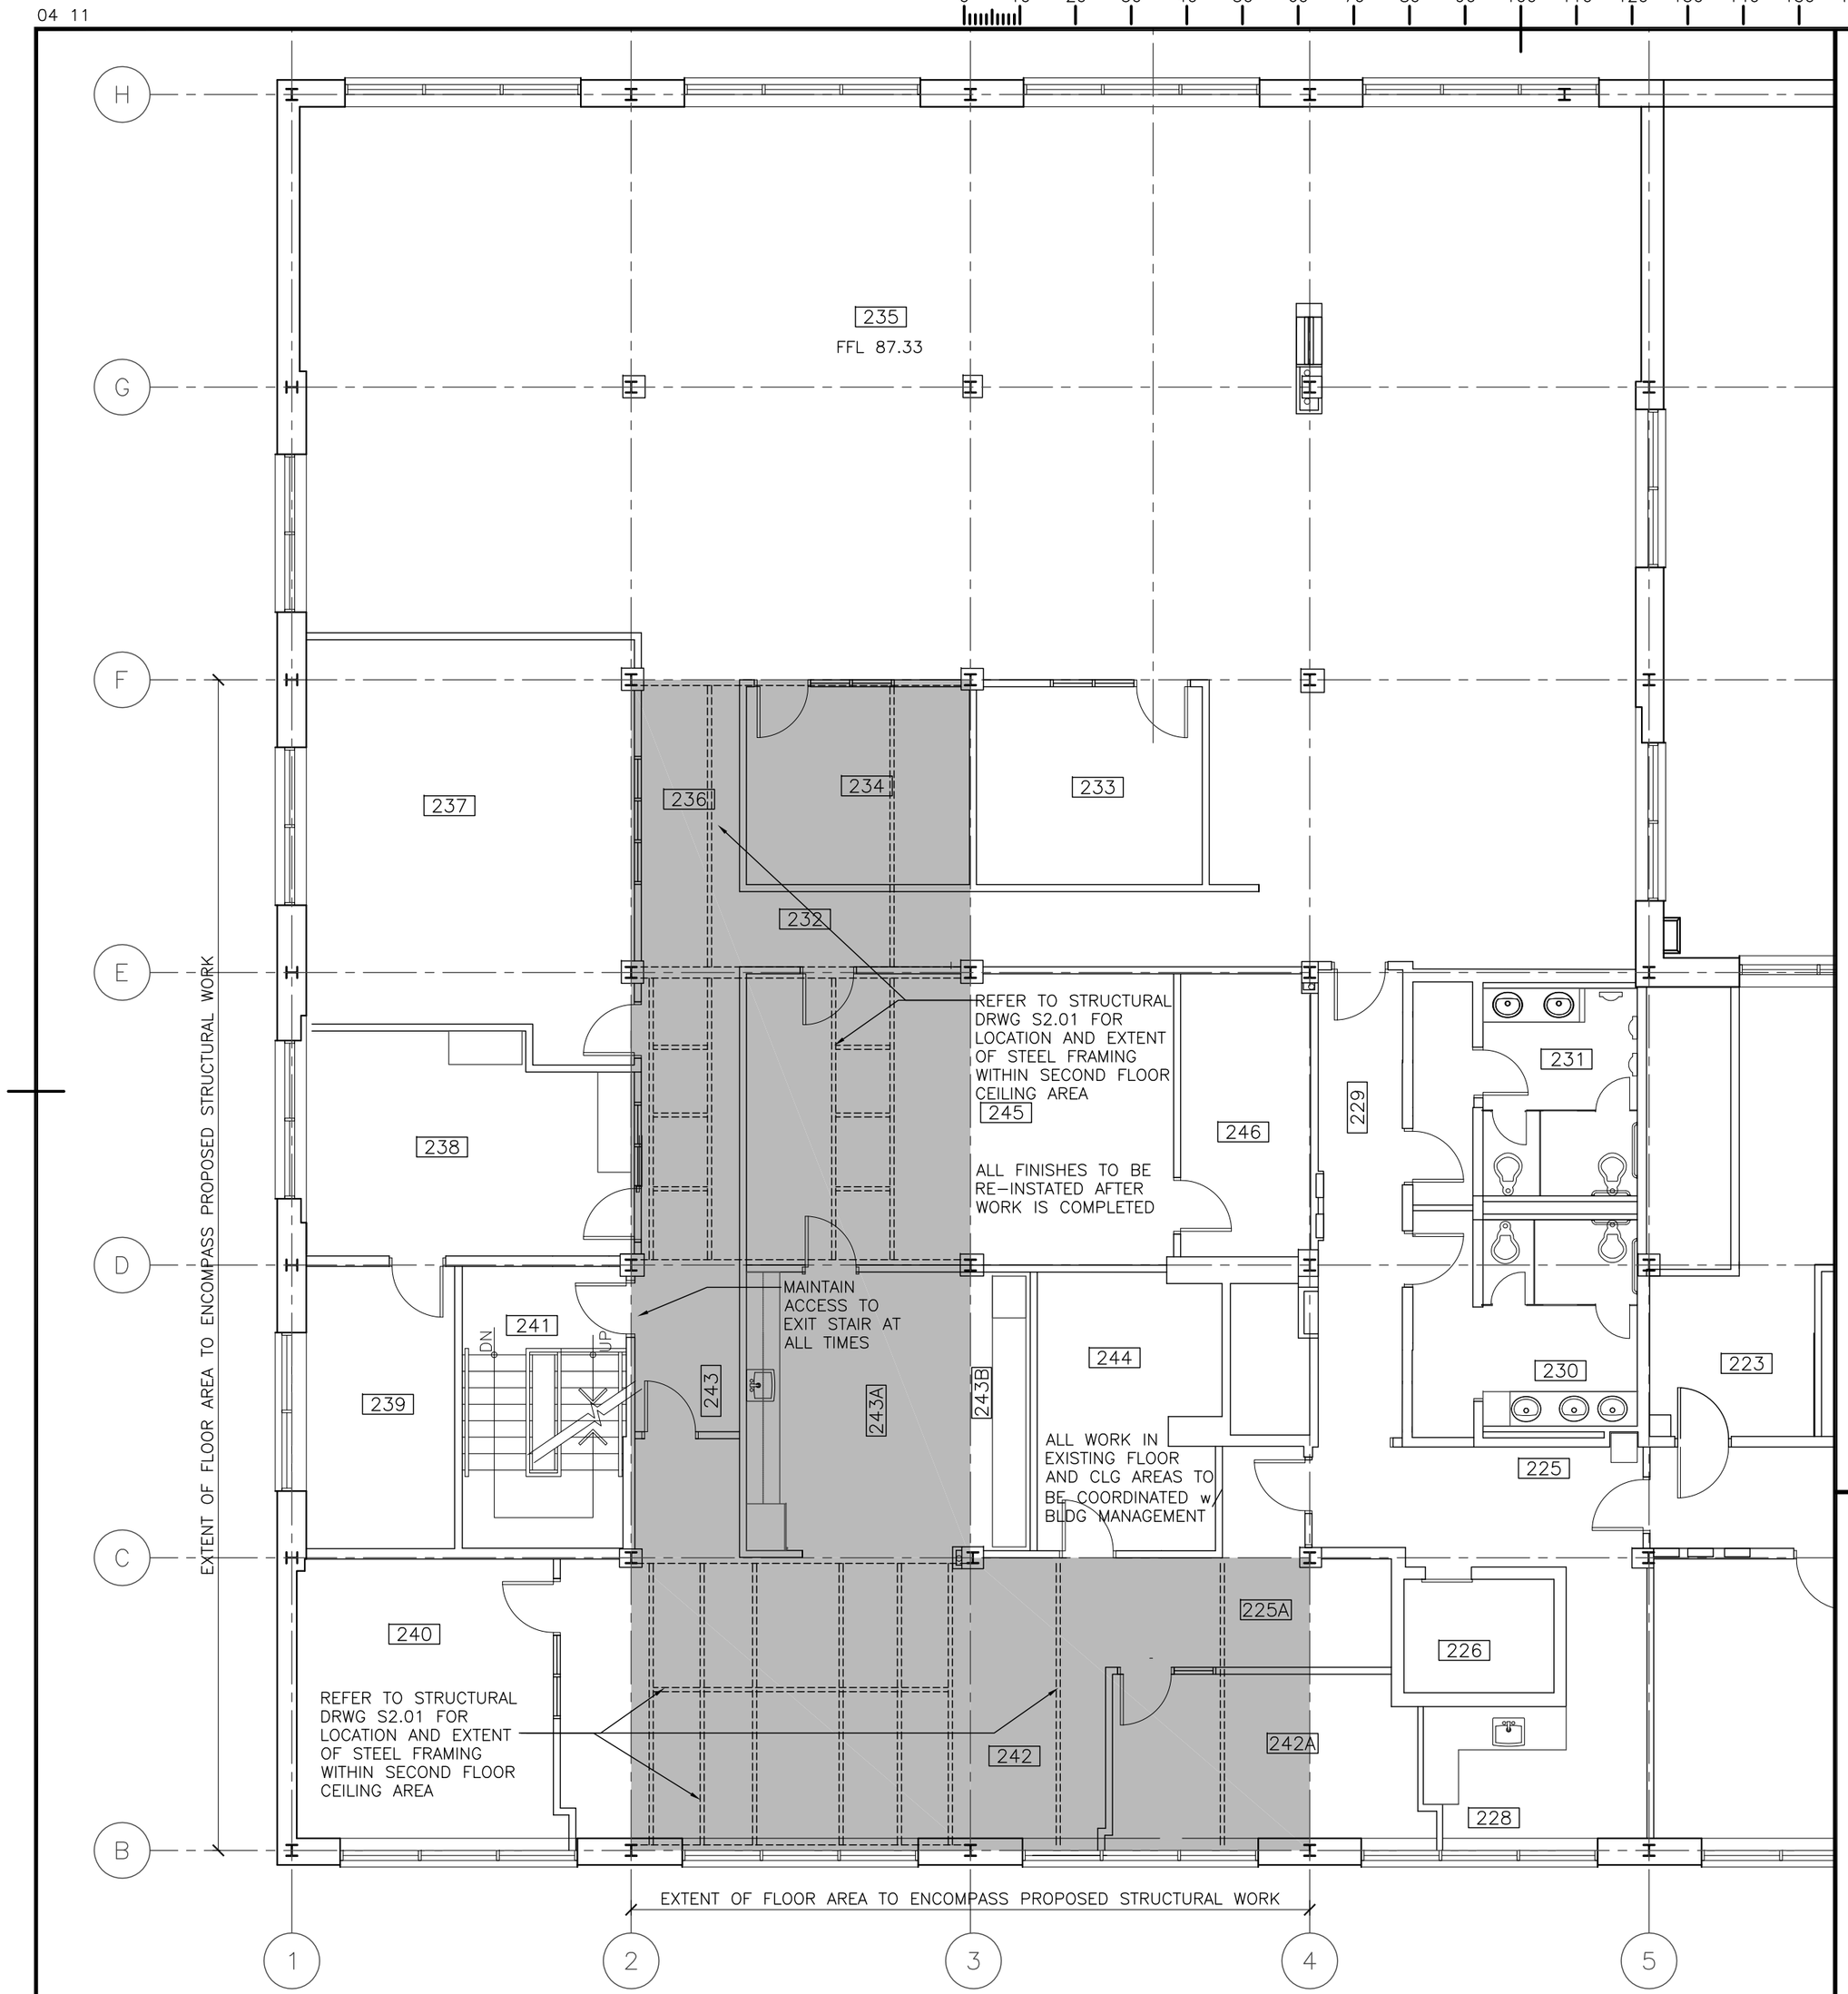

1 / A2.03 PARTIAL SECOND FLOOR PLAN
SCALE: 1:100

CONTRACTOR TO REFER TO DESIGNATED SUBSTANCE SURVEY IN PROJECT MANUAL. ALL ABATEMENT WORK TO UNDERTAKEN IN ACCORDANCE WITH SPECIFICATIONS

CONTRACTOR TO PROVIDE FOR HOARDING TO EXIT STAIR 241. MAINTAIN ACCESS TO EXIT COMPLETE w/ EMERGENCY LIGHTING AND EXIT SIGNS AT ALL TIMES BUILDING IS OCCUPIED. ALL WORK TO BE OOORDINATED WITH DEPARTMENTAL REPRESENTATIVE

TENDER PRICE TO ALLOW FOR REMOVAL AND REINSTALLATION OF ALL SUSPENDED CEILINGS, GYPSUM BOARD BULKHEADS, MECHANICAL AND ELECTRICAL FIXTURES TO PROVIDE CLEARANCE FOR STRUCTURAL REINFORCEMENT SCOPE OF WORK

REFERENCE PLAN

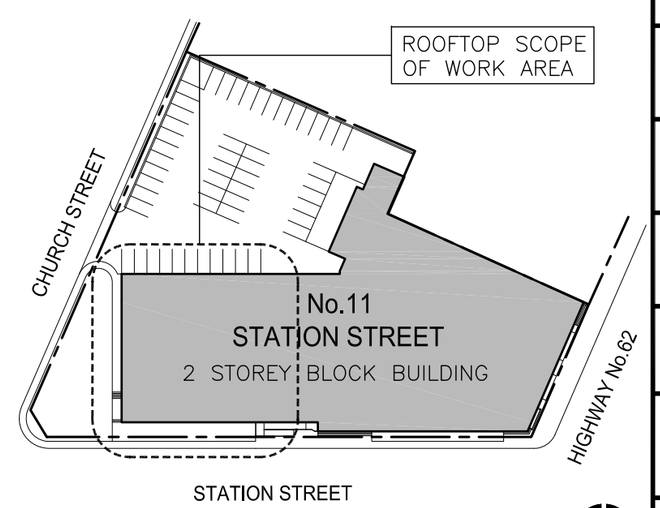

Public Works and Government Services Canada
Travaux publics et Services gouvernementaux Canada

DIALOG™

04		
03	ISSUED FOR BID	2013.05.17
02	ISSUED FOR BID	2013.04.12
01	FOR REVIEW	2013.03.01
revision		date

Do not scale drawings.
Verify all dimensions and conditions on site and immediately notify the Departmental Representative of all discrepancies.

ONTARIO ASSOCIATION OF ARCHITECTS
JAMES R. ANDERSON
LICENCE
5165

project title
titre du projet
Rooftop Chiller Enclosure
Government of Canada Building
11 Station Street
Belleville, Ontario

drawing title
titre du dessin
PARTIAL SECOND FLOOR PLAN

drawn by / dessine par	SA
designed by / conc par	RN
approved by / approuve par	JA
bid / offre	IA
project manager / administrateur de projets	
project date / date du projet	2012-06-08
project no. / no. du projet	DIALOG NO. 09769T0100 R.049400.003
drawing no. / dessine no.	A2.03

GSC-A2 DATE PLOTTED: 2012/03/08 PLOT SCALE: 1:1 CAD FILE: S:\PRS\CAD\GROUP\CITY\ADDRESS\PROJECT NO\FILE.DWG