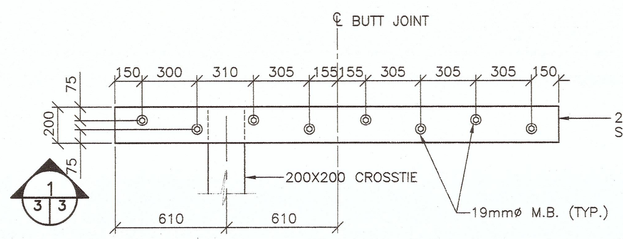

PLAN–2440 LONG SPLICE BLOCK

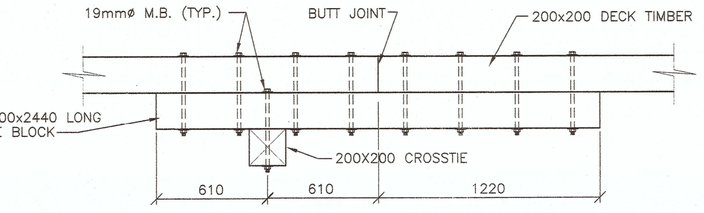

1/3 3/3 ELEVATION

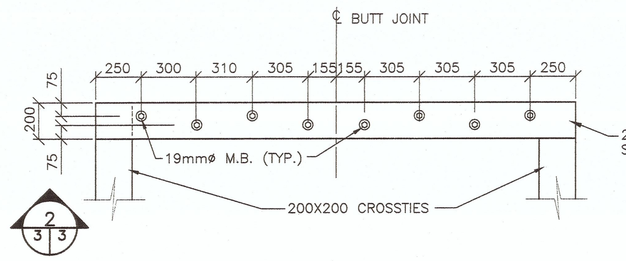

PLAN–2640 LONG SPLICE BLOCK

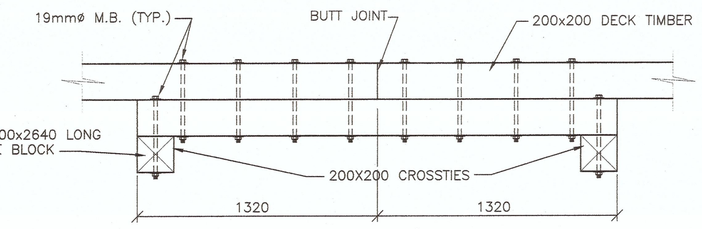

2/3 3/3 ELEVATION

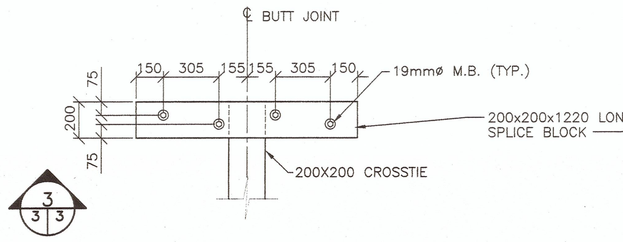

PLAN–1220 LONG SPLICE BLOCK

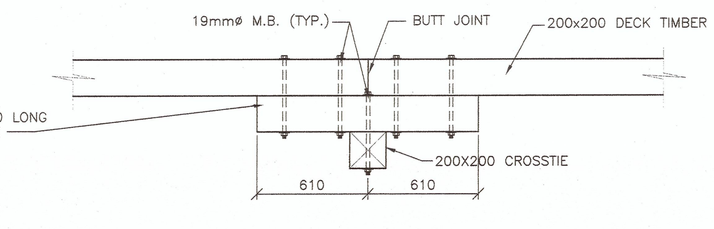

3/3 3/3 ELEVATION

TYPICAL SPLICE BLOCK DETAILS

SCALE : 1:20

0mm 500mm 1000mm 1500mm 2000mm 2500mm

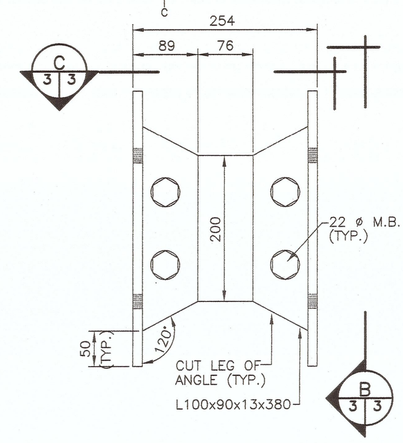

INTERFLOAT CONNECTIONS

SCALE: 1:5

0mm 100mm 200mm 300mm 400mm 500mm

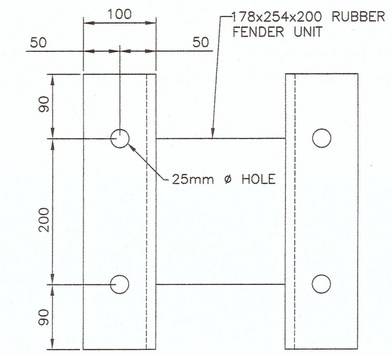

B 3/3 SECTION

SCALE: 1:5

0mm 100mm 200mm 300mm 400mm 500mm

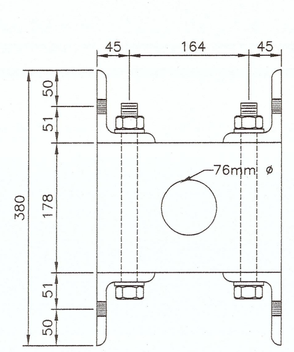

C 3/3 SECTION

SCALE: 1:5

0mm 100mm 200mm 300mm 400mm 500mm

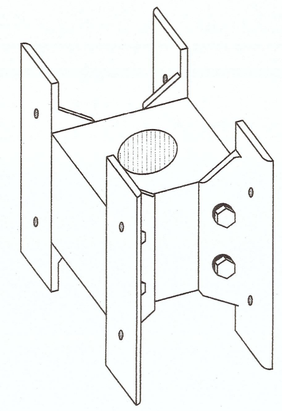

ISOMETRIC VIEW

SCALE: N.T.S.

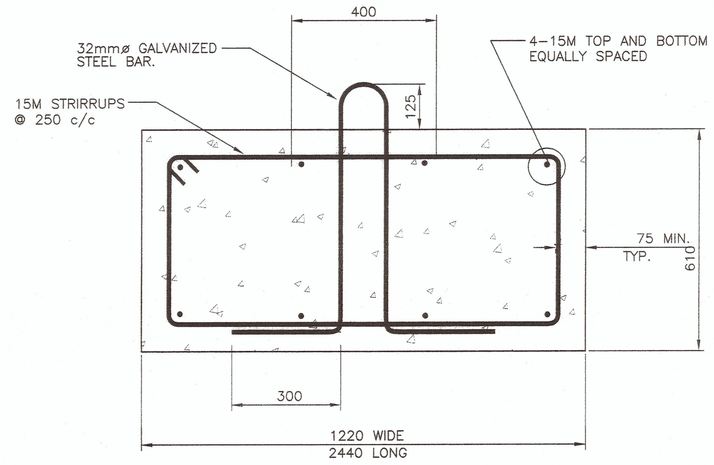

4/3 3/3 CONCRETE ANCHOR BLOCK DETAIL

SCALE : 1:10

0mm 100 200 300 400 500 600 700 800 900 1000mm

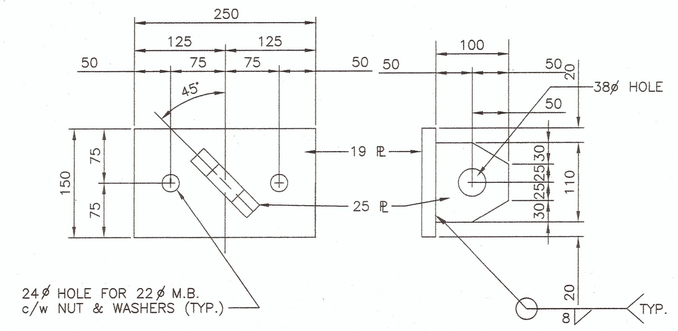

FRONT VIEW SIDE VIEW

ANCHOR PLATE DETAIL

SCALE: 1:5

0mm 100mm 200mm 300mm 400mm 500mm

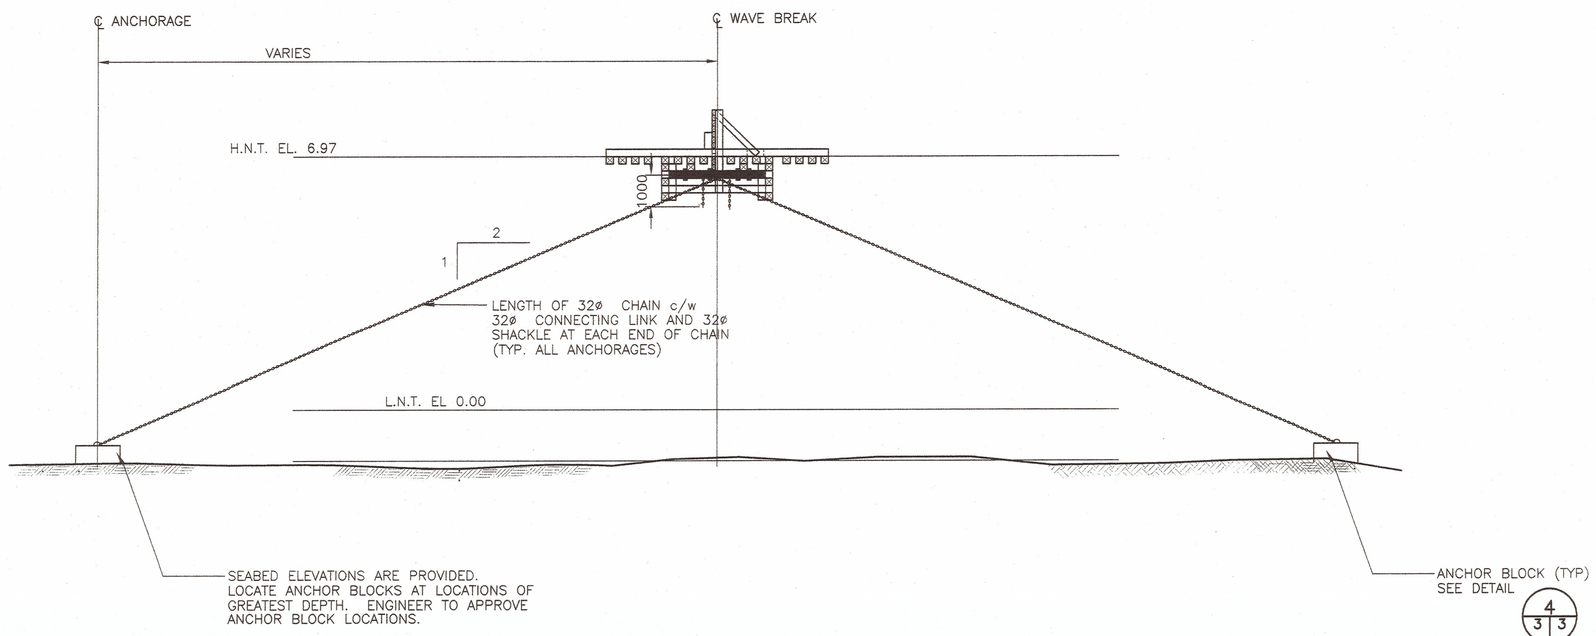

A/1 3 SECTION

TYPICAL LAYOUT OF CONCRETE ANCHOR BLOCKS

SCALE : 1:100

0m 1m 2m 3m 4m 5m 6m 7m 8m 9m 10m

Public Works and Government Services Canada / Travaux Publics et Services gouvernementaux Canada

revisions | | date

project / projet

WAVE BREAK INSTALLATION
STUARTTOWN
DEER ISLAND

CHARLOTTE CO., N.B.

drawing / dessin

MISCELLANEOUS SECTIONS AND DETAILS

designed	R. DOUCET	conçu
date	2013/07/22	
drawn	J. KOVAL	dessiné
date	2013/07/22	
approved		approuvé
date	July 23/13	
Tender	A/SPM	Soumission
PWGSC Project Manager	2013/07/23	Administrateur de projets TPSGC

project number / no. du projet: R.064466.001

drawing no. / no. du dessin: 3 OF 3

PWGSC B1 (2004)

0 10 20mm 40 60 80 100 120 140 160 180 200mm

E-DRM/GDD-E: #450692 Version 1