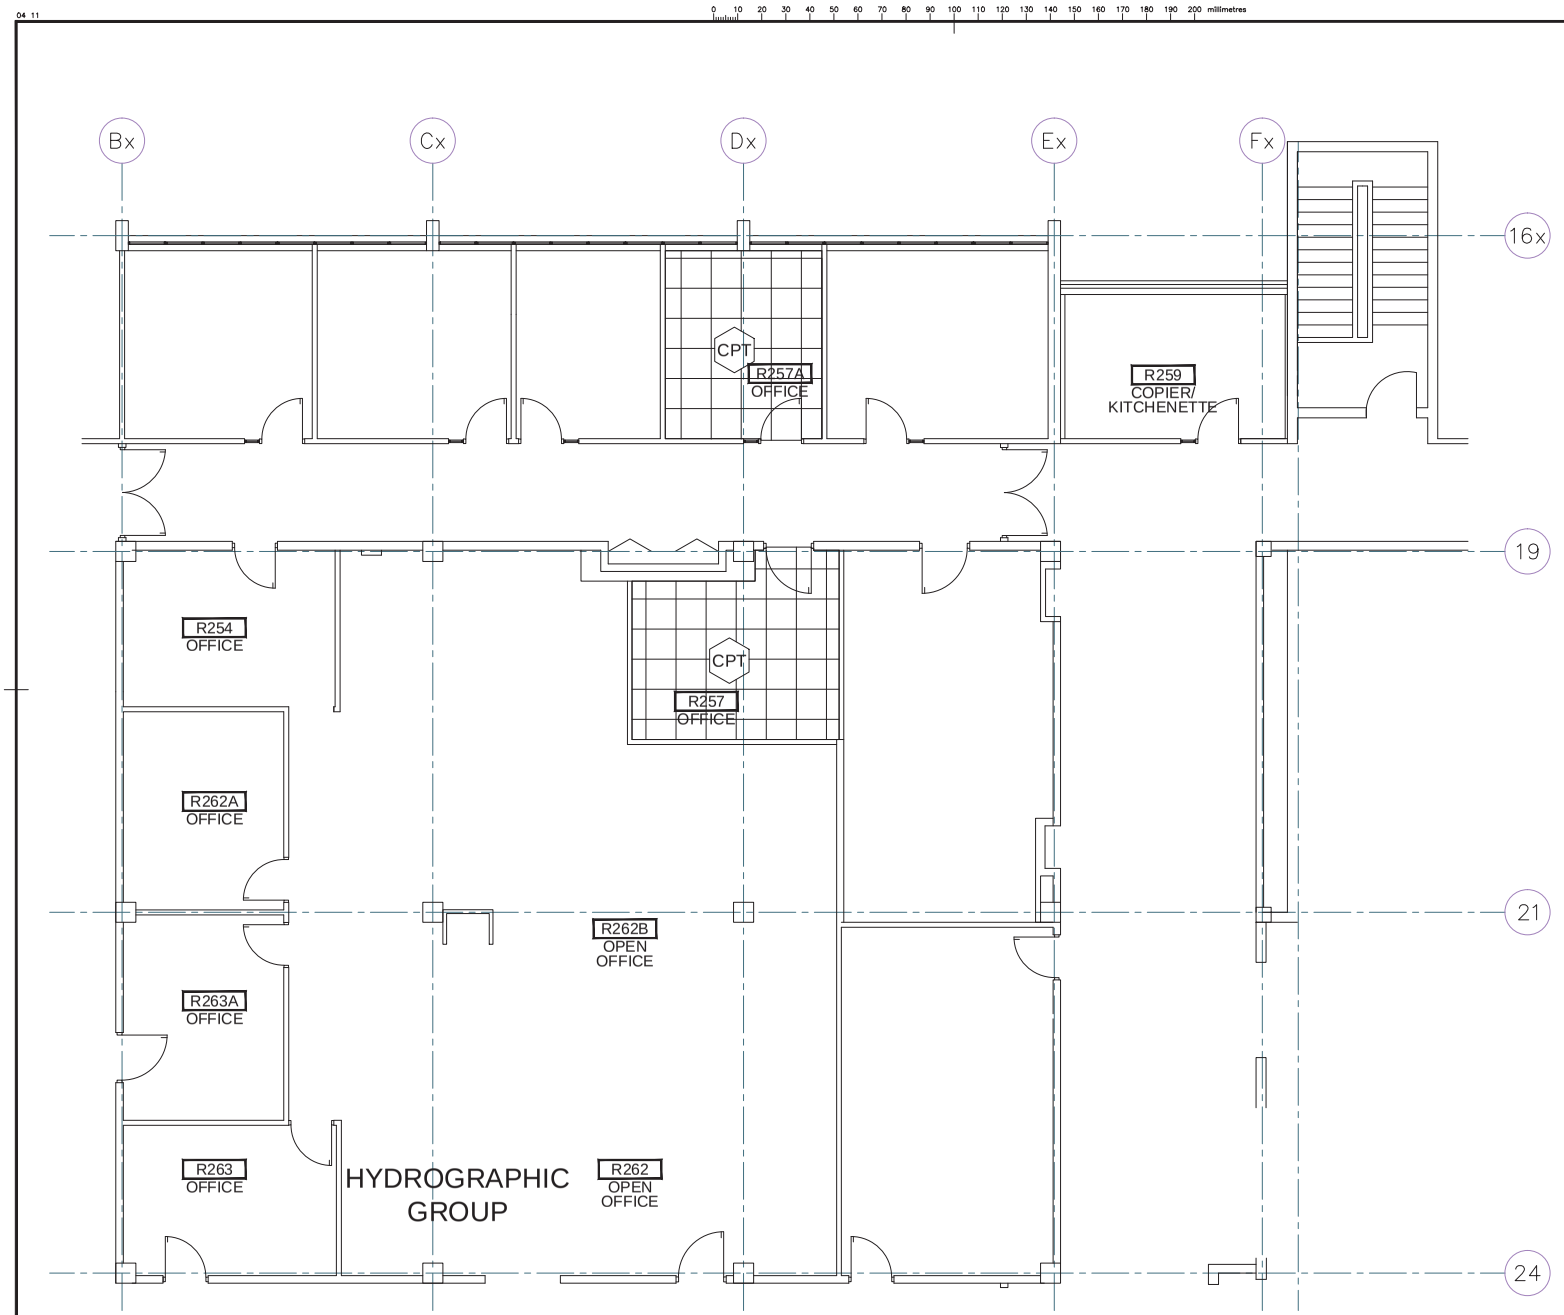

Public Works and Government Services Canada
Travaux publics et Services gouvernementaux Canada

KEY PLAN

FLOOR FINISHES LEGEND

CPT	CARPET TILE TO MATCH: TANDUS C&A PATTERN: APPLAUSE II COLOUR: SKYSCRAPER 28525
VP	VINYL PLANK TO MATCH: MANNINGTON PATTERN: NATURE'S PLANK COLOUR: NORTHERN MAPLE 12119 NATURAL

04		
03	REVISE FINISHES	2013-07-09
02	ISSUE FOR TENDER	2013-06-28
01	99% SUBMISSION	2013-06-10
revision		date

Do not scale drawings.
Verify all dimensions and conditions on site and immediately notify the Departmental Representative of all discrepancies.

A Detail No. / No. du détail
B drawing no. – where detail required / dessin no. – où détail exigé
C drawing no. – where detailed / dessin no. – où détaillé

project title / titre du projet
BURLINGTON Ontario
C.C.I.W. FISHERIES PROTECTION PROGRAM
867 LAKESHORE ROAD

RENOVATIONS

drawing title / titre du dessin
PART PLAN – SECOND FLOOR
FLOOR FINISHES PLAN–WEST

drawn by / dessine par: J.V.
designed by / conc par: J.V.
approved by / approuve par:
bid / offre:
project manager / administrateur de projets: N.G.
project date / date du projet: 2013-04-24
project no. / no. du projet: R.063337.001
drawing no. / dessine no.: A-05