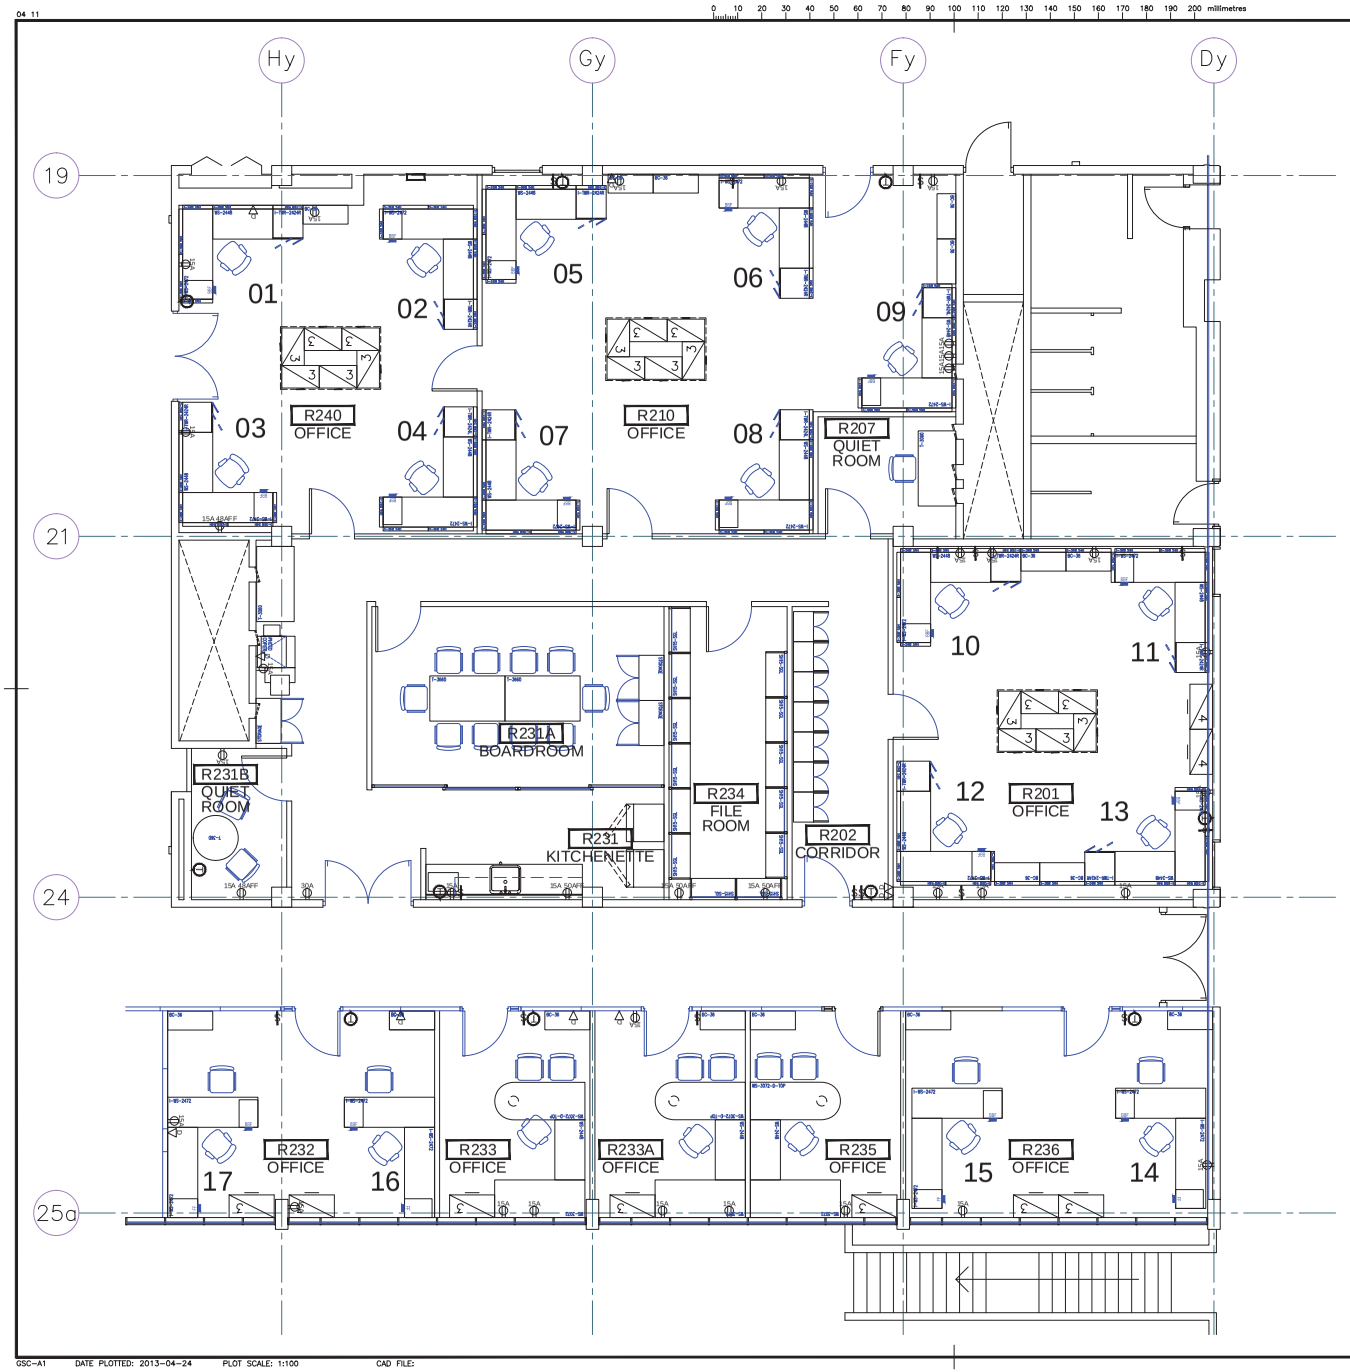

Public Works and Government Services Canada
Travaux publics et Services gouvernementaux Canada

KEY PLAN

revision		date
04		
03		
02	ISSUE FOR TENDER	2013-06-28
01	99% SUBMISSION	2013-06-10

Do not scale drawings.
Verify all dimensions and conditions on site and immediately notify the Departmental Representative of all discrepancies.

A Detail No. / No. du détail
B drawing no. – where detail required / dessin no. – où détail exigé
C drawing no. – where detailed / dessin no. – où détaillé

project title / titre du projet
BURLINGTON Ontario
C.C.I.W. FISHERIES PROTECTION PROGRAM
867 LAKESHORE ROAD

RENOVATIONS

drawing title / titre du dessin
PART PLAN – SECOND FLOOR
FURNITURE PLAN – EAST

drawn by / dessine par: J.V.
designed by / conc par: J.V.
approved by / approuve par:
bid / offre:
project manager / administrateur de projets: N.G.
project date / date du projet: 2013-04-24
project no. / no. du projet: R.063337.001
drawing no. / dessine no.: A-07

GSC-A1 DATE PLOTTED: 2013-04-24 PLOT SCALE: 1:100 CAD FILE: