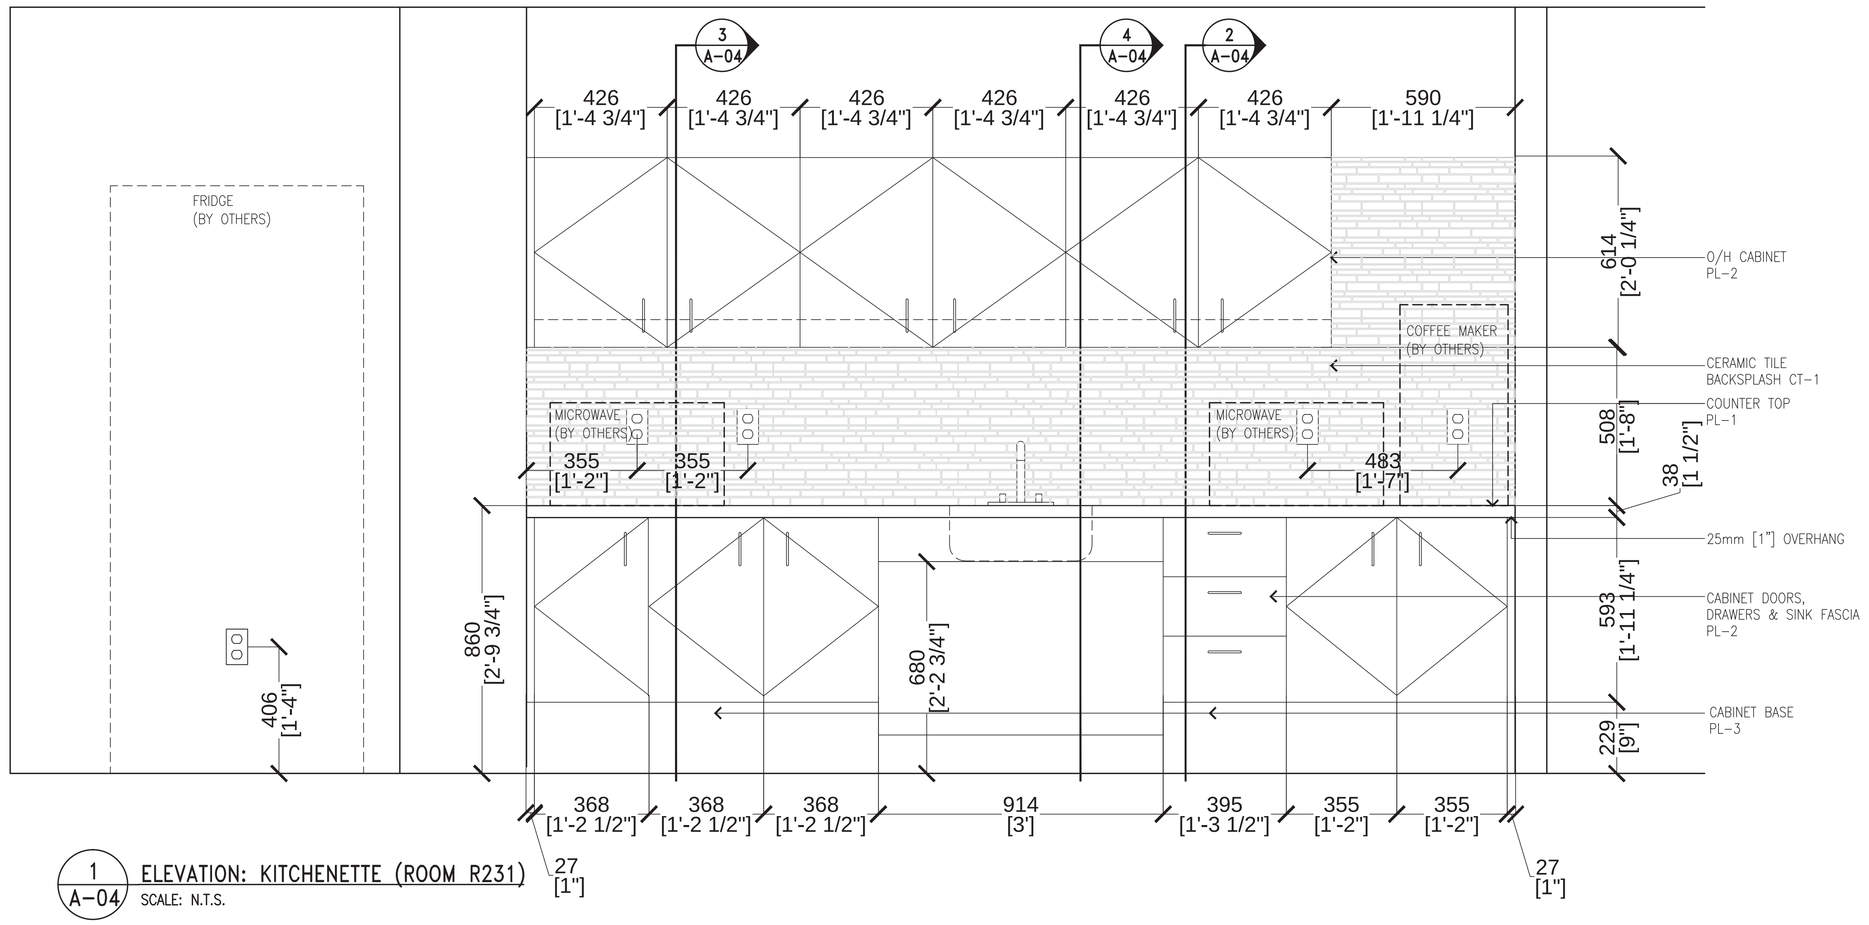

1 / A-04 ELEVATION: KITCHENETTE (ROOM R231)
SCALE: N.T.S.

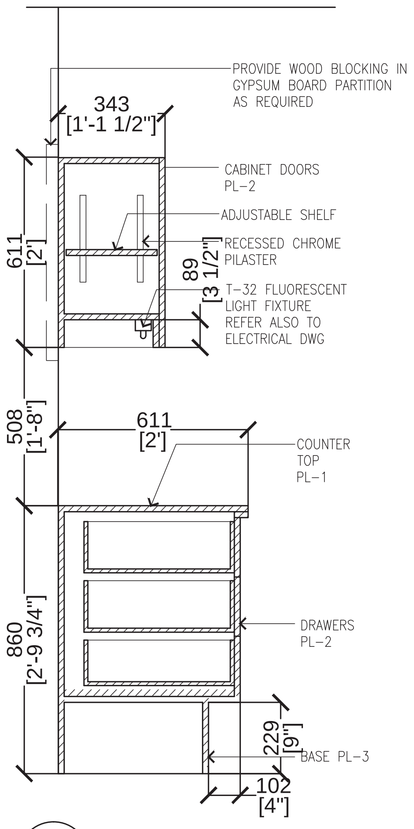

2 / A-04 SECTION-SEVERY (TYPICAL)
SCALE: N.T.S.

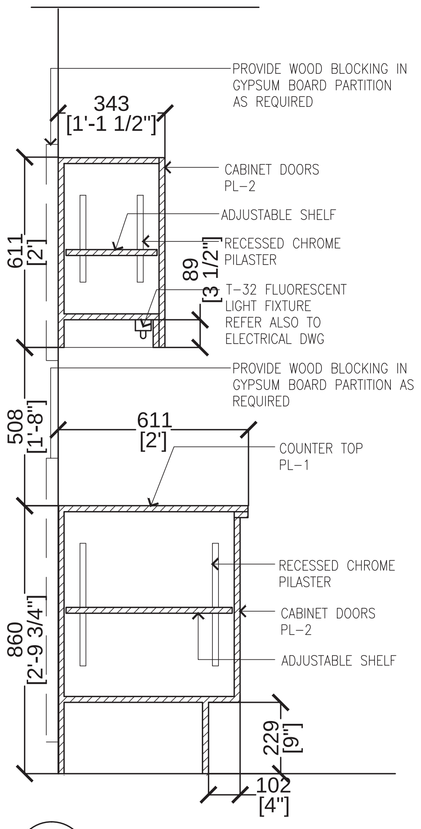

3 / A-04 SECTION-SEVERY (TYPICAL)
SCALE: N.T.S.

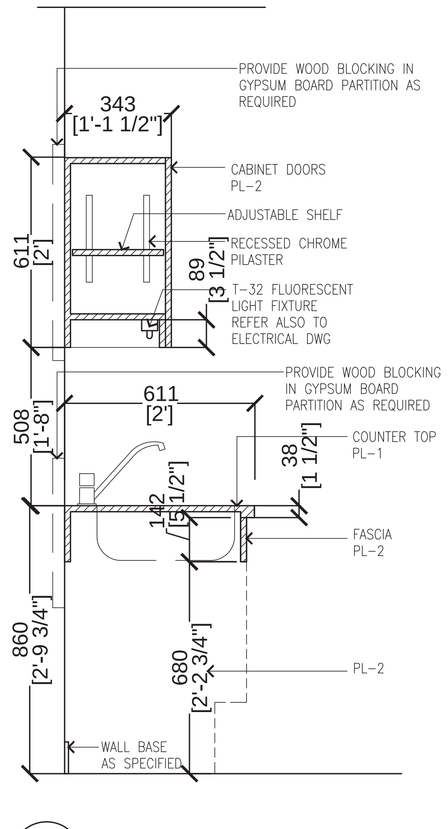

4 / A-04 SECTION-SEVERY (TYPICAL)
SCALE: N.T.S.

NOTE:
PL-2 TO ALL EXPOSED SURFACES;
MATCHING WHITE MELAMINE TO ALL INTERIOR SURFACES

NOTES ON MILLWORK:

ALL MILLWORK COMPONENTS TO BE 19mm [3/4"] PLYWOOD COMPLETE WITH PLASTIC LAMINATE ON ALL EXPOSED SURFACES AND BOTH SIDES OF CABINET DOORS UNLESS NOTED OTHERWISE ON DRAWINGS.

INTERIOR SURFACES OF CABINETS AND SHELVES INSIDE CABINETS TO BE WHITE MELAMINE.

PROVIDE 102mm [4"] 'D' PULLS OF BRUSHED STAINLESS STEEL FINISH ON ALL DOORS AND DRAWERS AS REQUIRED.

ALL ADJUSTABLE SHELVES TO BE SUPPORTED ON RECESSED PILASTER STRIPS WITH CHROME FINISH.

PROVIDE BLOCKING IN GYPSUM BOARD AS SUPPORT WHERE REQUIRED.

SUBMIT SHOP DRAWINGS AND HARDWARE TO DEPARTMENTAL REPRESENTATIVE FOR APPROVAL BEFORE COMMENCEMENT OF WORK.

REFER TO LEGEND FOR FINISHES SPECIFICATION.

PROVIDE PVC EDGE SAMPLE FOR DEPARTMENTAL REPRESENTATIVE'S REVIEW & APPROVAL PRIOR TO FABRICATION.

PL-1/PL-2/PL-3 PROVIDE SAMPLE FOR DEPARTMENTAL REPRESENTATIVE'S REVIEW & APPROVAL PRIOR TO FABRICATION.

Public Works and Government Services Canada
Travaux publics et Services gouvernementaux Canada

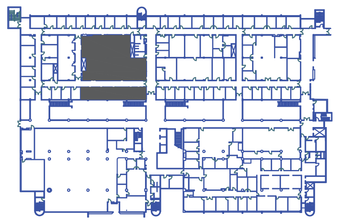

KEY PLAN

MILLWORK FINISHES LEGEND

PL-1	PLASTIC LAMINATE TO MATCH: WILSONART LAMINATE BRONZED FUSION 1796-07
PL-2	PLASTIC LAMINATE TO MATCH: ARBORITE LAMINATE CORDOVA BROWN S-508 SR
PL-3	PLASTIC LAMINATE TO MATCH: ARBORITE LAMINATE CORDOVA BROWN S-508 SR
CT-1	CERAMIC TILE TO MATCH: OLYMPIA TILE REGAL SERIES LINEAR MOSAICS CREAM PL

revision		date
04		
03	REVISED DIMENSIONS	2013-07-09
02	ISSUE FOR TENDER	2013-06-28
01	99% SUBMISSION	2013-06-10

Do not scale drawings.
Verify all dimensions and conditions on site and immediately notify the Departmental Representative of all discrepancies.

A / B C — A Detail No. No. du détail; B drawing no. – where detail required dessin no. – où détail exigé; C drawing no. – where detailed dessin no. – où détaillé

project title / titre du projet
BURLINGTON Ontario
C.C.I.W. FISHERIES PROTECTION PROGRAM
867 LAKESHORE ROAD

RENOVATIONS

drawing title / titre du dessin
PART PLAN – SECOND FLOOR KITCHENETTE MILLWORK

drawn by / dessine par: J.V.
designed by / conc par: J.V.
approved by / approuve par:
bid / offre: N.G.
project manager / administrateur de projets
project date / date du projet: 2013-04-24
project no. / no. du projet: R.063337.001
drawing no. / dessine no.: A-03