04 11

0 10 20 30 40 50 60 70 80 90 100 110 120 130 140 150 160 170 180 190 200 millimetres

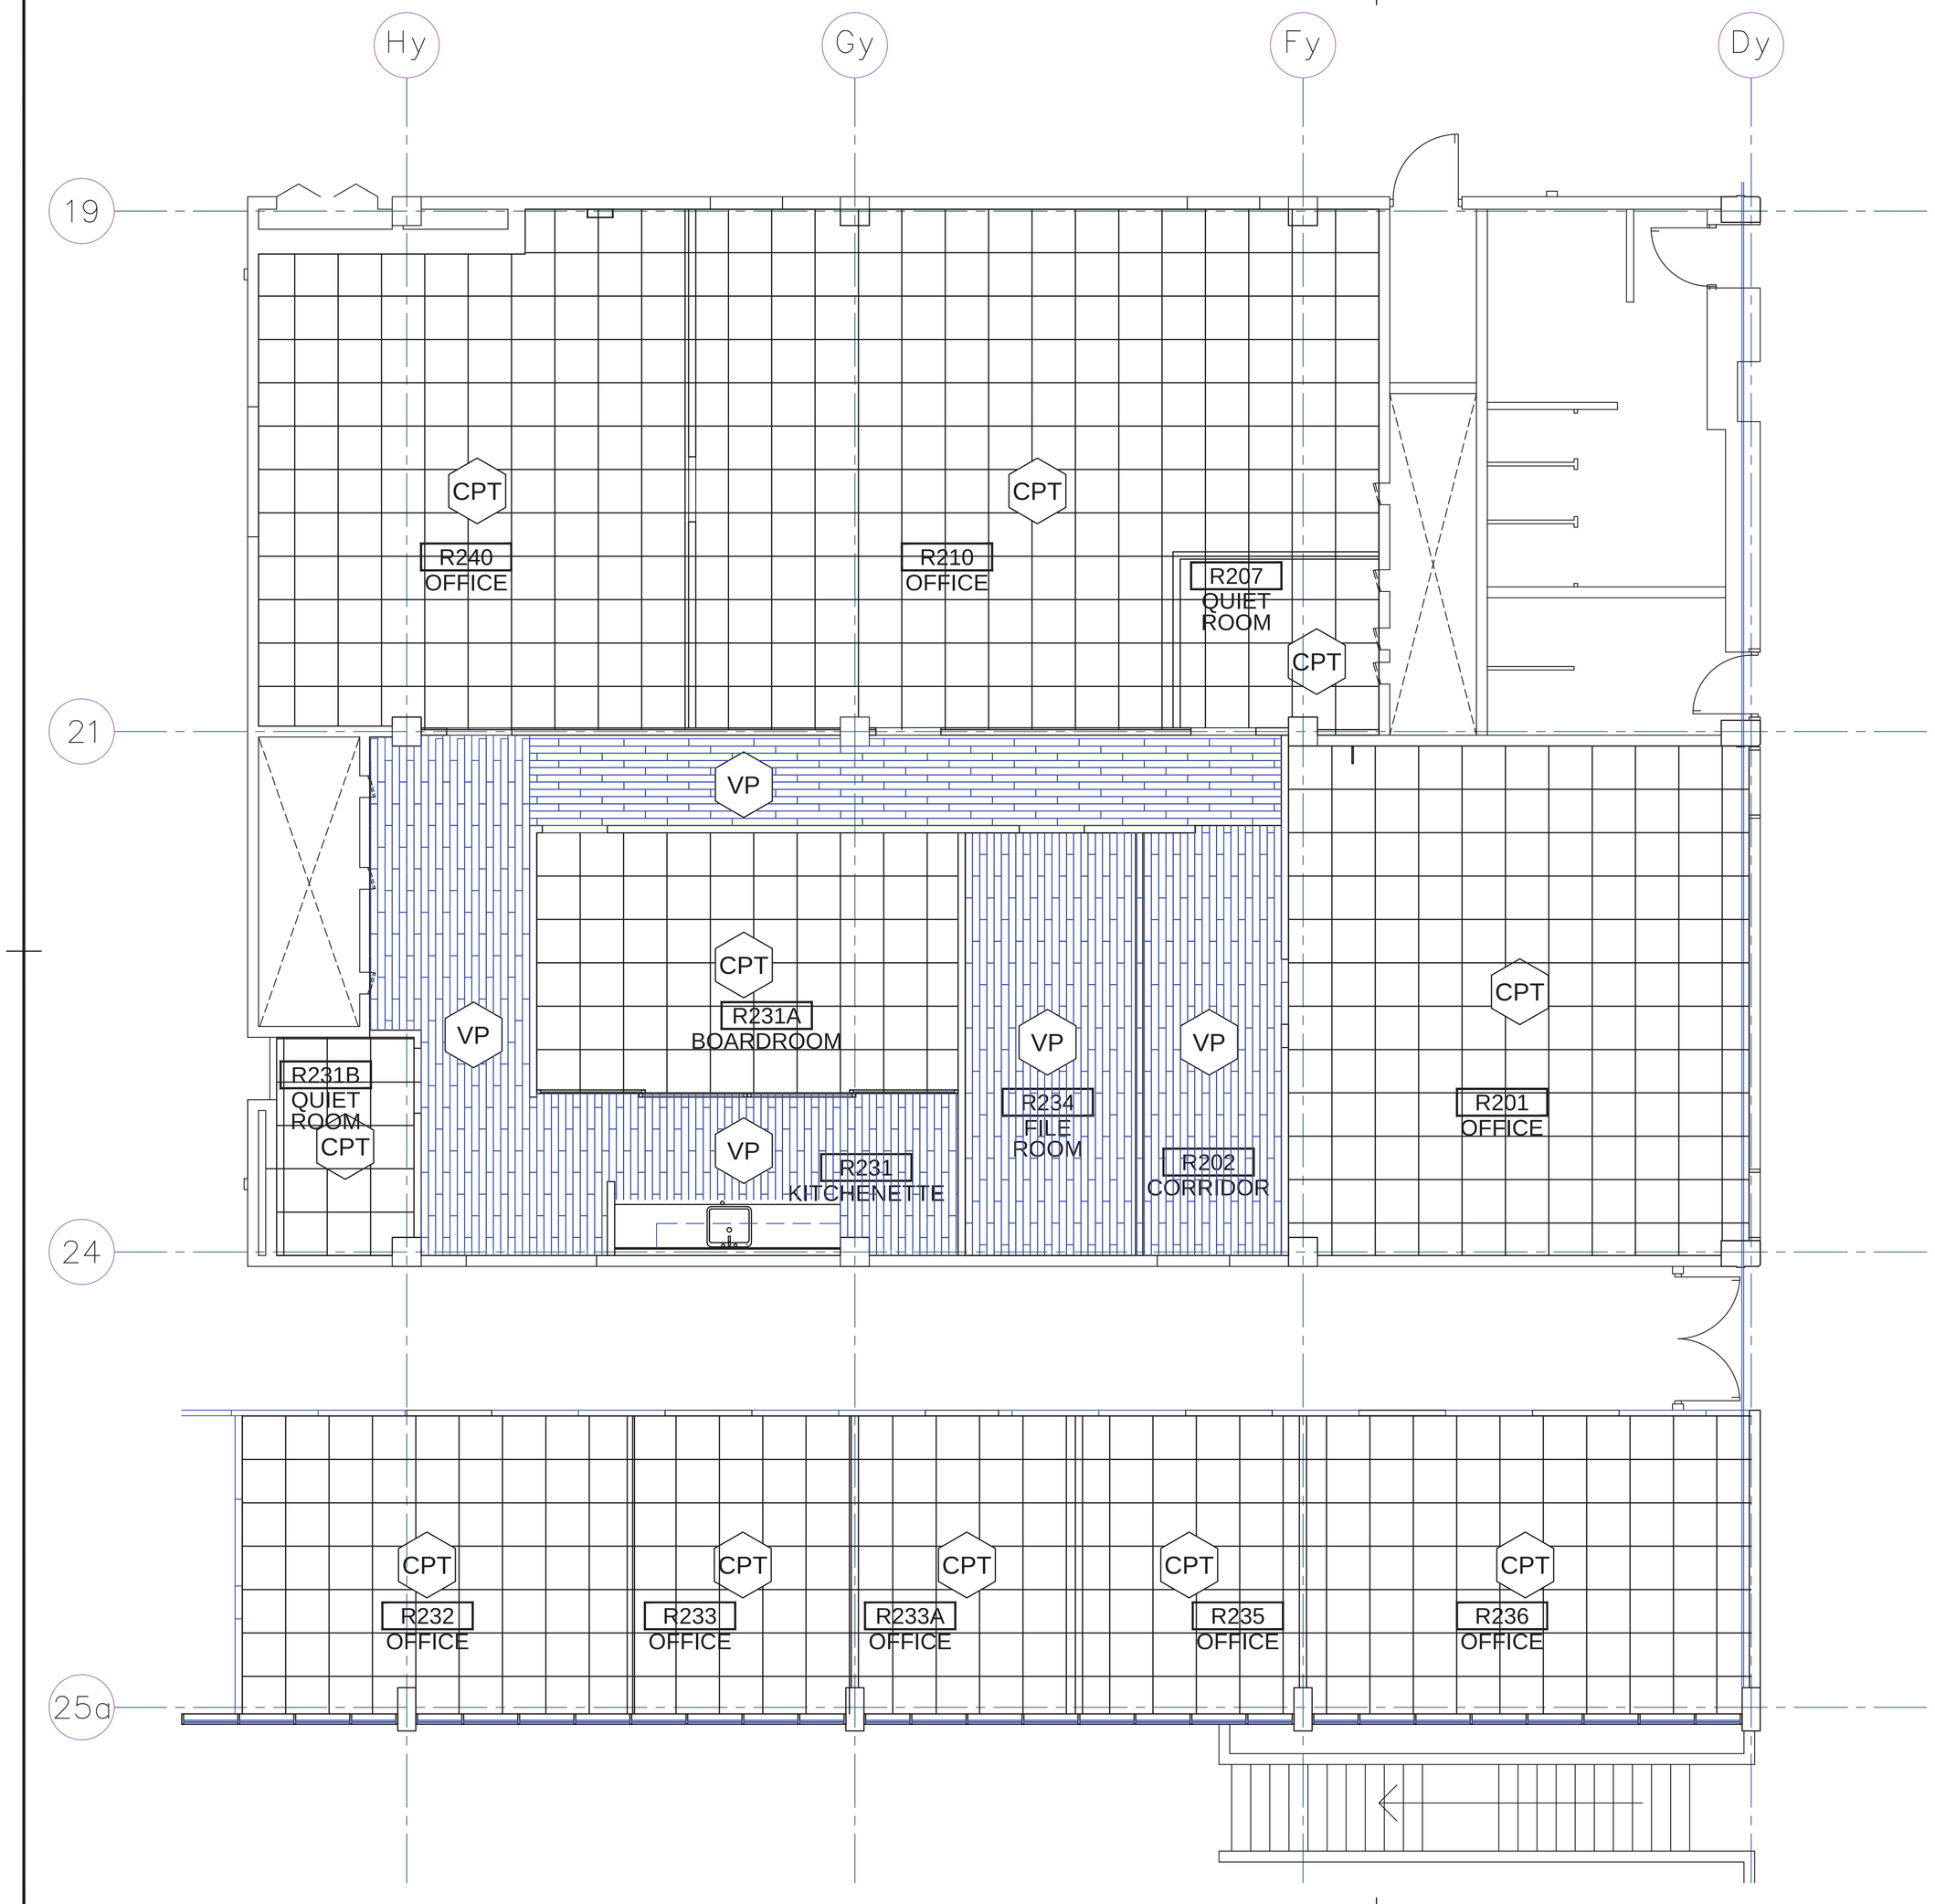

GSC–A1 DATE PLOTTED: 2013–04–24 PLOT SCALE: 1:100 CAD FILE:

Public Works and Government Services Canada

Travaux publics et Services gouvernementaux Canada

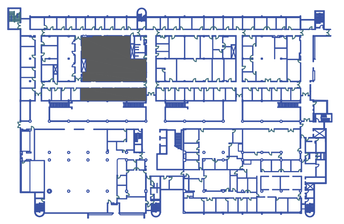

KEY PLAN

FLOOR FINISHES LEGEND

CPT	CARPET TILE TO MATCH: TANDUS C&A PATTERN: APPLAUSE II COLOUR: SKYSCRAPER 28525
VP	VINYL PLANK TO MATCH: MANNINGTON PATTERN: NATURE'S PLANK COLOUR: NORTHERN MAPLE 12119 NATURAL

04		
03	REVISE FINISHES	2013–07–08
02	ISSUE FOR TENDER	2013–06–28
01	99% SUBMISSION	2013–06–10
revision		date

Do not scale drawings.
Verify all dimensions and conditions on site and immediately notify the Departmental Representative of all discrepancies.

A Detail No. No. du détail
B drawing no. – where detail required dessin no. – où détail exigé
C drawing no. – where detailed dessin no. – où détaillé

project title
titre du projet

BURLINGTON Ontario
C.C.I.W. FISHERIES PROTECTION PROGRAM
867 LAKESHORE ROAD

RENOVATIONS

drawing title
titre du dessin

PART PLAN – SECOND FLOOR
FLOOR FINISHES PLAN–EAST

drawn by dessine par	J.V.
designed by conc par	J.V.
approved by approuve par	
bid offre	N.G. (project manager administrateur de projets)
project date date du projet	2013–04–24
project no. no. du projet	R.063337.001
drawing no. dessine no.	A–04