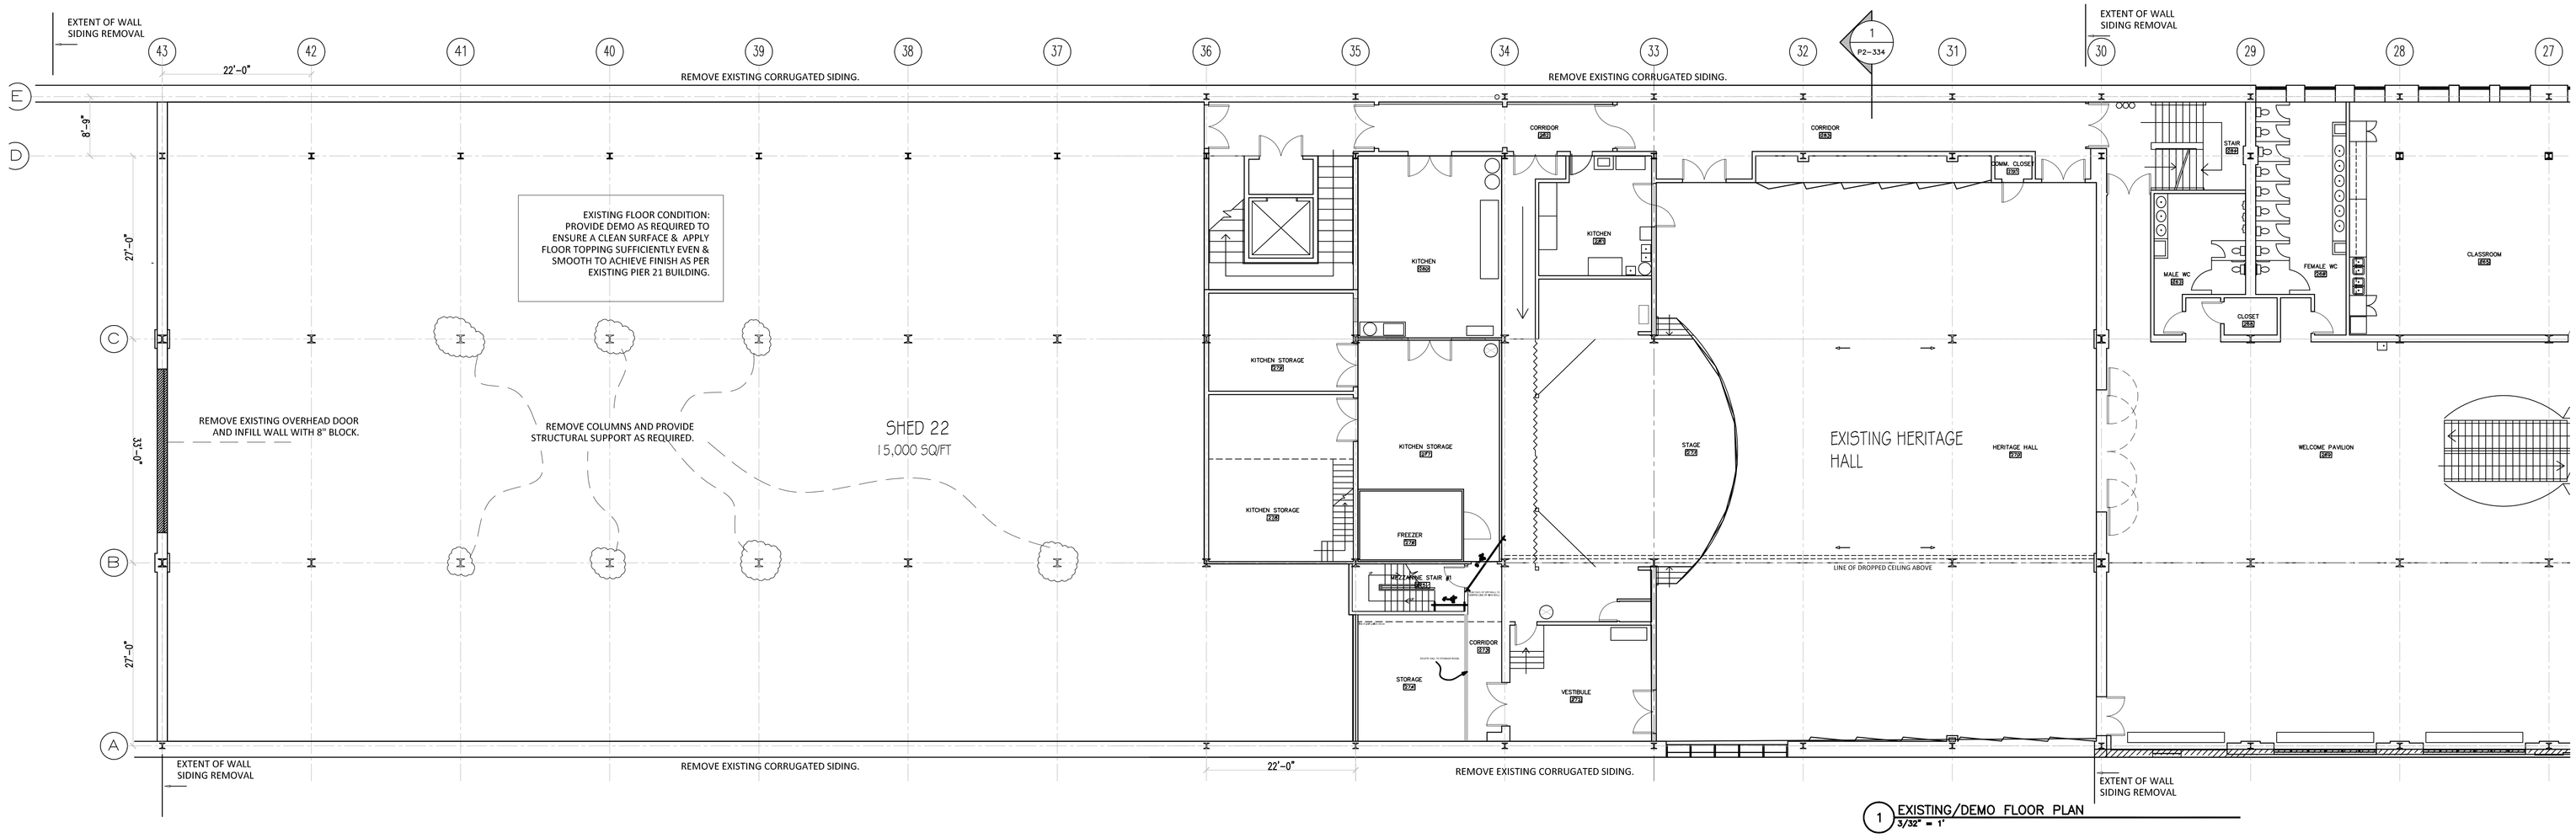

1 EXISTING/DEMO FLOOR PLAN
3/32" = 1'

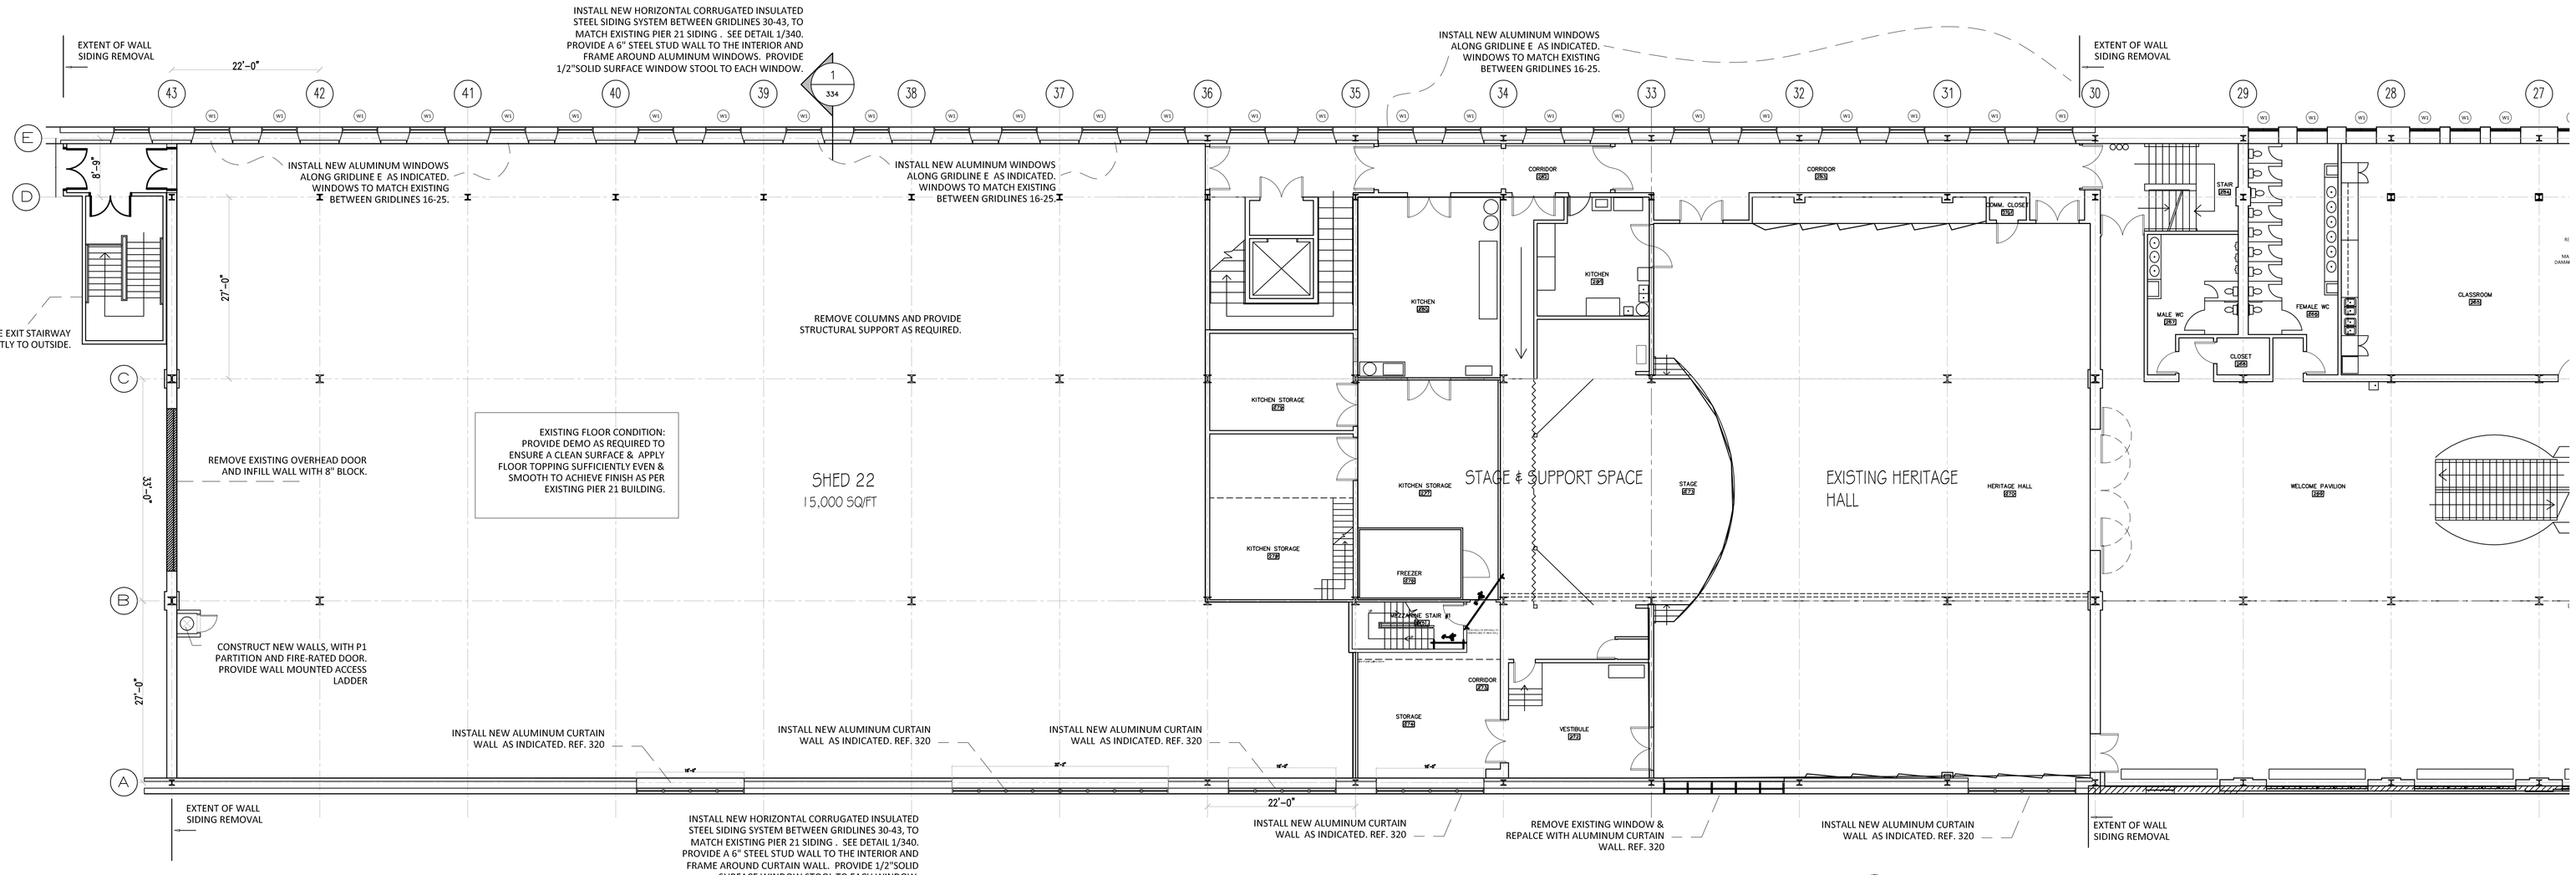

2 PROPOSED FLOOR PLAN
3/32" = 1'

KEY PLAN

SP DUMARESQ ARCHITECT LTD
6389 COBURG ROAD, THIRD FLOOR HALIFAX, N.S.

LOGO

GENERAL NOTES

THIS DRAWING IS THE PROPERTY OF SP DUMARESQ ARCHITECT LTD. AND MAY NOT BE USED OR REPRODUCED WITHOUT EXPRESSED APPROVAL.

THE CONTRACTOR SHALL VERIFY ALL LEVELS AND DIMENSIONS ON SITE AND REPORT ALL DISCREPANCES TO THE ARCHITECT BEFORE BEGINNING WORK

DO NOT SCALE THE DRAWINGS. USE FIGURED DIMENSIONS ONLY.

THE CONTRACTOR SHALL BE RESPONSIBLE FOR ANY CHANGES MADE TO THE DRAWINGS WITHOUT THE ARCHITECT'S APPROVAL.

READ THIS DRAWING IN CONJUNCTION WITH ALL CONTRACT DRAWINGS AND SPECIFICATIONS.

GRAPHIC SCALE

DATE	MARK	ISSUE
12-09-04	1	ISSUED FOR REVIEW

STAMP

REGISTERED MEMBER S.P. DUMARESQ N.S. ASSOCIATION OF ARCHITECTS

SCALE:	3/32"= 1'-0"
DRAWN BY:	STAFF
CHECKED BY:	SPD
REVIEWED BY:	
APPROVED BY:	SPD
AS-BUILT CHECK:	–
DATE:	SEPTEMBER 2012

PROJECT
CANADIAN MUSEUM OF IMMIGRATION PIER 21 EXPANSION TO SHED 22
HALIFAX, NS

PROJECT NO.: –

SHEET TITLE
SECOND FLOOR PLAN DEMO & NEW

INTERNAL NO.:

302

SHEET ? OF ?