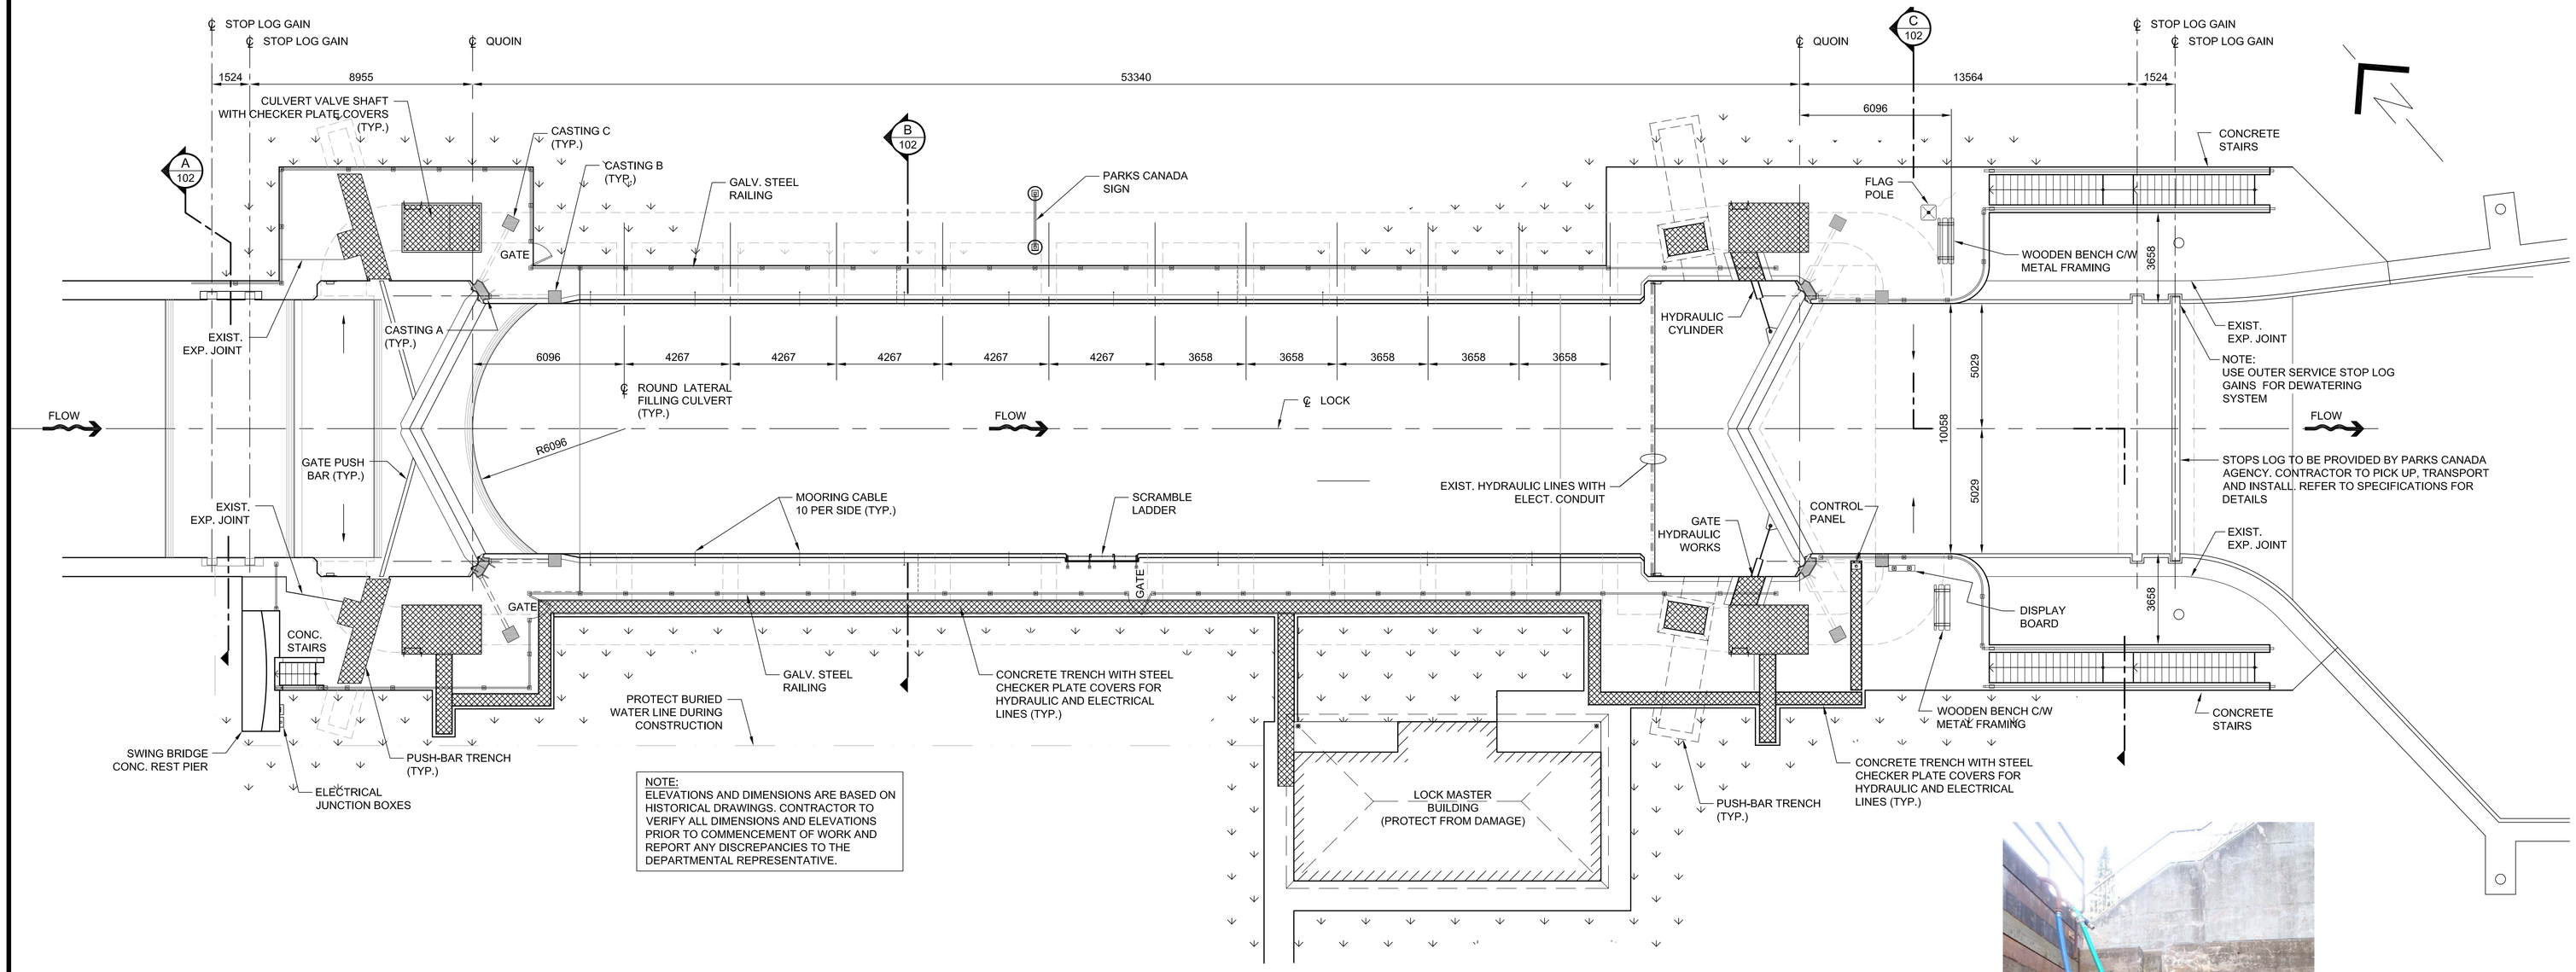

NOTE:
ELEVATIONS AND DIMENSIONS ARE BASED ON HISTORICAL DRAWINGS. CONTRACTOR TO VERIFY ALL DIMENSIONS AND ELEVATIONS PRIOR TO COMMENCEMENT OF WORK AND REPORT ANY DISCREPANCIES TO THE DEPARTMENTAL REPRESENTATIVE.

PLAN - EXISTING CONDITIONS
1:125

PHOTO SHOWS SERVICE STOP LOGS DEPLOYED IN OUTER GAINS AT LOWER GATES FOR DEWATERING SYSTEM

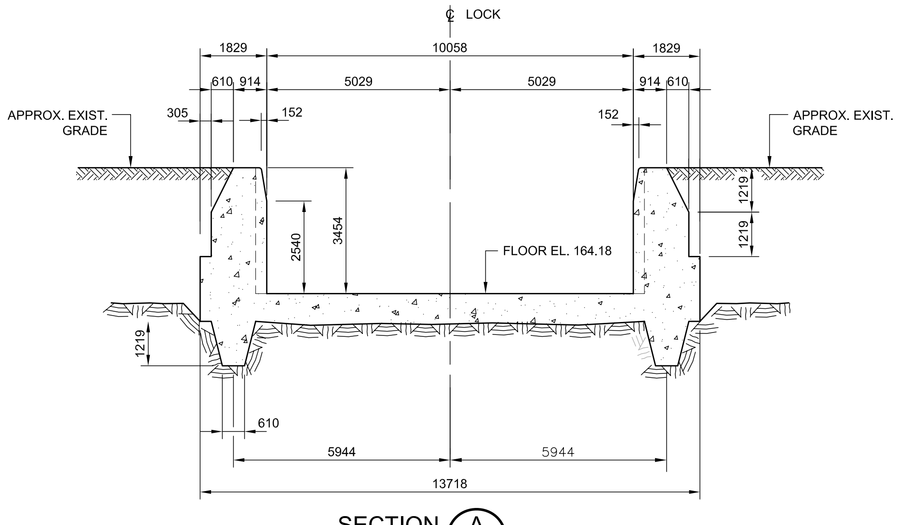

SECTION A 102
1:100

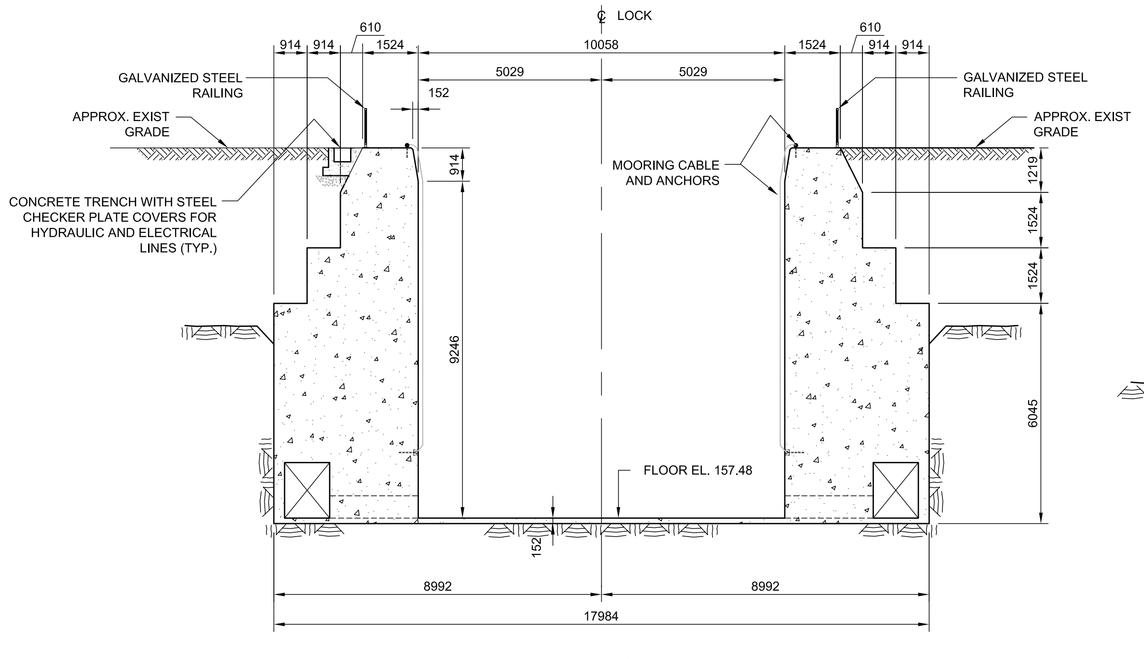

SECTION B 102
1:50

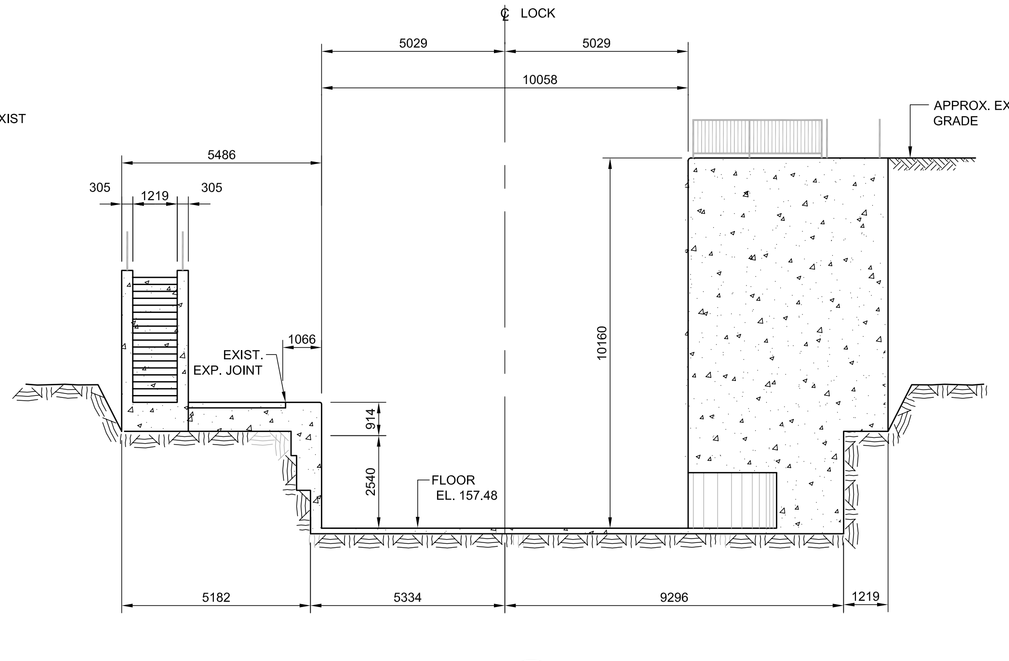

SECTION C 102
1:50

Public Works and Government Services Canada
Travaux publics et Services gouvernementaux Canada

Heritage Canals and Engineering Works
Ontario Region
Canaux historiques et travaux d'ingénierie
Région de l'Ontario

Canada

No.	Description	Dwn,By Des,Par	Date
2	FOR TENDER	C.C.	09-08-2013
1	FOR REVIEW	C.C.	08-08-2013

Revision / Révision

Do not scale drawings.
Verify all dimensions and conditions on site and immediately notify the Departmental Representative of all discrepancies.

A Detail number
Numéro du détail
B Location dwg. number
Numéro sur dessin

Project title / Titre du projet

TSW HEALEY FALLS
LOCK 15
CONCRETE REFACING

Drawing title / Titre du dessin

EXISTING PLAN AND SECTIONS

Drawn by / Dessiné par: H. CHRZANOWSKI, DAVID ROWAN	Designed by / Conçu par: CZESLAW CUDOWSKI
Approved by / Approuvé par: LUC BERIAULT	Drawing Date / Date du dessin: JULY 2013
Project manager / Administrateur de projet: ATIF SUHAIL	
HCEW Number / Numéro de CHTI: COTSW 13 - R03	Drawing Number/ Numéro du Dessin: 102
Project Number / Numéro du projet: R.063528.001	Sheet / Feuille 3 of / du 15