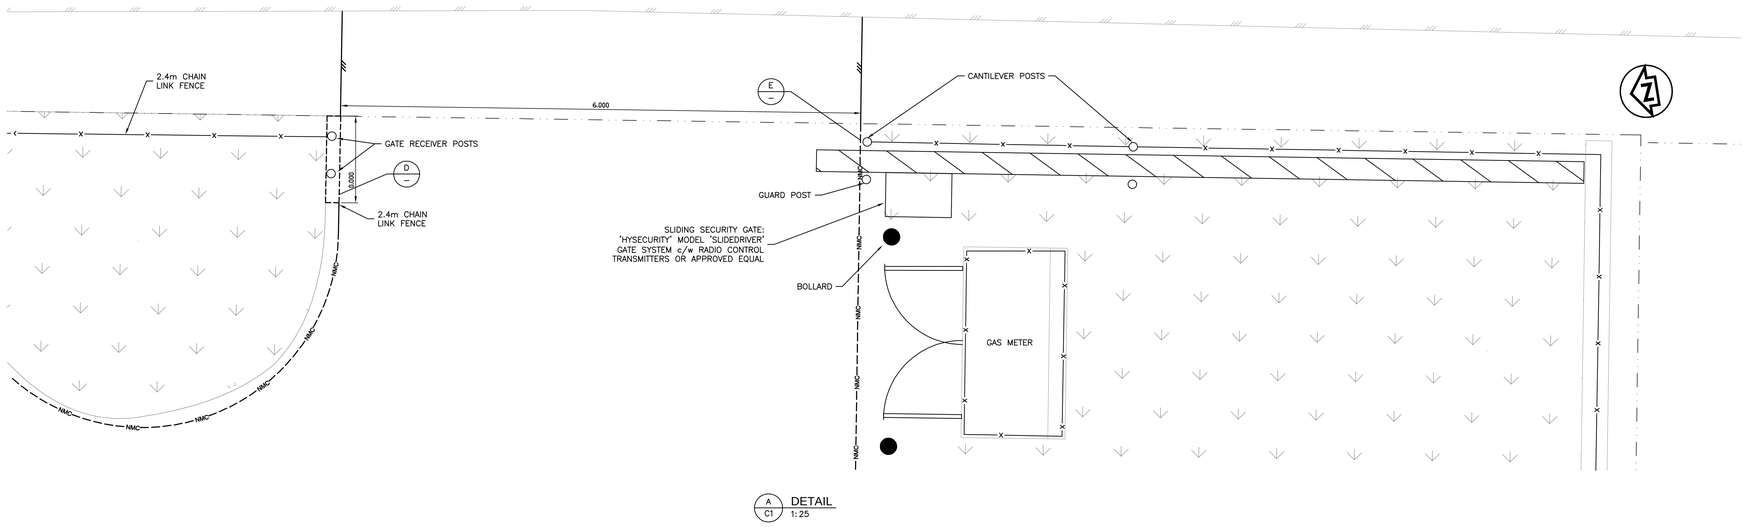

A / C1 DETAIL
1: 25

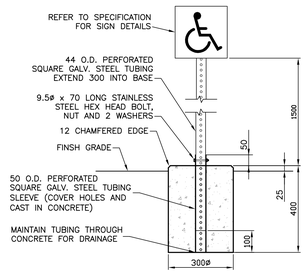

B / C1 TYPICAL CONCRETE SIGN BASE
NTS

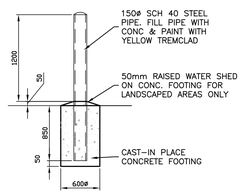

C / C1 TYPICAL BOLLARD DETAIL
NTS

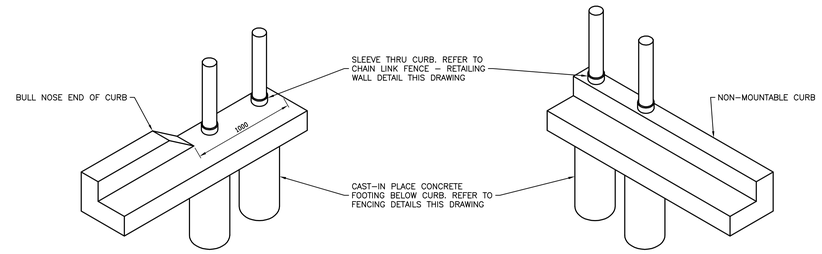

D / – GATE RECEIVER SIDE
NTS

E / – GATE CANTILEVER SIDE
NTS

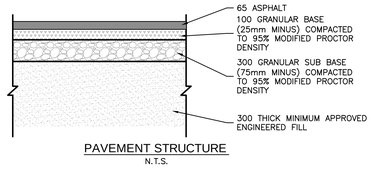

PAVEMENT STRUCTURE
N.T.S.

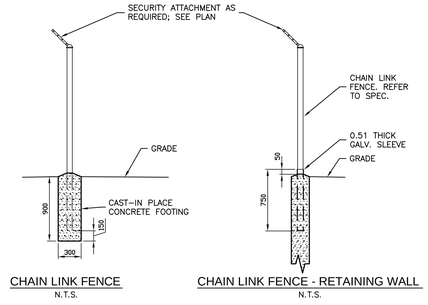

CHAIN LINK FENCE
N.T.S.

CHAIN LINK FENCE - RETAINING WALL
N.T.S.

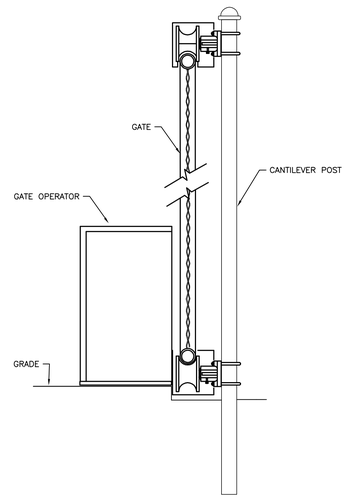

CANTILEVER GATE SECTION
N.T.S.

LEGEND

number TEN architectural group
112 – 826 north park dr.
victoria BC canada V8W 3B4
250.360.2108 f 250.360.2166
numberten@telus.net

Delcan
4082 SHELBOURNE STREET, VICTORIA, B.C. V8N 4P6
TEL (250) 477-2206 FAX (250) 477-2207

2010 DELCAN CORPORATION.
ALL RIGHTS RESERVED. NO PART OF THIS DRAWING MAY BE REPRODUCED IN WHOLE OR IN PART BY ANY MEANS WITHOUT THE EXPRESS WRITTEN PERMISSION OF DELCAN CORPORATION.

Revision/ Revision	Description/Description	Date/Date
6		
5	100% COMPLETE	2012/03/05
4	FOR COORDINATION	2012/02/17
3	99% Submission NOT FOR CONSTRUCTION	2011/03/31
2	60% SUBMISSION	2011/01/31
1	DESIGN DEVELOPMENT	2010/12/10

Client/client

Project title/Titre du projet

POLICE BUILDING
100 MILE HOUSE BC

Consultant Signature Only

Designed by/Concept par
NSN

Drawn by/Dessine par
PTB

Project Manager/Administrateur de Projets

Drawing title/Titre du dessin

DETAILS

Project No./No. du projet	Sheet/ Feuille	Revision no./ La Révision no.
	C2 OF	**0**

DELCAN Victoria IN:EV1313 - Number Ten Architectural Group\Phase H - 100 Mile House\arch\dwgs\ECV-1313-H1-C2.dwg -<C> Mar 07, 2012- 4:33pm

A0 – 1188X594

0 10 20 30 40 50 60 70 80 90 100mm