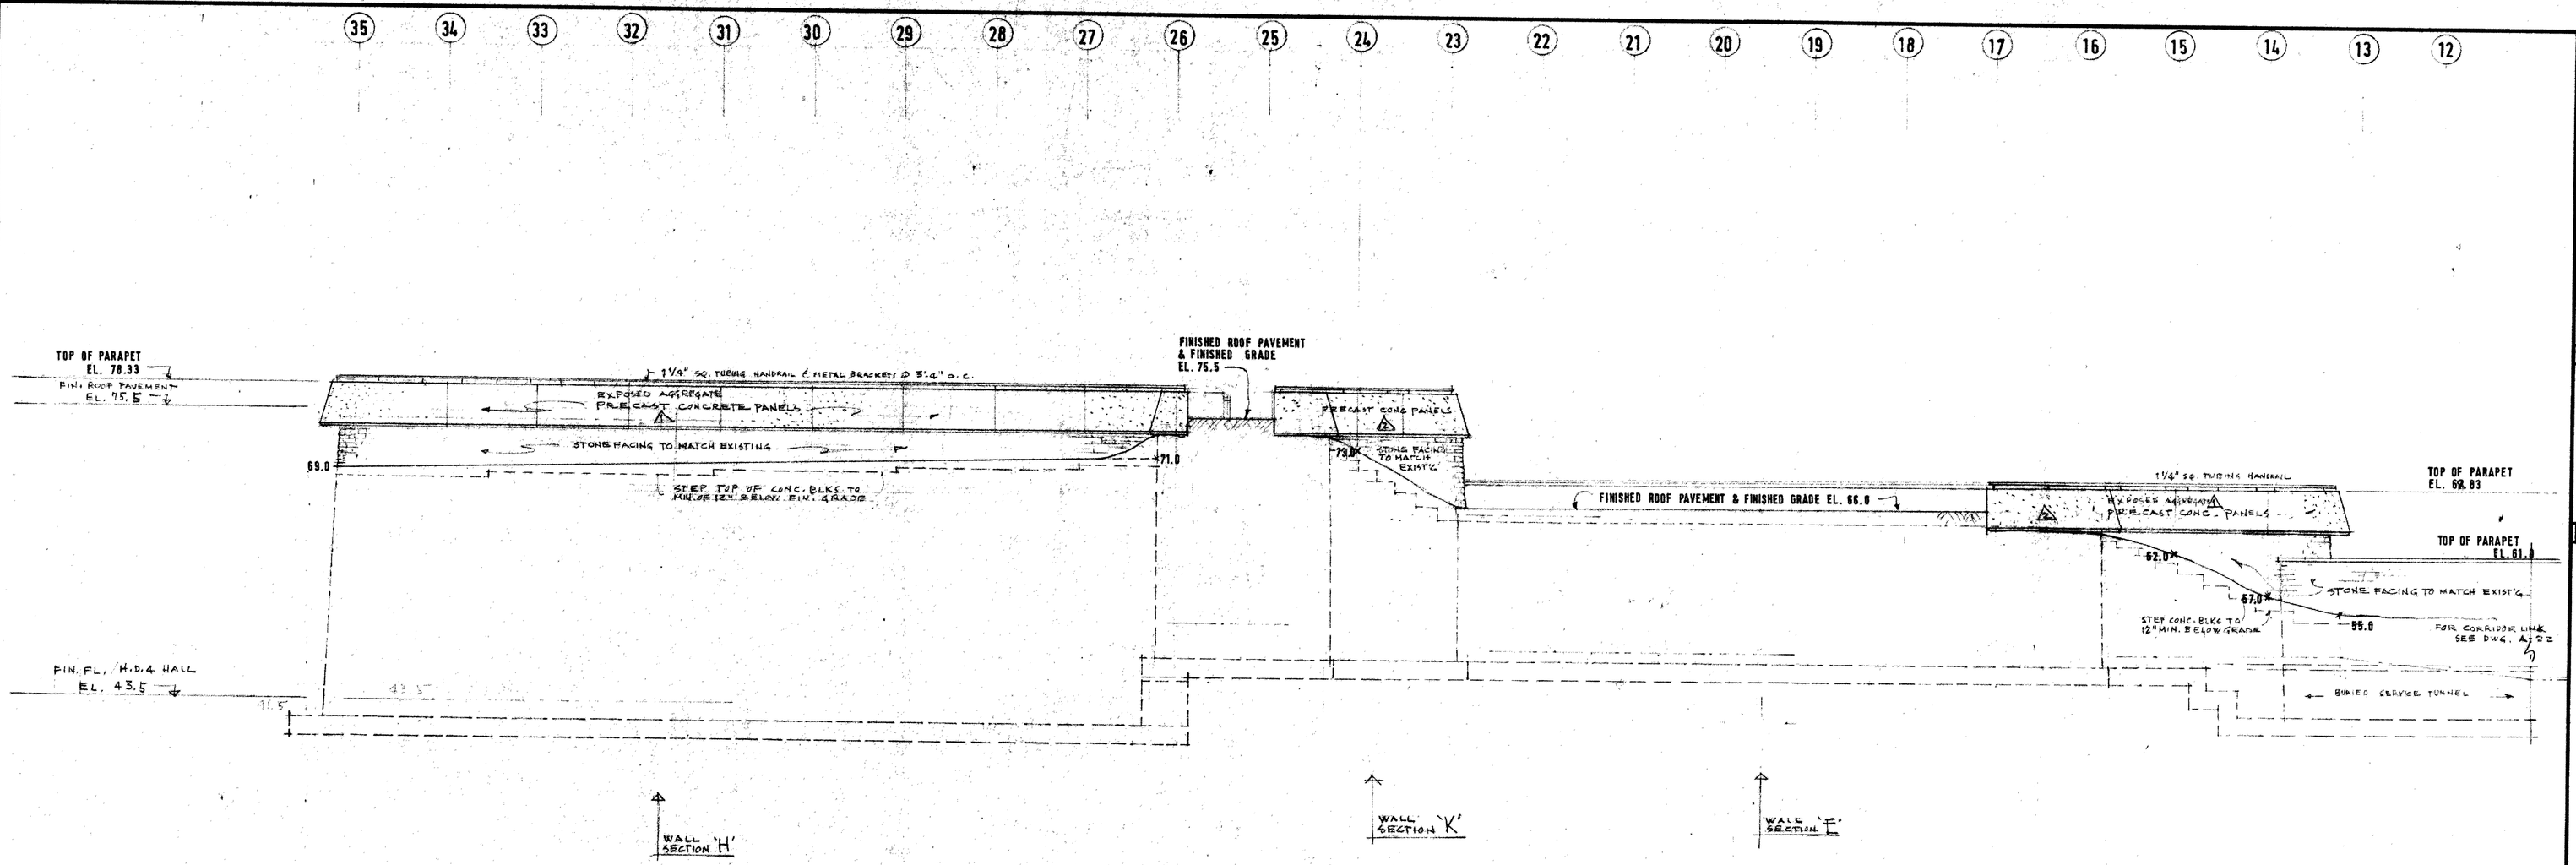

NORTH ELEVATION

Indian and Northern Affairs / Affaires indiennes et du Nord

ENGINEERING & ARCHITECTURE BRANCH

revisions / date

A detail no. / détail no
B location dwg. no. / sur dessin no
C drawing no. / dessin no

drawn by / tracé par: P.E.

scale / échelle: 1/8" = 1'-0"

designed by / établi par:

checked by / vérifié par: 30/6/75

job captain / chef du projet: date 30/6/75.

responsible officer / officier responsable: D.A. WILLSON, EXECUTIVE DIRECTOR, ATLANTIC REGION / PAUL GAULDA — date

project title / titre du projet

ALEXANDER GRAHAM BELL COMPLEX

BADDECK, NOVA SCOTIA.

drawing title / titre du dessin

ELEVATIONS

reference no. / nº de référence: NAAG 75/H22

dwg. no. / dessin nº: A5

D 86-81 (8-72) 7680-21-068-1216