GENERAL NOTES
FRAME CLEARANCES SHOWN ARE APPROXIMATE AND MAY VARY DUE TO CONDITIONS (DEFLECTION).

VERTICAL CLEARANCE DIMENSIONS ARE FROM FINISHED FLOOR REFERENCE ELEVATION.

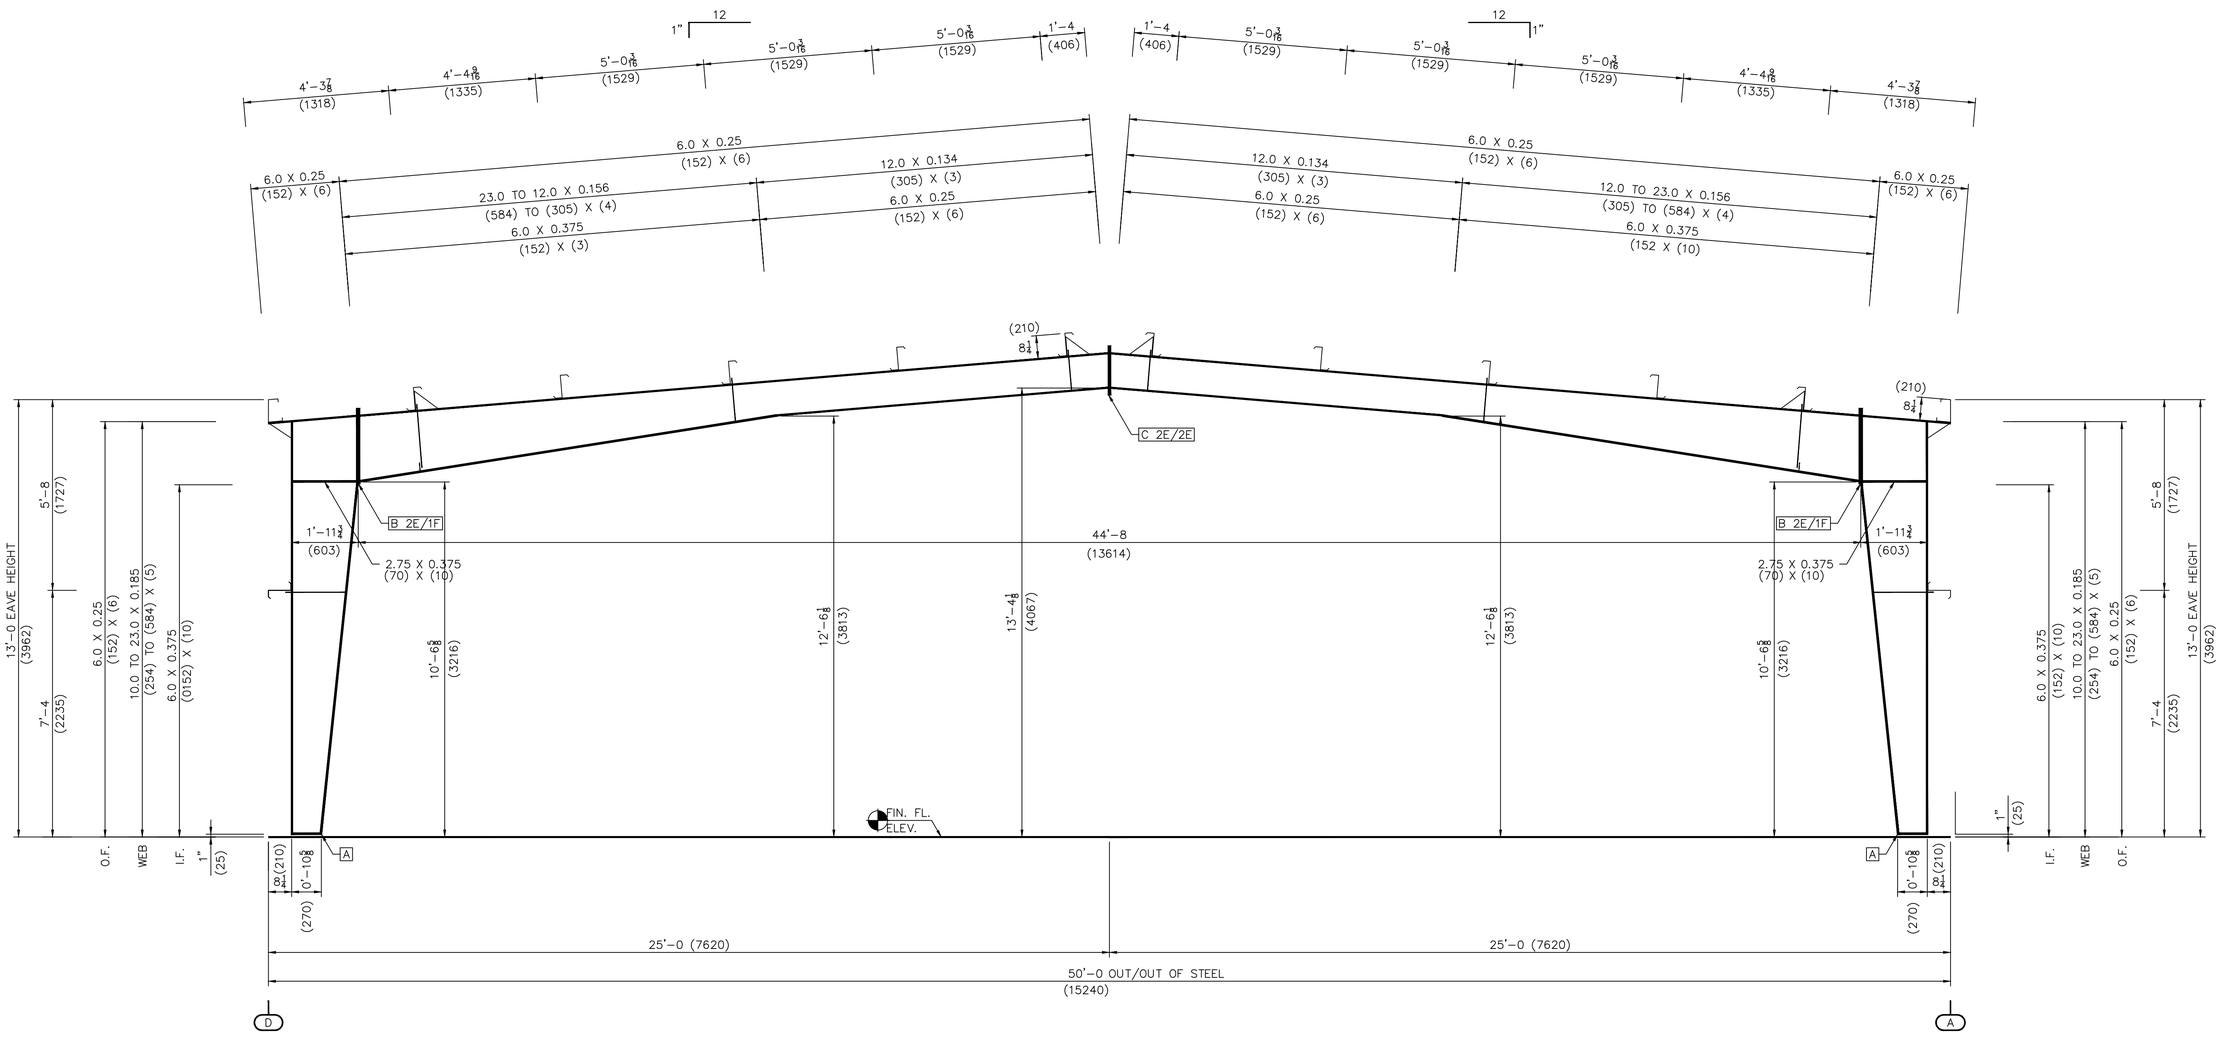

CROSS SECTION AT FRAME LINE "2", "3", & "4"

	PLATE SIZE TABLE		SPLICE BOLT TABLE			
CONN.	LOW SIDE	HIGH SIDE	QTY. SIZE	TYPE	HARDENED WASHERS	BEVELED WASHERS
A	6 X 0.375 X 0'-10 5/8					
B	6 X 0.5 X 2'-3 1/8	6 X 0.5 X 2'-2 5/8	(6) 3/4 X 2"	A325 B&N	0	0
C	6 X 0.375 X 1'-5 5/16	6 X 0.375 X 1'-5 5/16	(8) 3/4 X 2"	A325 B&N	0	0

Revision	Date	Description	By	Ck'd

FERRO BUILDING SYSTEMS
103-19292 60TH AVENUE
SURREY, BRITISH COLUMBIA, V3S 3M2
PHONE # 604-530-3224 - FAX # 604-530-9851

Customer: FERRO BUILDING SYSTEMS LTD
C/O ROYAL CANADIAN MOUNTED POLICE
5600 11TH AVE.
REGINA, SK S4P 3J7, CN

Project Name & Location: RCMP STEEL BUILDING, INNISFAIL AB
POLICE HIGHWAY 2, EXIT 365 EAST
INNISFAIL, AB T4G, 1S8, CN

Drawing Status: ☐ Preliminary (Not For Construction) ☐ For Approval (Not For Construction) ☒ For Construction Permit ☐ For Erector Installation

Scale: NOT TO SCALE
Drawn by: RJA 3/7/13
Checked by: 2207 3/7/13
Project Engineer: WWL
Job Number: 12-B-93855
Sheet Number: E9 of 10

The engineer whose seal appears hereon is an employee for the manufacturer for the materials described herein. Said seal or certification is limited to the products designed and manufactured by manufacturer only. The undersigned engineer is not the overall engineer of record for this project.

Dustin L. Cole, P.ENG
Alberta P.ENG M86692

DRSTID ENSTIB

PROFESSIONAL ENGINEER ALBERTA
DUSTIN L. COLE
03/07/13
LICENSED TO PRACTICE