● – DENOTES: CLIP LOCATION
SC90 AT 8" PURLINS
SC92 AT 10" PURLINS
SC94 AT 12" PURLINS

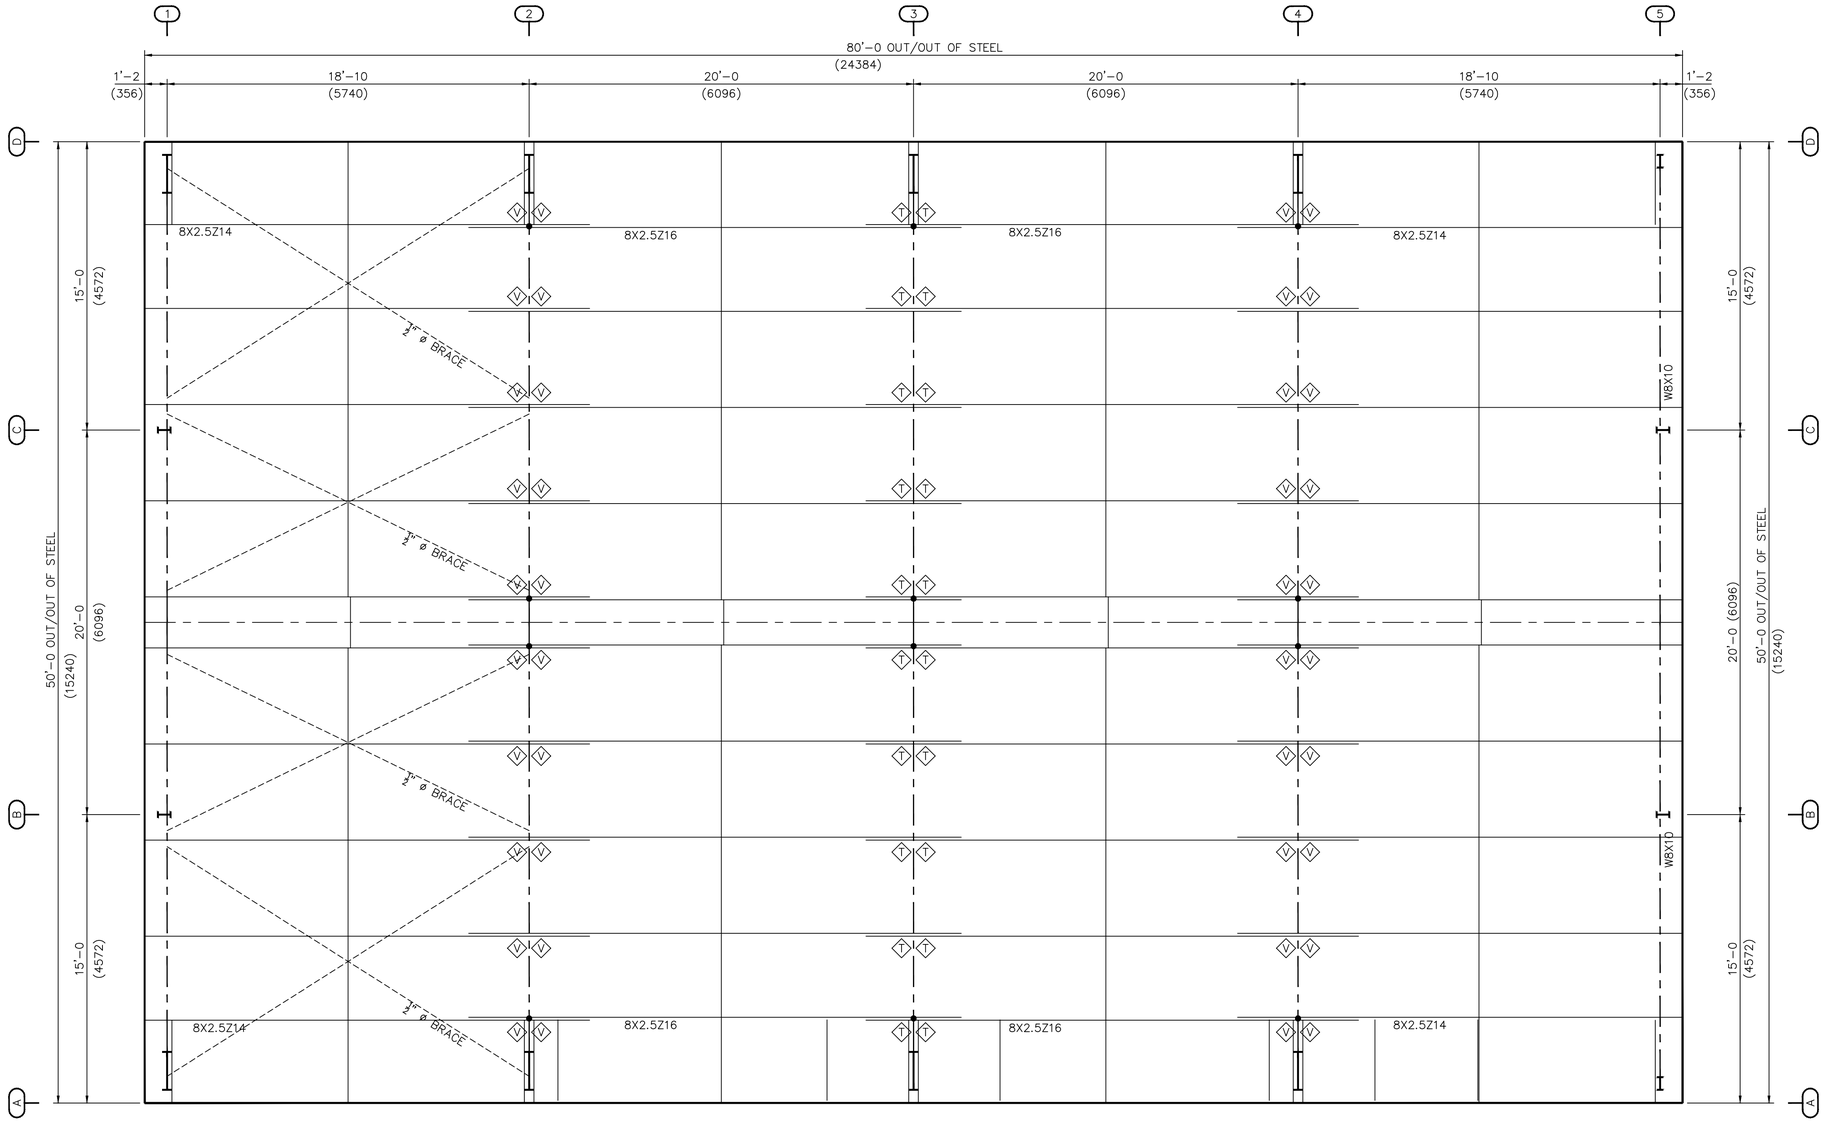

ROOF FRAMING PLAN

SWC
EWB KEY PLAN EWD
SWA

Z_SECTION LAP TABLE

SYMBOL	LAP (LENGTH)	SYMBOL	LAP (LENGTH)
S	0'–2" (3¾")	T	2'–4"(2'–5¾")
R	1'–4"(1'–5¾")	V	3'–0"(3'–1¾")

Revision	Date	Description	By	Ck'd

FERRO BUILDING SYSTEMS
103–19292 60TH AVENUE SURREY, BRITISH COLUMBIA, V3S 3M2
PHONE # 604-530-5424 – FAX # 604-530-9851

Project Name & Location:
RCMP STEEL BUILDING, INNISFAIL AB
HIGHWAY 2, EXIT 365 EAST
INNISFAIL, AB T4G, 1S8, CN

Customer:
FERRO BUILDING SYSTEMS LTD
C/O ROYAL CANADIAN MOUNTED POLICE
5600 11TH AVE.
REGINA, SK S4P 3J7, CN

Drawing Status:
☐ Preliminary Not For Construction
☐ For Approval Not For Construction
☒ For Construction Permit
☐ For Erector Installation

Scale: NOT TO SCALE
Drawn by: RJA 3/7/13
Checked by: 2207 3/7/13
Project Engineer: WWL
Job Number: 12–B–93855
Sheet Number: E2 of 10

The engineer whose seal appears hereon is an employee for the manufacturer for the materials described herein. Said seal or certification is limited to the products designed and manufactured by manufacturer only. The undersigned engineer is not the overall engineer of record for this project.

Dustin L. Cole, P.ENG
Alberta P.ENG M86692

DRSTID ENSTIB

PROFESSIONAL ENGINEER ALBERTA
DUSTIN L. COLE
03/07/13
LICENSED TO PRACTICE