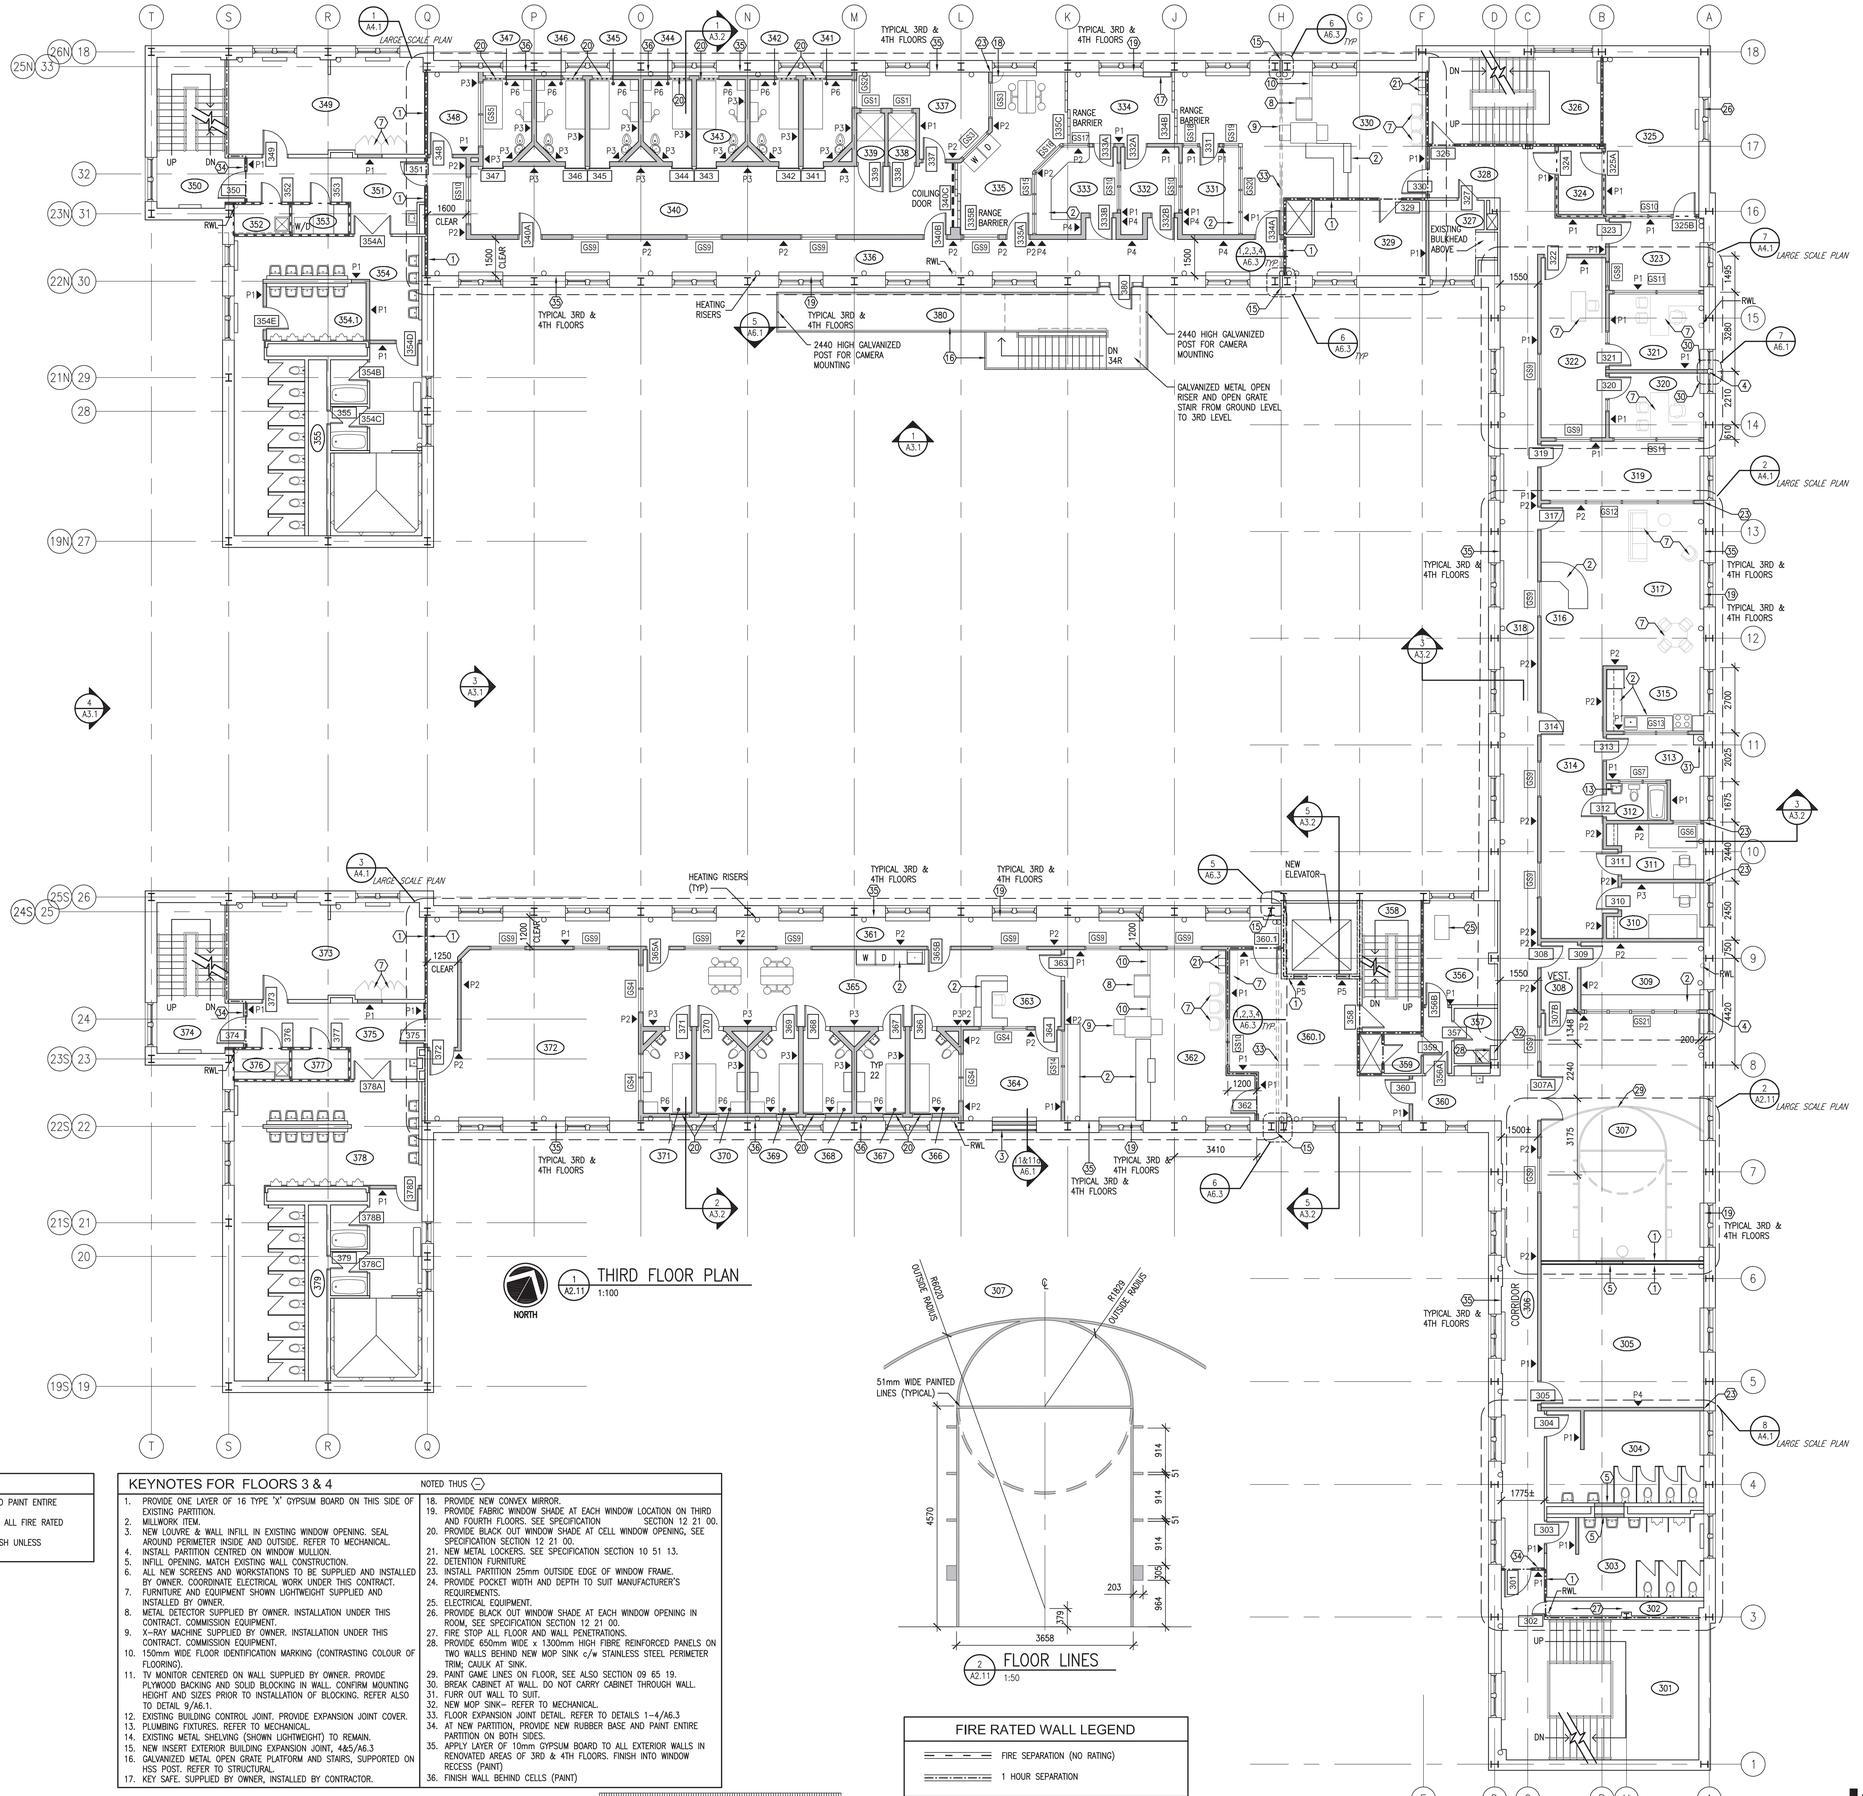

GENERAL NOTES

A. WHERE WALL PATCHING OCCURS, PATCH AND PAINT ENTIRE WALL TO INTERSECTING WALLS.
B. PROVIDE FIRESTOPPING MATERIALS THROUGH ALL FIRE RATED PARTITIONS AND FLOOR ASSEMBLIES.
C. ALL NEW PARTITIONS TO HAVE PAINTED FINISH UNLESS OTHERWISE NOTED.

KEYNOTES FOR FLOORS 3 & 4

NOTED THUS (—)

1. PROVIDE ONE LAYER OF 16 TYPE 'X' GYPSUM BOARD ON THIS SIDE OF EXISTING PARTITION.
2. MILLWORK ITEM.
3. NEW LOUVRE & WALL INFILL IN EXISTING WINDOW OPENING. SEAL AROUND PERIMETER INSIDE AND OUTSIDE. REFER TO MECHANICAL.
4. INSTALL PARTITION CENTRED ON WINDOW MULLION.
5. INFILL OPENING. MATCH EXISTING WALL CONSTRUCTION.
6. ALL NEW SCREENS AND WORKSTATIONS TO BE SUPPLIED AND INSTALLED BY OWNER. COORDINATE ELECTRICAL WORK UNDER THIS CONTRACT.
7. FURNITURE AND EQUIPMENT SHOWN LIGHTWEIGHT SUPPLIED AND INSTALLED BY OWNER.
8. METAL DETECTOR SUPPLIED BY OWNER. INSTALLATION UNDER THIS CONTRACT. COMMISSION EQUIPMENT.
9. X-RAY MACHINE SUPPLIED BY OWNER. INSTALLATION UNDER THIS CONTRACT. COMMISSION EQUIPMENT.
10. 150mm WIDE FLOOR IDENTIFICATION MARKING (CONTRASTING COLOUR OF FLOORING).
11. TV MONITOR CENTERED ON WALL SUPPLIED BY OWNER. PROVIDE PLYWOOD BACKING AND SOLID BLOCKING IN WALL. CONFIRM MOUNTING HEIGHT AND SIZES PRIOR TO INSTALLATION OF BLOCKING. REFER ALSO TO DETAIL 9/A6.1.
12. EXISTING BUILDING CONTROL JOINT. PROVIDE EXPANSION JOINT COVER.
13. PLUMBING FIXTURES. REFER TO MECHANICAL.
14. EXISTING METAL SHELVING (SHOWN LIGHTWEIGHT) TO REMAIN.
15. NEW INSERT EXTERIOR BUILDING EXPANSION JOINT, 4&5/A6.3
16. GALVANIZED METAL OPEN GRATE PLATFORM AND STAIRS, SUPPORTED ON HSS POST. REFER TO STRUCTURAL.
17. KEY SAFE. SUPPLIED BY OWNER, INSTALLED BY CONTRACTOR.
18. PROVIDE NEW CONVEX MIRROR.
19. PROVIDE FABRIC WINDOW SHADE AT EACH WINDOW LOCATION ON THIRD AND FOURTH FLOORS. SEE SPECIFICATION SECTION 12 21 00.
20. PROVIDE BLACK OUT WINDOW SHADE AT CELL WINDOW OPENING, SEE SPECIFICATION SECTION 12 21 00.
21. NEW METAL LOCKERS. SEE SPECIFICATION SECTION 10 51 13.
22. DETENTION FURNITURE
23. INSTALL PARTITION 25mm OUTSIDE EDGE OF WINDOW FRAME.
24. PROVIDE POCKET WIDTH AND DEPTH TO SUIT MANUFACTURER'S REQUIREMENTS.
25. ELECTRICAL EQUIPMENT.
26. PROVIDE BLACK OUT WINDOW SHADE AT EACH WINDOW OPENING IN ROOM, SEE SPECIFICATION SECTION 12 21 00.
27. FIRE STOP ALL FLOOR AND WALL PENETRATIONS.
28. PROVIDE 650mm WIDE x 1300mm HIGH FIBRE REINFORCED PANELS ON TWO WALLS BEHIND NEW MOP SINK c/w STAINLESS STEEL PERIMETER TRIM; CAULK AT SINK.
29. PAINT GAME LINES ON FLOOR, SEE ALSO SECTION 09 65 19.
30. BREAK CABINET AT WALL. DO NOT CARRY CABINET THROUGH WALL.
31. FURR OUT WALL TO SUIT.
32. NEW MOP SINK– REFER TO MECHANICAL.
33. FLOOR EXPANSION JOINT DETAIL. REFER TO DETAILS 1–4/A6.3
34. AT NEW PARTITION, PROVIDE NEW RUBBER BASE AND PAINT ENTIRE PARTITION ON BOTH SIDES.
35. APPLY LAYER OF 10mm GYPSUM BOARD TO ALL EXTERIOR WALLS IN RENOVATED AREAS OF 3RD & 4TH FLOORS. FINISH INTO WINDOW RECESS (PAINT)
36. FINISH WALL BEHIND CELLS (PAINT)

FIRE RATED WALL LEGEND

FIRE SEPARATION (NO RATING)
1 HOUR SEPARATION

SEPW Architecture Inc.
109 - 3725 Pasqua Street, Regina, SK, S4S 6W8 ph: (306) 569-2255
102 - 3718 Kinnear Place, Saskatoon SK, S7P 0A6 ph: (306) 652-6457
website: www.sepw.ca

SASKATCHEWAN ASSOCIATION OF ARCHITECTS
RAYMOND B. PLOSKER
Reg. No. 366 Regina
Registered Architect Saskatchewan

DO NOT SCALE DRAWINGS

Revision/ Revision	Description/Description	Date/Date
0	ISSUED FOR TENDER	2014-01-17

Client/client

Project title/Titre du projet

SHARED LEARNING FACILITY
REGINA, SK

Approved by/Approuve par

Designed by/Concept par
RP

Drawn by/Dessine par
RHM/RP

Project Manager/Administrateur de Projets
AC

Architectural and Engineering Resources Manager/ Ressources Architectural et de Directeur d'ingénierie

Client/client

Drawing title/Titre du dessin
THIRD FLOOR PLAN

Project No./No. du projet	Sheet/Feuille	Revision no./ La Révision no.
05/2013	A2.11	0