Sheet Size: A1 (841mm x 594mm)
Saved by: Kruger, Wally
Plotted on: February 12, 2014
CADD FILE LOCN: P:\60309942900-WORK\910-CAD\20-SHEETS\CIR-014204-330_00-C-01_RX.DWG

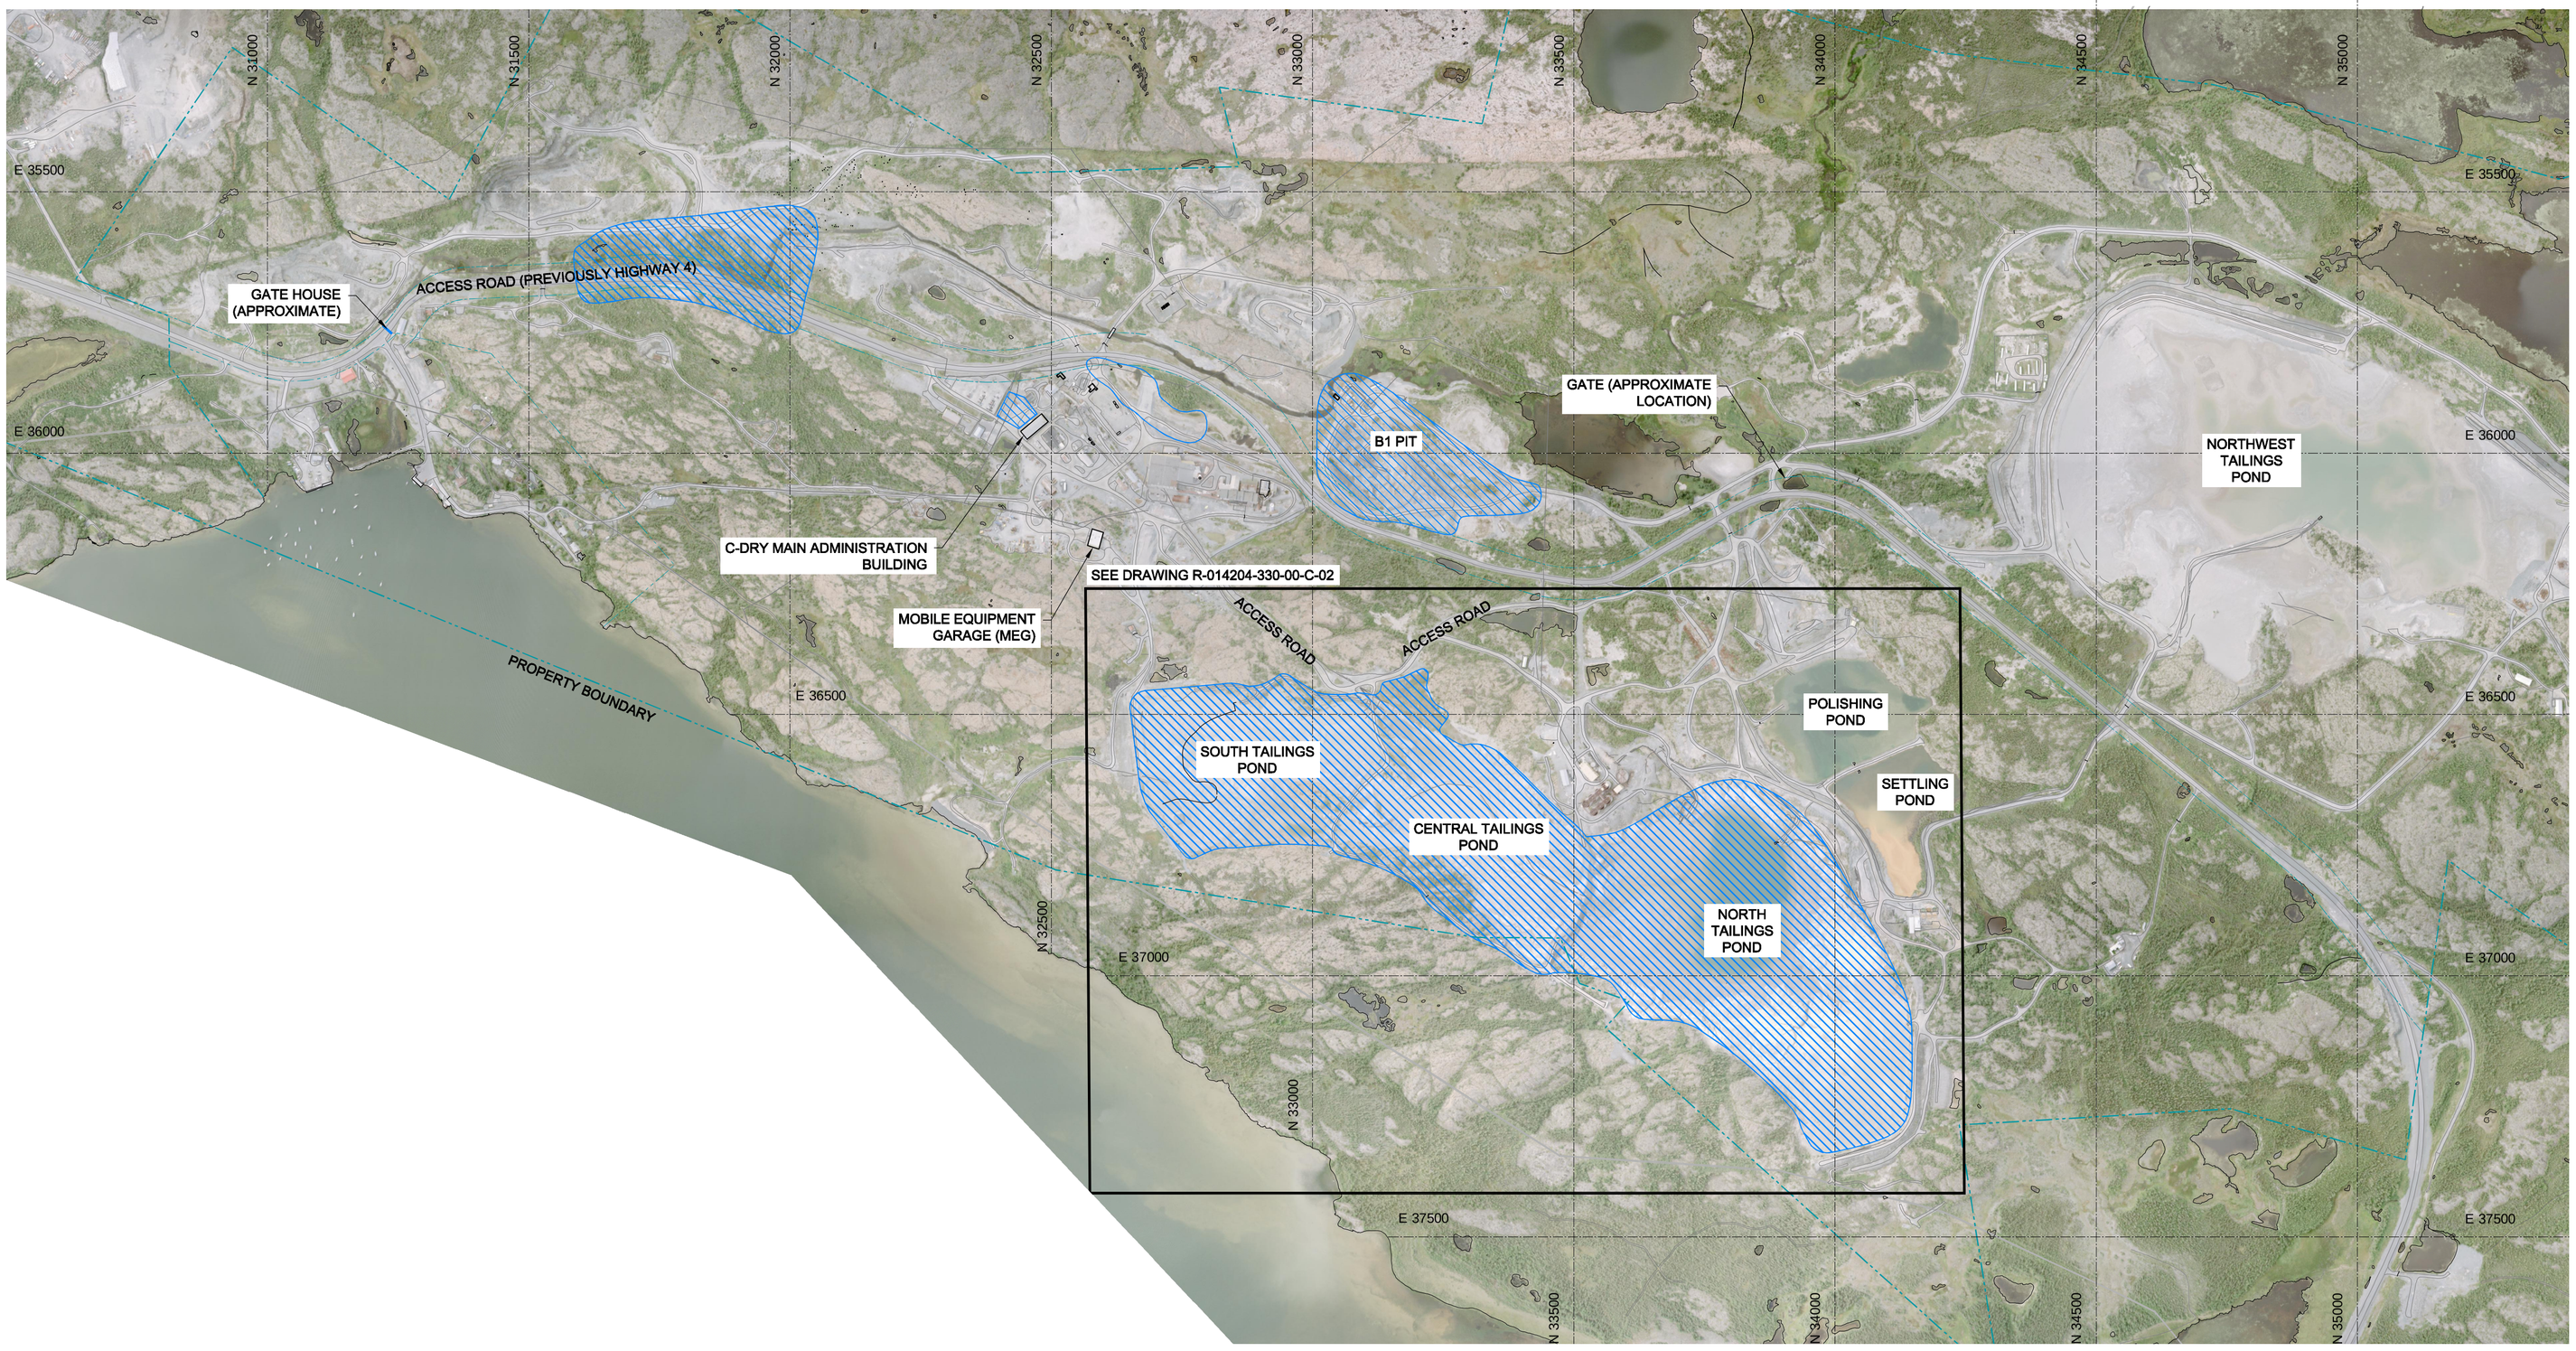

SCALE 1:7500

Public Works and Government Services Canada / Travaux publics et Services gouvernementaux Canada

REAL PROPERTY SERVICES
Western Region
SERVICES IMMOBILIERS
Région de l'ouest

PRELIMINARY
NOT FOR CONSTRUCTION

AECOM

This drawing has been prepared for the use of AECOM's client and may not be used, reproduced or relied upon by third parties, except as agreed by AECOM and its client, as required by law or for use by governmental reviewing agencies. AECOM accepts no responsibility, and denies any liability whatsoever, to any party that modifies this drawing without AECOM's express written consent.
Do not scale this document. All measurements must be obtained from stated dimensions.

LEGEND:

MAIN CONTRACTOR WORK AREAS

PROPERTY BOUNDARY

NOTES:

1. COORDINATES ARE IN GMRP LOCAL COORDINATE SYSTEM.
2. CONDITION OF ACCESS ROADS TO BE DETERMINED BY CONTRACTOR.
3. PUBLIC ACCESS HIGHWAY 4 HAS BEEN RELOCATED OFF-SITE.
4. ROADS IDENTIFIED ARE AVAILABLE TO CONTRACTOR WITH APPROVAL FROM CARE & MAINTENANCE CONTRACTOR.

Professional Seals / Sceaux

DO NOT SCALE DRAWINGS

Revision/ Revision	Description/Description	Date/Date
C		
B	ISSUED FOR TENDER	14/02/12
A	ISSUED FOR TENDER	14/01/31

Client/client

PUBLIC WORKS GOVERNMENT SERVICES CANADA

Project title/Titre du projet

GIANT MINE REMEDIATION PROJECT YELLOWKNIFE, N.W.T INTERIM UNDERGROUND STABILIZATION ACTIVITIES

Approved by/Approuve par
Rudy Schmidtke

Designed by/Concept par
J. Singbeil

Drawn by/Dessine par
W. Kruger / N. Kais

PWGSC Project Manager/Administrateur de Projets TPSGC
Dave Colbourne

PWGSC, Architectural and Engineering Resources Manager/ Ressources Architectural et de Directeur d'Ingénierie, TPSGC

Client/client
PUBLIC WORKS GOVERNMENT SERVICES CANADA

Drawing title/Titre du dessin

GIANT MINE SITE OVERVIEW

Project No./ No. du projet	Sheet/Feuille	Revision no./ La Révision no.
R.014204.330	C01 OF 2	B