AR2 East Escape Plan

Giant Mine Remediation Project

ENGINEERING – DESIGN APPROVALS		
SECTION	SIGNATURE	DATE
INAC APPROVAL		
NUNA APPROVAL		
CHECKED BY:		
DRAWN BY:	B. Mitchell	Jan 7, 2010

DEPT.	NUNA
	LEVEL: GENERAL_UG
	UBC_AR2
	DWG_NO AR2_NUNA
SCALE	1:250
	DWG_UPDATED:_MARCH_2014

LEGEND: **Escape Route - Follow GREEN Arrows to Surface:**

J:\Vent\Vent_Escape Plans_200_scale\Vent Escape Plans\Vent Escape Plans 2014\March2014

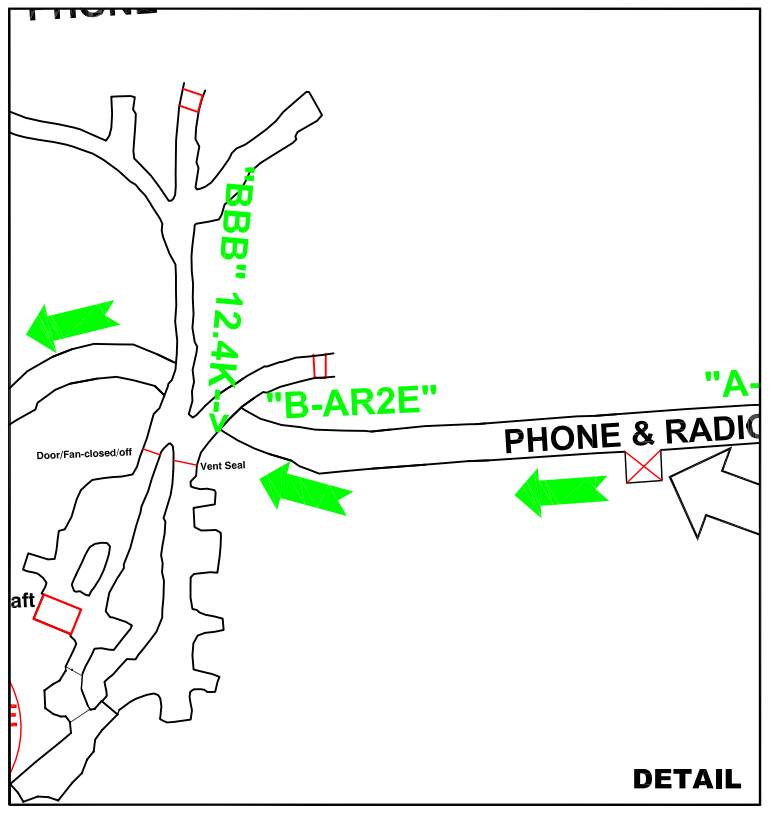

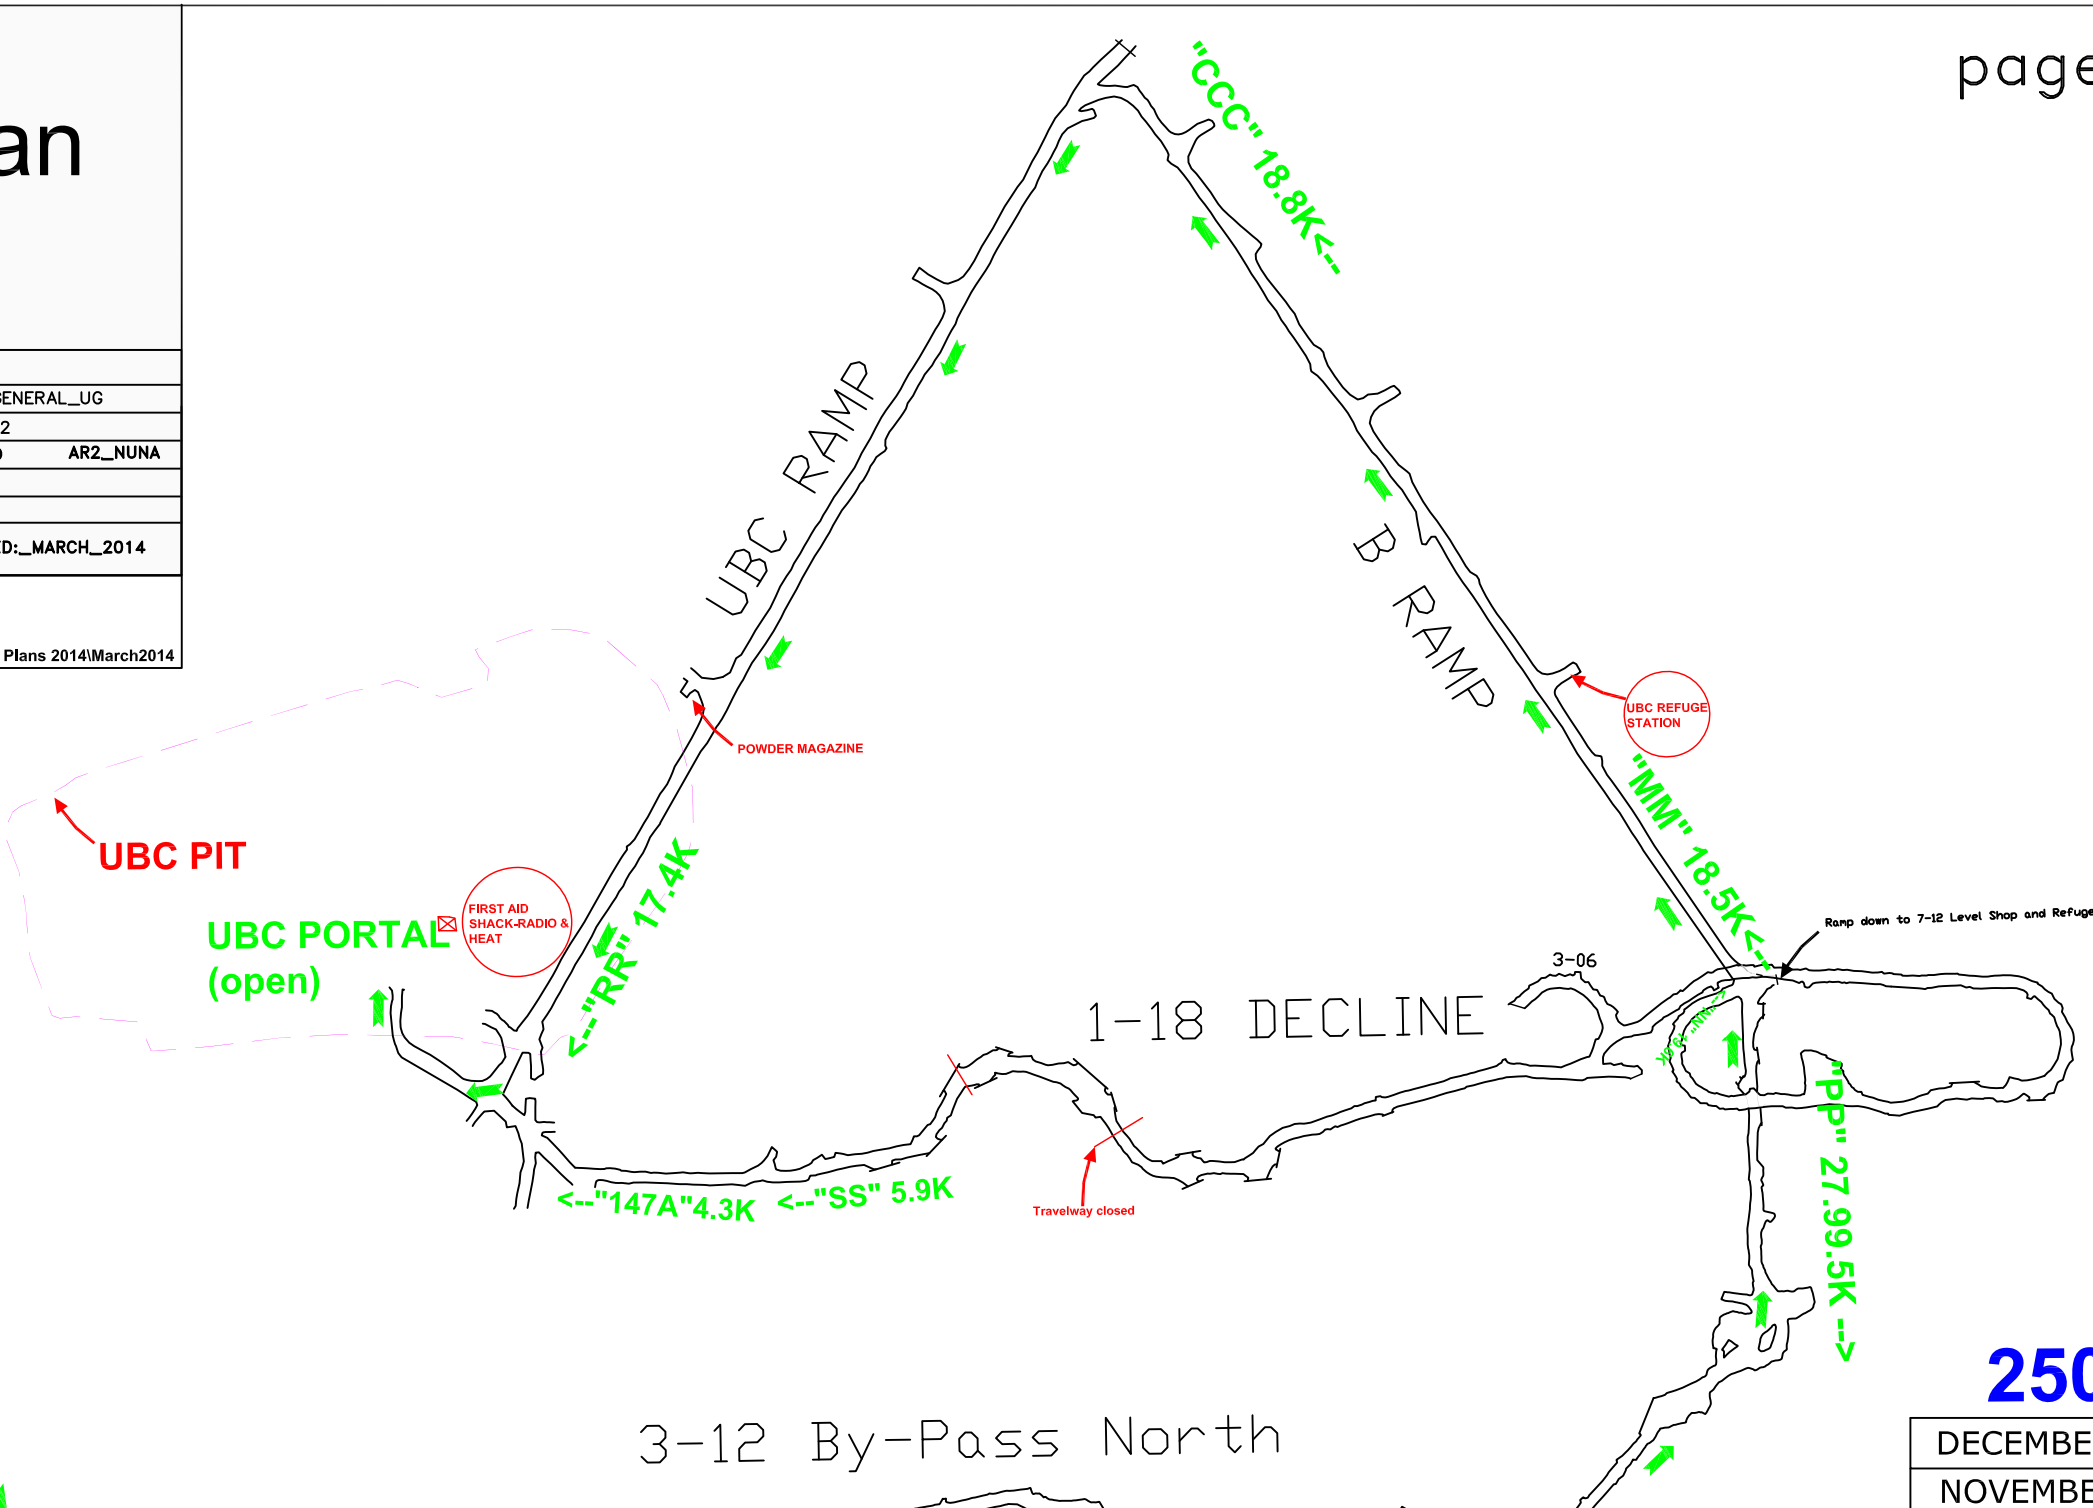

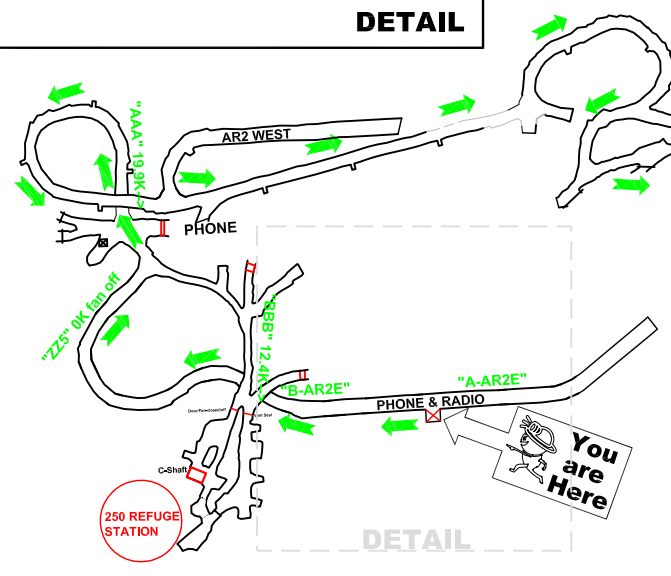

250L

DECEMBER 2014
NOVEMBER 2014
OCTOBER 2014
SEPTEMBE 2014
AUGUST 2014
JULY 2014
JUNE 2014
MAY 2014
APRIL 2014
MARCH 2014
FEBRUARY 2014
JANUARY 2014