90 06

0 10 20 30 40 50 60 70 80 90 100 110 120 130 140 150 160 170 180 190 200 millimetres

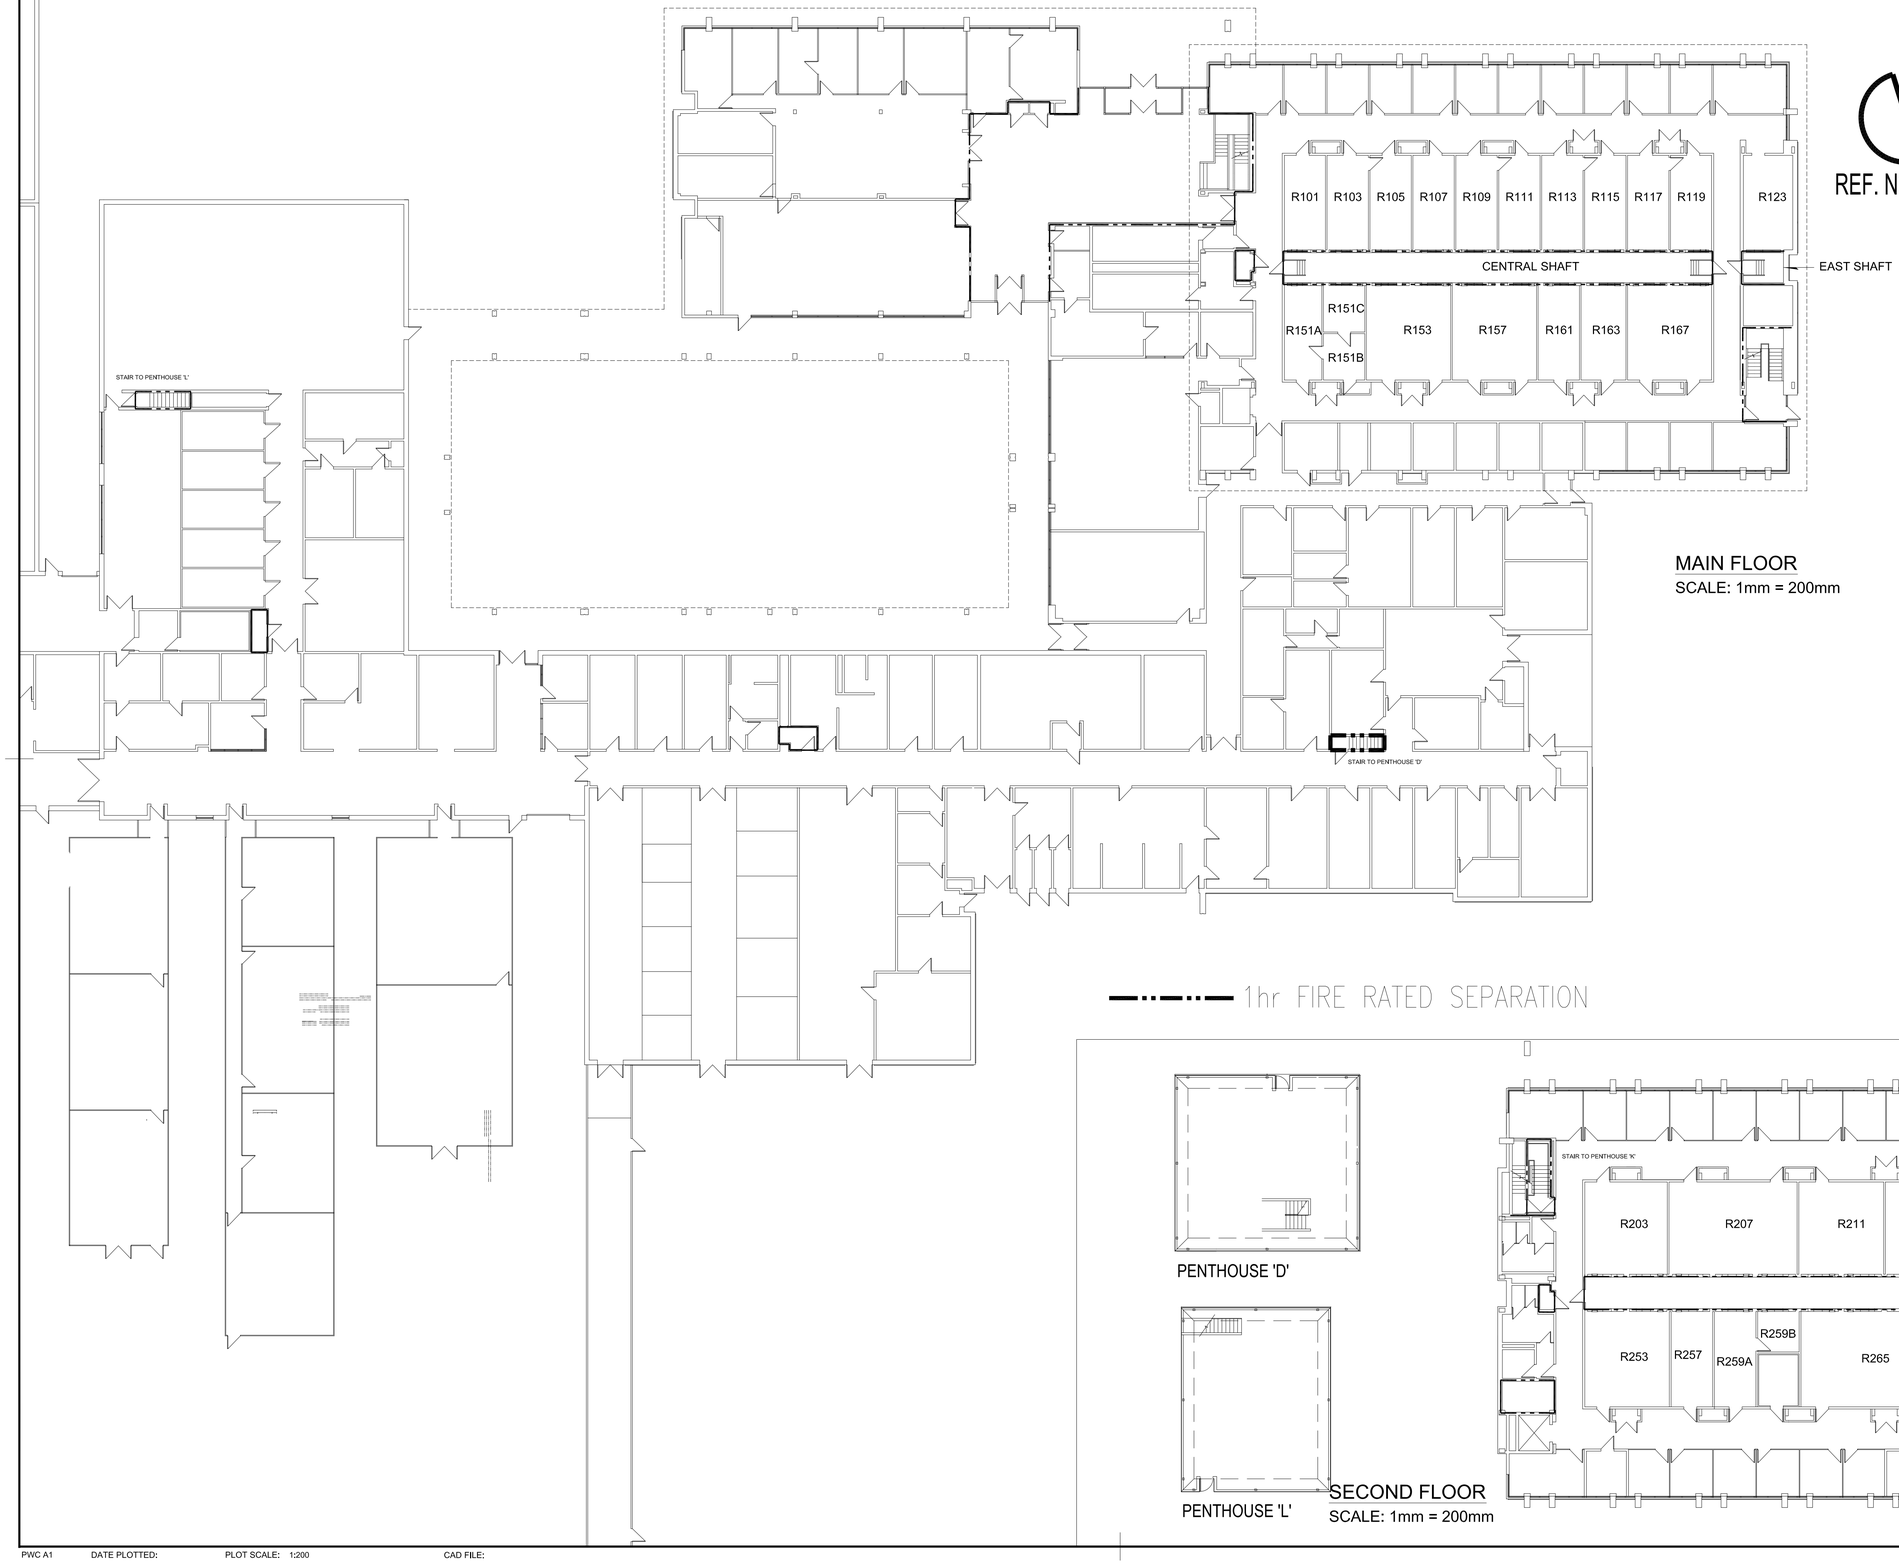

REF. NORTH

MAIN FLOOR
SCALE: 1mm = 200mm

1hr FIRE RATED SEPARATION

PENTHOUSE 'D'

PENTHOUSE 'L'

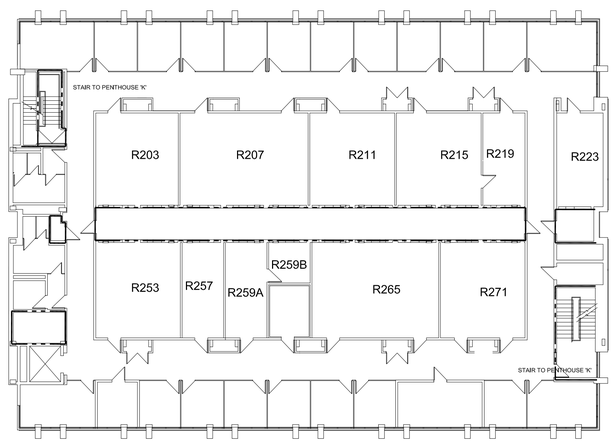

SECOND FLOOR
SCALE: 1mm = 200mm

PWC A1 DATE PLOTTED: PLOT SCALE: 1:200 CAD FILE:

Agriculture and Agri-Food Canada
Agriculture et Agroalimentaire Canada

Key Plan

Revisions		Date

A Detail No. / No. du detail
B drawing no. - where detail required / dessin no. - ou detail exige
C drawing no. - where detailed / dessin no. - ou detaille

project title / titre du projet
HARROW ONTARIO
AGRICULTURE AND AGRI-FOOD CANADA
2585 COUNTY ROAD 20

FIRE SEPARATION PLANS

drawing title / titre du dessin
FIRE STOPPING AND FIRE DAMPERS IN FIRE RATED SEPARATIONS

MAIN & SECOND FLOORS

designed by / conc par	DA
drawn by / dessine par	DA
reviewed by / examine par	
approved by / approuve par	
project date / date du projet	2014-02-14
project no. / no. du projet	67000
drawing no. / dessine no.	A.1