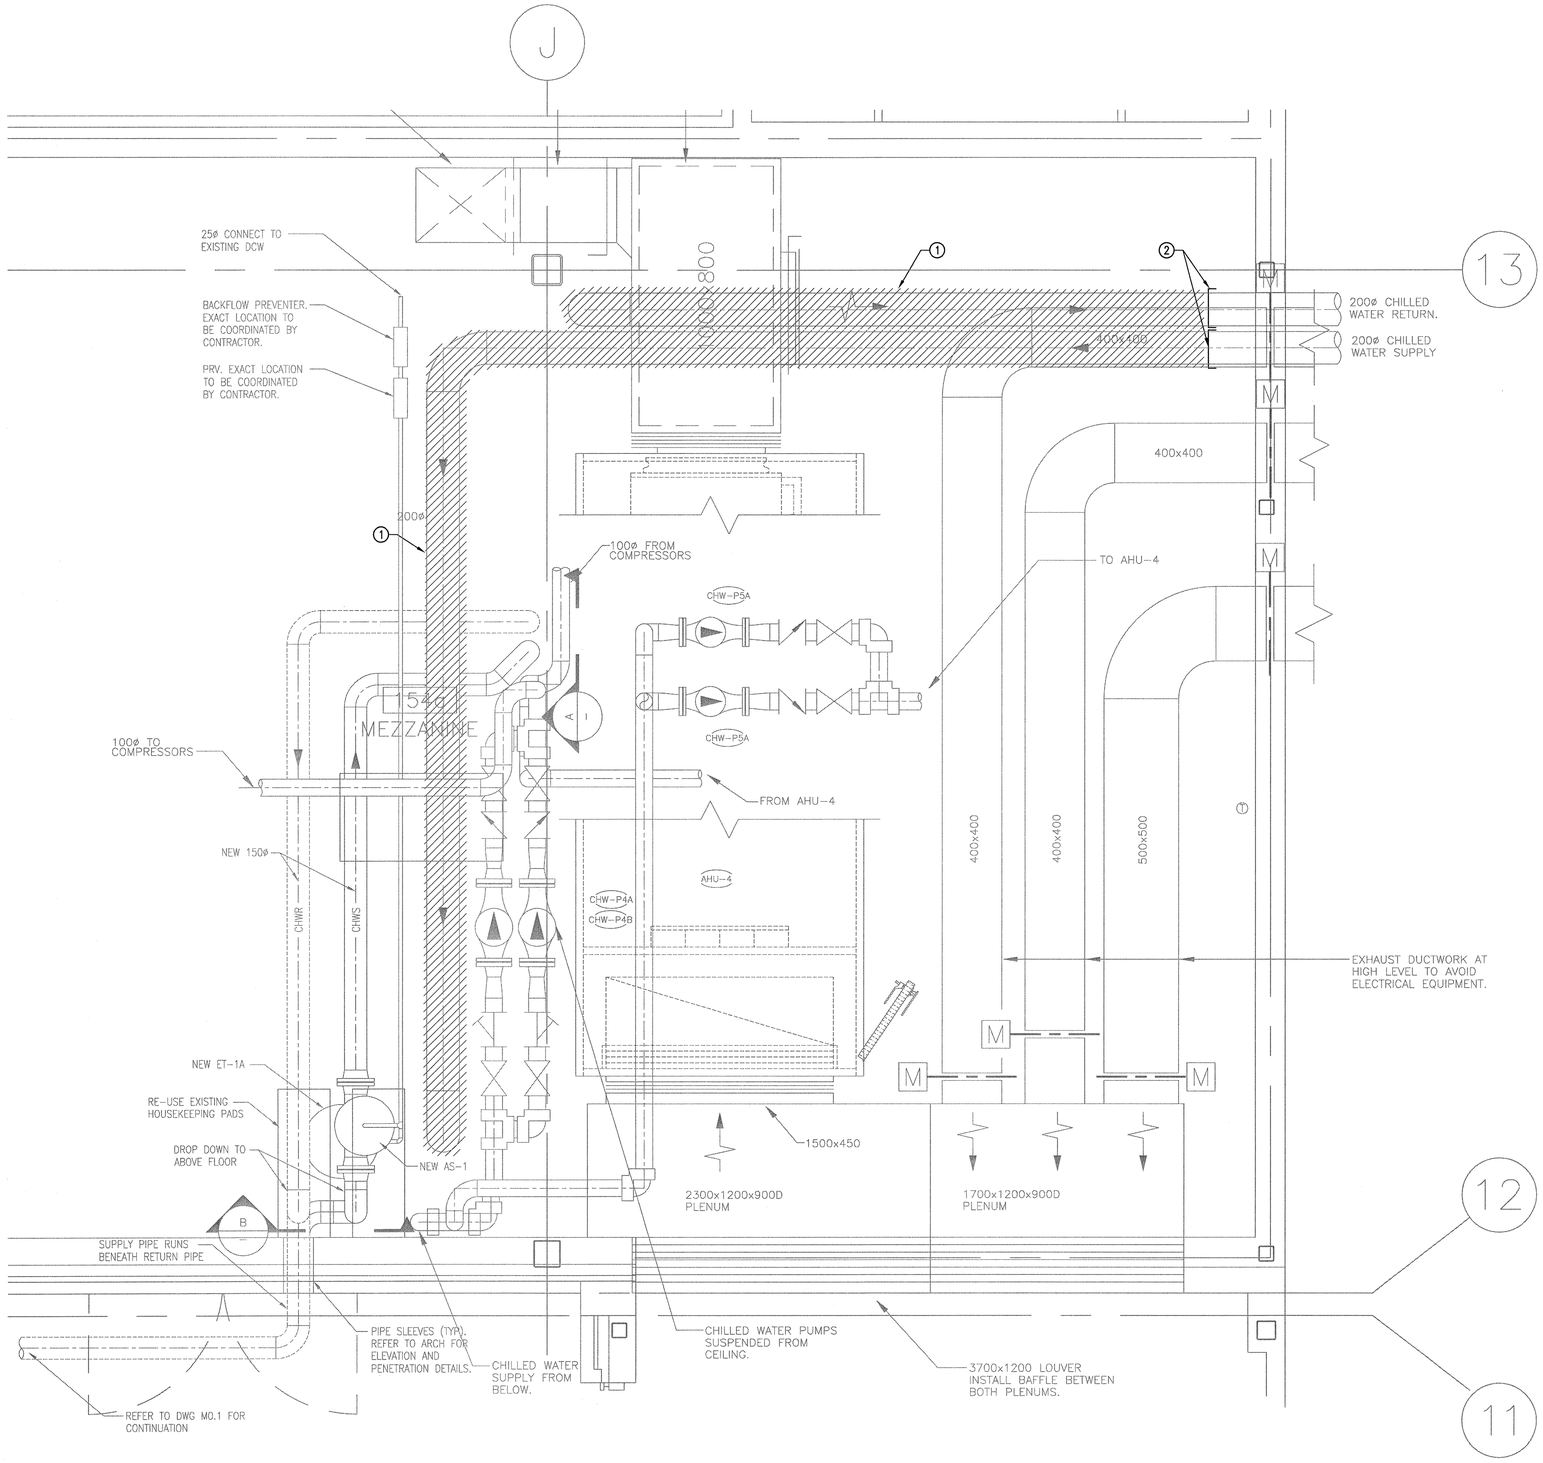

MEZZANINE PHASE 2 DEMOLITION PLAN

1:20

GENERAL NOTES

1. DISPOSE OF ALL EQUIPMENT AND MATERIAL LEGALLY

KEY NOTES

1. 200ø PIPES CAN BE DEMOLISHED AFTER PHASE-2 OF NEW WORK HAS BEEN COMPLETED AND NEW SYSTEM IS OPERATIONAL.
2. CAP OFF. CONTRACTOR TO PROVIDE IDENTIFICATION MARKED "ABANDONED" THROUGHOUT.

0 0.4m 1.0m 2.0m

1:20

Public Works and Government Services Canada / Travaux publics et Services gouvernementaux Canada

REAL PROPERTY SERVICES
Pacific Region
SERVICES IMMOBILIERS
Région de Pacifique

WSP

PBK ARCHITECTS

PROFESSIONAL ENGINEER — PROVINCE OF BRITISH COLUMBIA — N. KOOCHEK # 30797

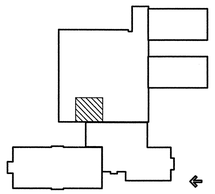

KEY PLAN

Revision/Revision	Description/Description	Date/Date
C	ISSUED FOR TENDER	14/05/02
B	100% SUBMISSION	14/01/24
A	90% SUBMISSION	13/12/13

Client/client

AGRICULTURE AND AGRI-FOODS CANADA

Project title/Titre du projet

PARC AGASSIZ
AGASSIZ, B.C.

ATES SYSTEM REPLACEMENT

Approved by/Approuvé par: NK

Designed by/Concept par: NK

Drawn by/Dessiné par: SA

PWGSC Project Manager/Administrateur de Projets TPSGC: T. DUNPHY

PWGSC, Architectural and Engineering Resources Manager/Ressources Architectural et de Directeur d'ingénierie, TPSGC: P. FUNG

Client/client

Drawing title/Titre du dessin

MEZZANINE PHASE 2 DEMOLITION PLAN

Project No./No. du projet	Sheet/Feuille	Revision no./La Révision no.
R.054815.001	M3.2 OF	C

PWGSC – A1 – 841X594

0 10 20 30 40 50 60 70 80 90 100mm

M3.2