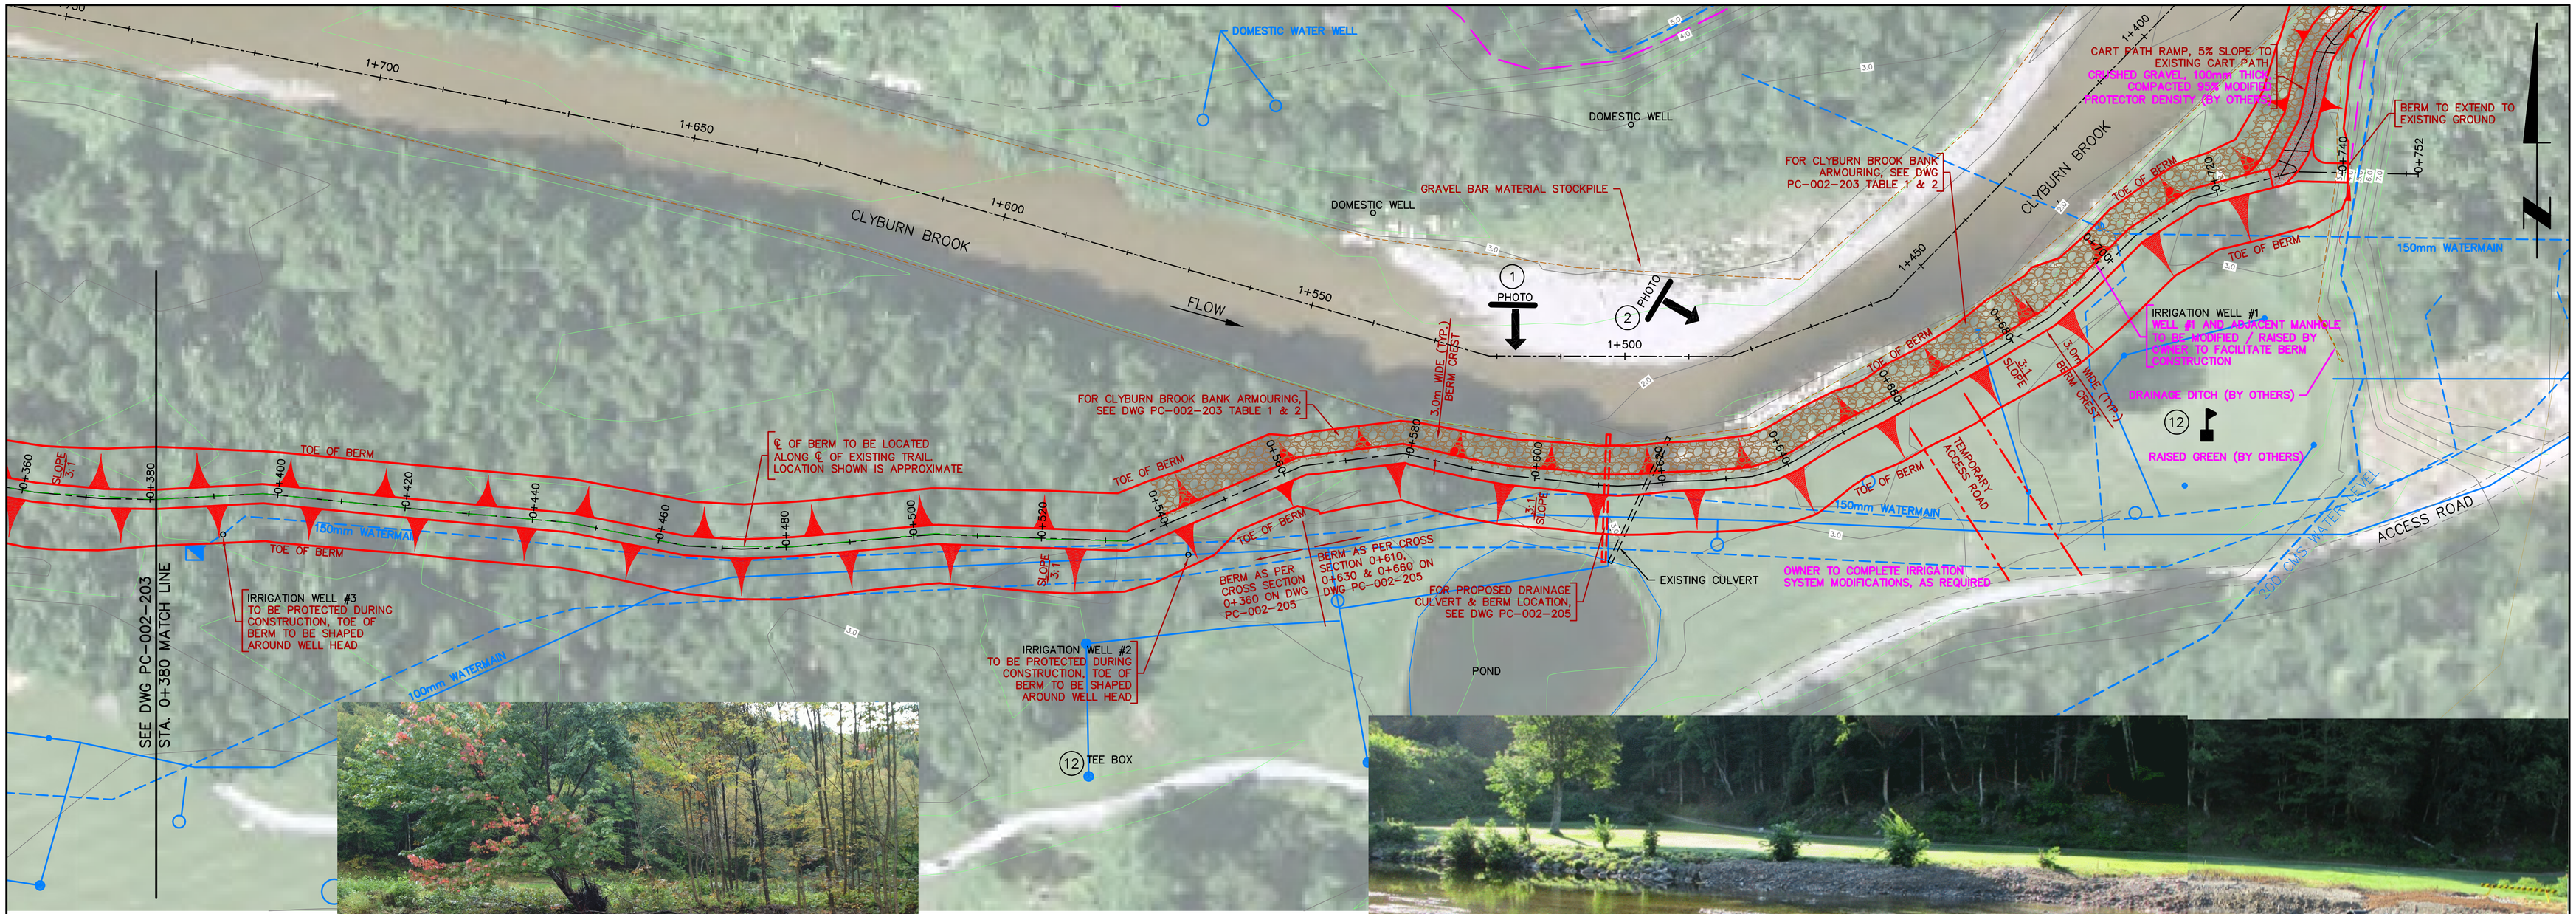

PLAN VIEW

PHOTO ① LOOKING SOUTH

PHOTO ② LOOKING SOUTH

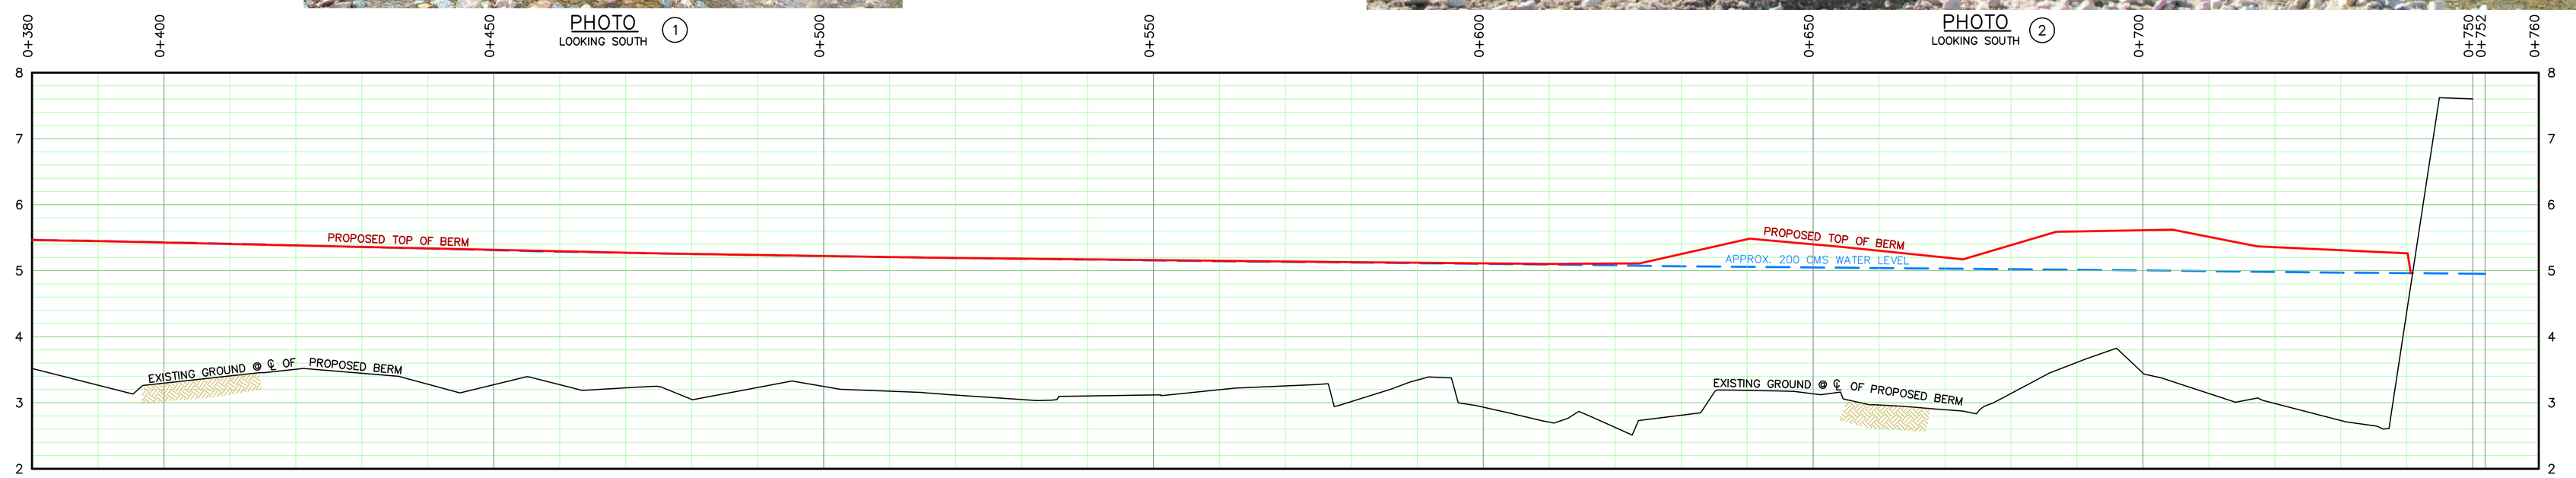

PROFILE

NOTES:

1. FOR GENERAL NOTES AND BERM ARMOURING INFORMATION, SEE DWG PC-002-203.

NO.	DATE	BY	REVISION	CH'KD	ENG.
C	MAR. 2014	S.W.	ISSUED FOR TENDER		
B	AUG 2013	S.W.	ISSUED FOR TENDER		
A	MAY 2013	S.W.	ISSUED FOR REVIEW		

Mould Engineering
567 Lawrence Avenue, Kelowna, B.C. V1Y 6L8
Telephone 250-8682072

DRAWN	S.W.
DESIGN	J.G.
APPROVED	S.M.
DATE	MARCH 2013
SCALE	H 1:500 V 1:50

PARKS CANADA

CLYBURN BROOK STABILIZATION – PHASE 1
BERM TO PROTECT FAIRWAY 11 & 12
PLAN AND PROFILE
STA. 0+380 TO 0+750

DRAWING NO.	REV. NO.
PC-002-204	C