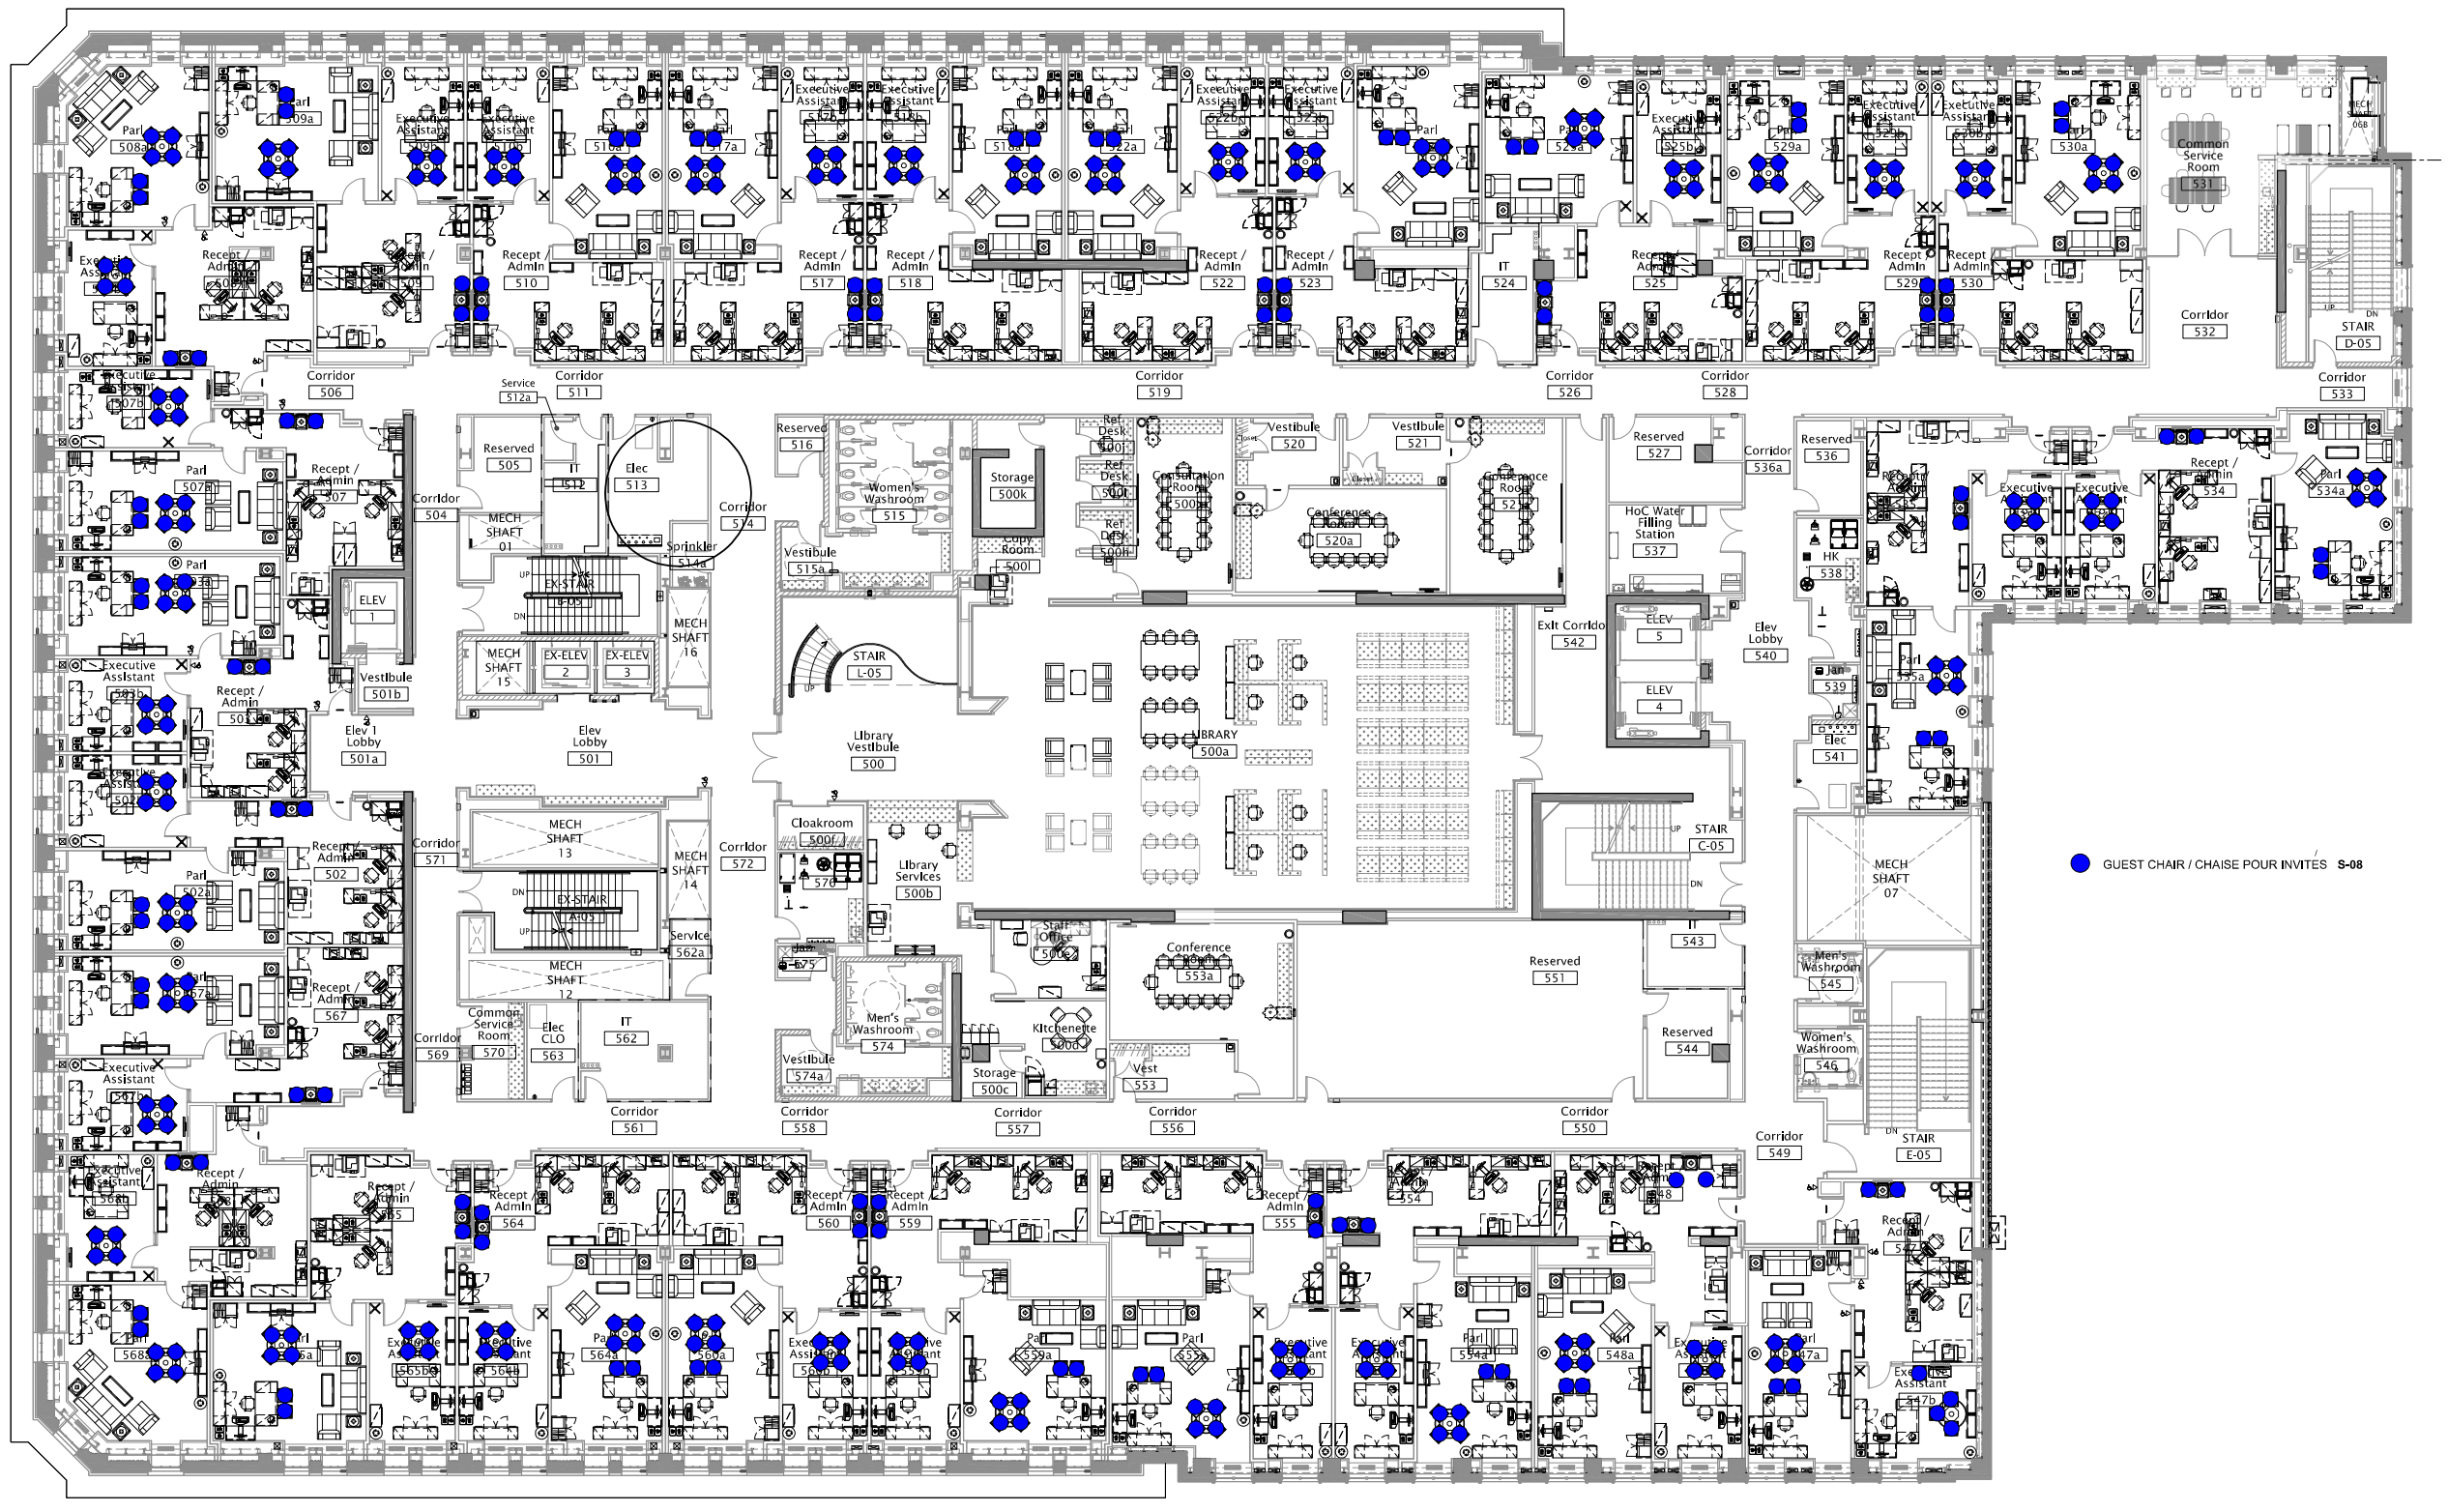

1 A90-05-00 RFP PACKAGE/ DOCUMENT 4
FIFTH FLOOR INSTALL PLAN/
CINQUIÈME ÉTAGE INSTALLER PLAN
SCALE/ ÉCHELLE 1:100

PRINTED: 21 October 2013 - 9:39 AM BY Matthew Graham

PWGSC PPB AD (1189x841)

0 10 20mm 40 60 80 100 120 140 160 180 200mm

Public Works and Government Services Canada / Travaux publics et Services gouvernementaux Canada

Canada

Parliamentary Precinct Branch
107 Sparks Street
Ottawa, Ontario
K1A 0S5

Direction générale de la Cité parlementaire
107 rue Sparks
Ottawa, Ontario
K1A 0S5

Project North
True North

NORR Limited
An Ingenium Group Company
175 Bloor St. East
North Tower, 15th Floor
Toronto, ON, Canada M4W 3R8
www.norr.com

NORR ARCHITECTS · ENGINEERS · PLANNERS

This drawing shall not be used for construction purposes until the seal appearing hereon is signed and dated by the Architect or Engineer.

revision		date
2	AMENDMENT	2014 08 08
1	ISSUED FOR RFP	2013 12 20

A detail no. no. du détail
B location drawing no. no. de localisation
C drawing no. no. du dessin

project / projet
WELLINGTON BUILDING RENOVATION
180 WELLINGTON STREET
OTTAWA, ONTARIO

drawing / dessin
FIFTH FLOOR FURNITURE PLAN OVERALL/ CINQUIÈME ÉTAGE PLAN DE MEUBLES GLOBALE

Designed By	NORR Toronto	Conçu par
Date	2010/03/01	(yyyy/mm/dd)
Drawn By	NORR Toronto	Dessiné par
Date	2010/10/01	(yyyy/mm/dd)
Reviewed By	M.DELEAN	Examiné par
Date	2011/03/21	(yyyy/mm/dd)
Approved By	S.BALDASSARRA	Approuvé par
Date	2011/03/21	(yyyy/mm/dd)
Tender		Soumission
Project Manager	T. MONTPETIT	Administrateur de projets
Project no.		No. du projet
	R.009790.059	
Drawing no.		No. du dessin
	A90-05-00	