WELLINGTON STREET

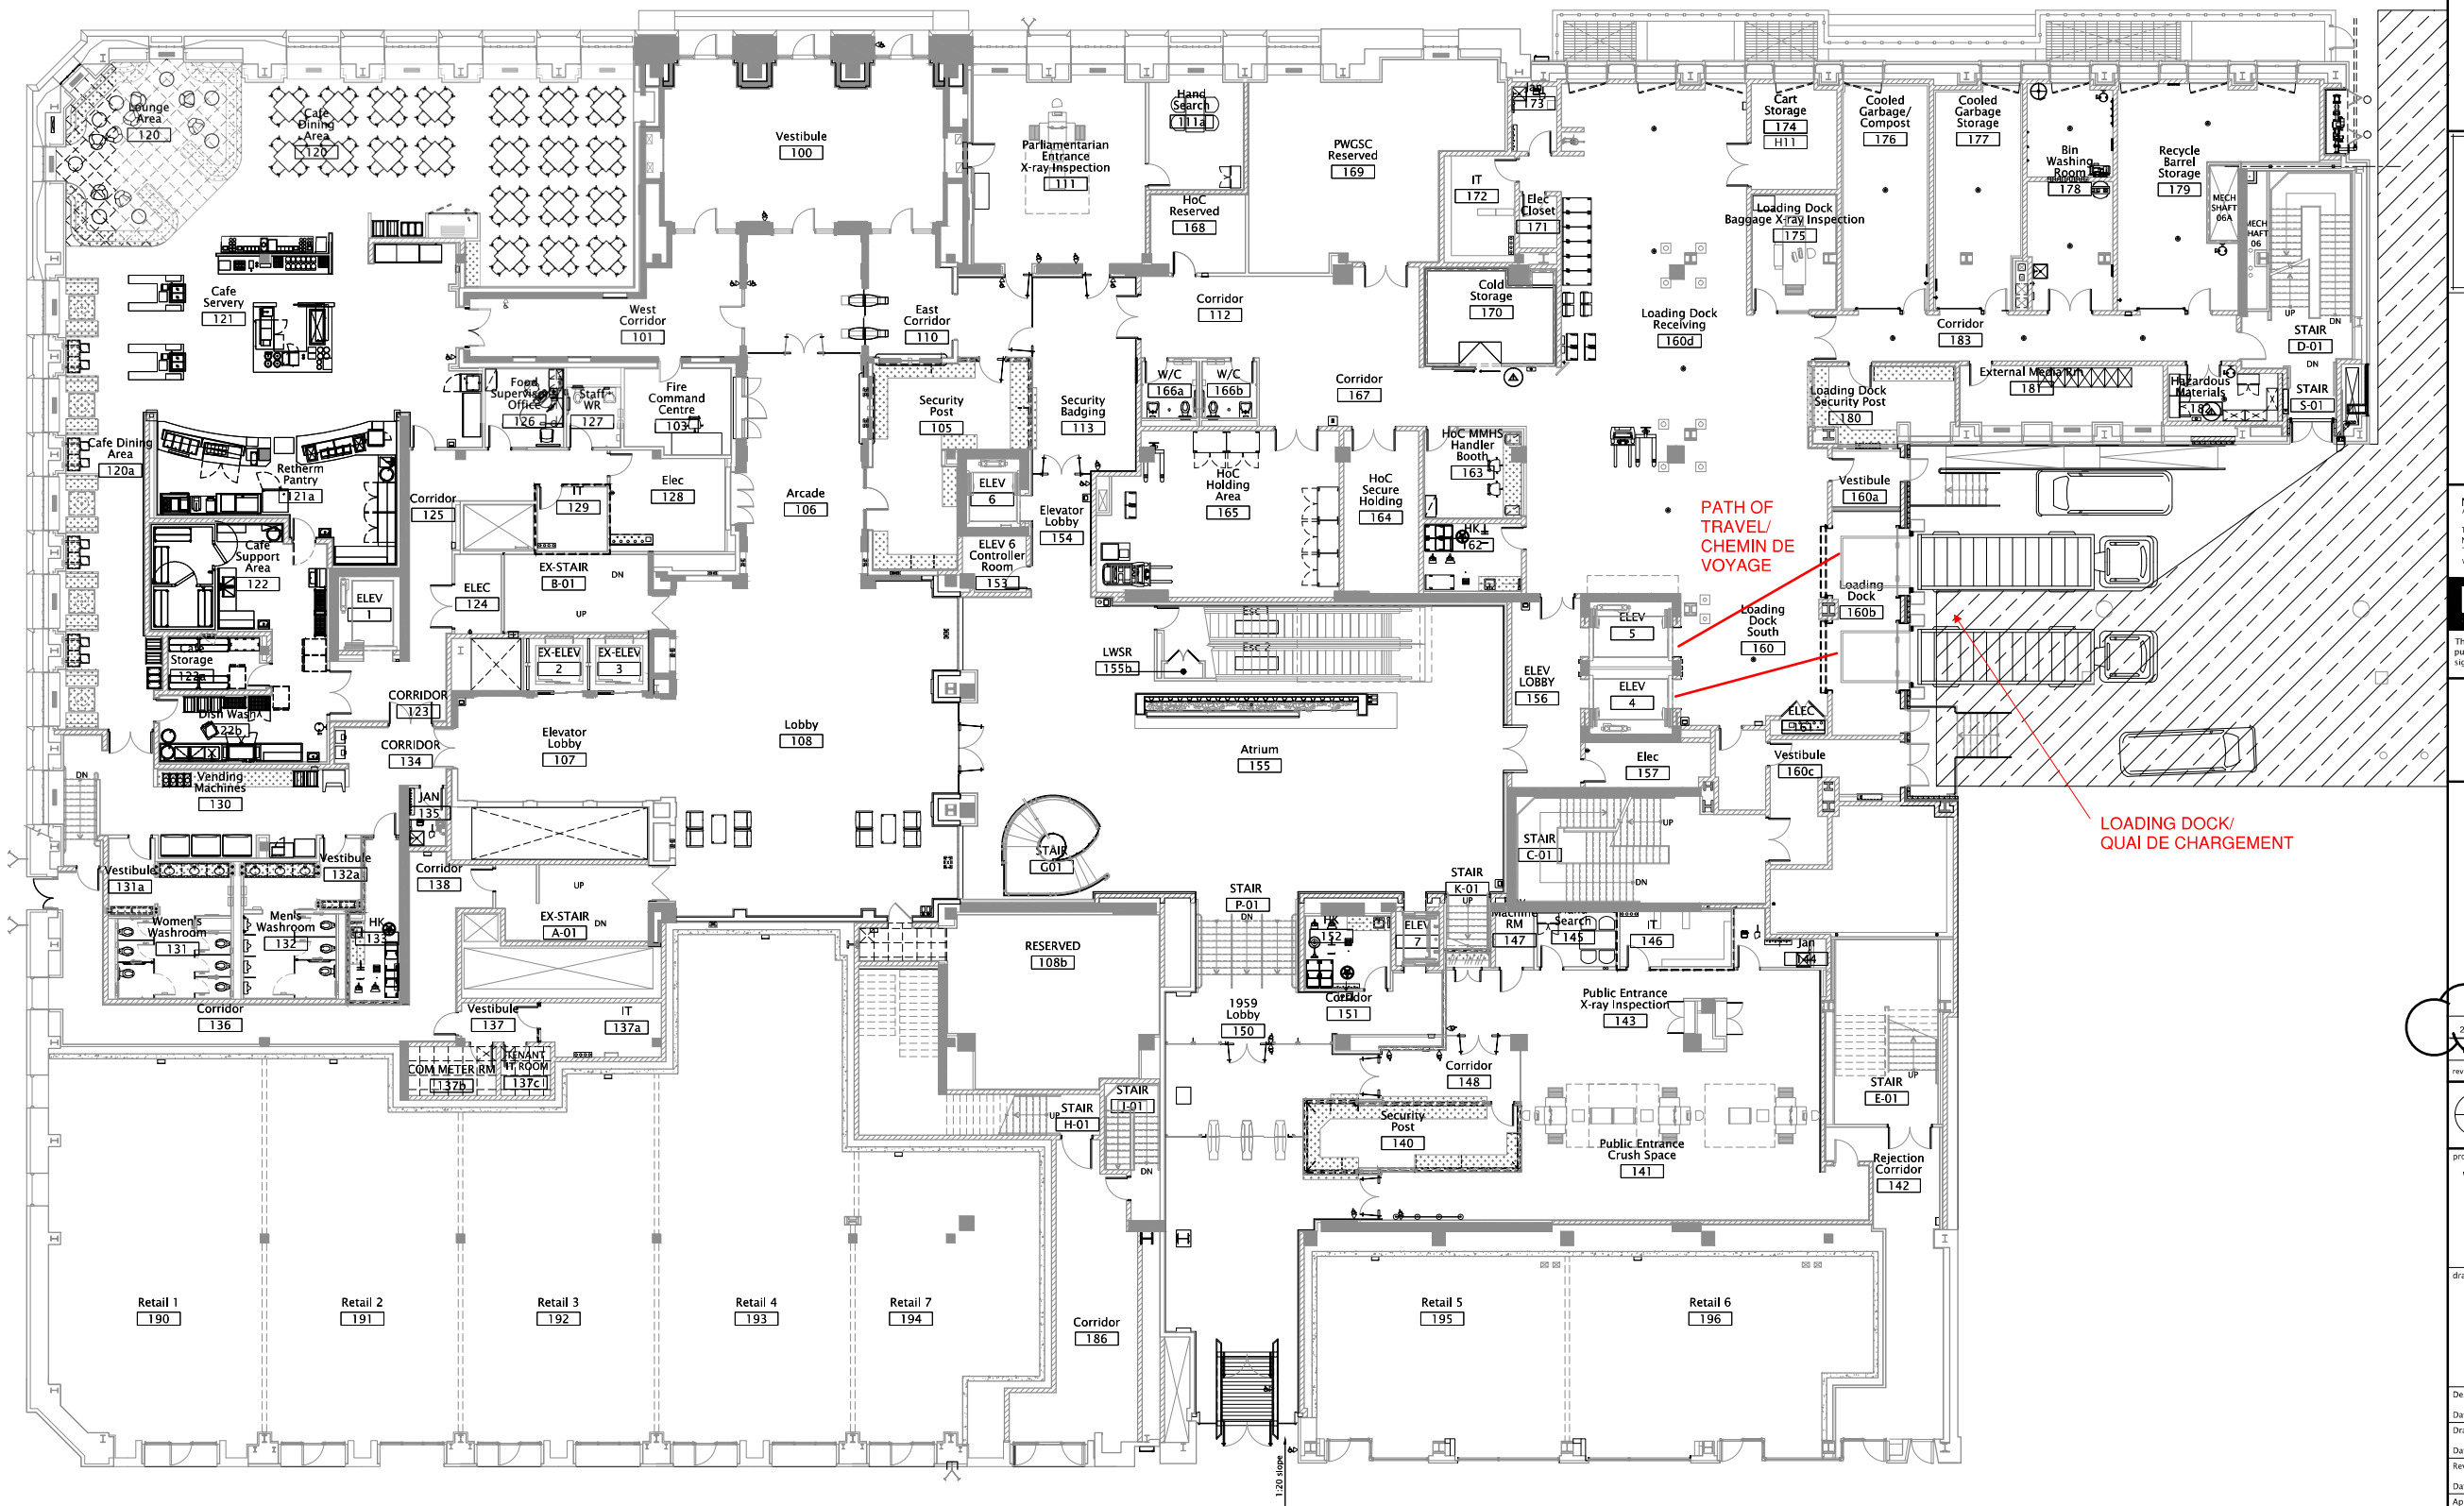


SPARKS STREET

PRINTED: 3 December 2013 - 11:17 AM BY: Matthew Graham

PWGSC PPB A0 (1189x841)

0 10 20mm 40 60 80 100 120 140 160 180 200mm

A90-01-00 RFP PACKAGE/ DOCUMENT 2
GROUND FLOOR LAYOUT PLAN/
REZ DE CHAUSSEE PLAN
SCALE/ ECHELLE 1:100

Public Works and Government Services Canada / Travaux publics et Services gouvernementaux Canada

Canada

Parliamentary Precinct Branch
107 Sparks Street
Ottawa, Ontario
K1A 0S5

Direction générale de la Cité parlementaire
107 rue Sparks
Ottawa, Ontario
K1A 0S5

Project North

NORR Limited
An Ingenium Group Company
175 Bloor St. East
North Tower, 15th Floor
Toronto, ON, Canada M4W 3R8
www.norr.com

NORR

This drawing shall not be used for construction purposes until the seal appearing hereon is signed and dated by the Architect or Engineer.

| revision | | date |
|---|---|---|
| 2 | AMENDMENT | 2014 08 08 |
| 1 | ISSUE FOR RFP | 2013 12 20 |

A detail no., no. du détail
B location drawing no., no. de localisation
C drawing no., no. du dessin

project / projet
WELLINGTON BUILDING RENOVATION
180 WELLINGTON STREET
OTTAWA, ONTARIO

drawing / dessin
GROUND FLOOR LAYOUT PLAN/ MEUBLES REZ DE CHAUSSEE PLAN

| | | |
|---|---|---|
| Designed By | NORR Toronto | Conçu par |
| Date | 2010/03/01 | (yyyy/mm/dd) |
| Drawn By | NORR Toronto | Dessiné par |
| Date | 2010/10/01 | (yyyy/mm/dd) |
| Reviewed By | M.DELEAN | Examiné par |
| Date | 2011/03/21 | (yyyy/mm/dd) |
| Approved By | S.BALDASSARRA | Approuvé par |
| Date | 2011/03/21 | (yyyy/mm/dd) |
| Tender | | Soumission |
| Project Manager | T. MONTPETIT | Administrateur de projets |
| Project no. | R.009790.059 | No. du projet |
| Drawing no. | A90-01-00 | No. du dessin |