KEY NOTES

1. PROVIDE NEW LED GREEN RUNNING MAN PICTOGRAM EXIT SIGNS TO MEET CODES.
2. PROVIDE NEW EMERGENCY REMOTE HEADS MATCHING EXISTING.
3. WALL-MOUNTED COMBINATION OCCUPANCY SENSOR, 3-WAY SWITCH, AND DIMMER.

GENERAL NOTES

A. ALL ELECTRICAL COMPONENTS, INCLUDING LUMINAIRES AND THEIR CIRCUIT CONNECTIONS ARE EXISTING AND WILL BE RETAINED UNLESS NOTED OTHERWISE.

B. EXCEPT FOR NIGHT LIGHT CIRCUITS, ALL NEW AND/OR RELOCATED LUMINAIRES ARE TO BE CONNECTED TO THE NEAREST NON-NIGHT LIGHT CIRCUIT.

C. ALL NEW NIGHT LIGHT LUMINAIRES SHALL BE CONNECTED TO THE NEAREST NIGHT LIGHT CIRCUIT.

D. ALL EMERGENCY LIGHTING UNITS (ELU), INCLUDING REMOTE HEADS, SHALL BE CONNECTED TO THE NEAREST NIGHT LIGHT CIRCUIT TO ENSURE OPERATION COMPLIES WITH CODE REQUIREMENTS. FOR ELU IN STAIRWELL, CONNECT ELU TO EXISTING STAIRWELL LIGHTING CIRCUIT.

E. ANY MODIFICATIONS TO THE EXISTING LIGHTING CONTROL SYSTEM SHALL BE UPDATED AND REPROGRAMMED ON THE DIRECT DIGITAL CONTROL (DDC) SYSTEM OF THE BUILDING. ELECTRICAL CONTRACTOR TO ALLOW FOR ALL COSTS RELATIVE TO THE UPDATING AND REPROGRAMMING OF THE DDC SYSTEM TO BE PERFORMED BY THE EXISTING DDC SYSTEM PROVIDER OF THE BUILDING.

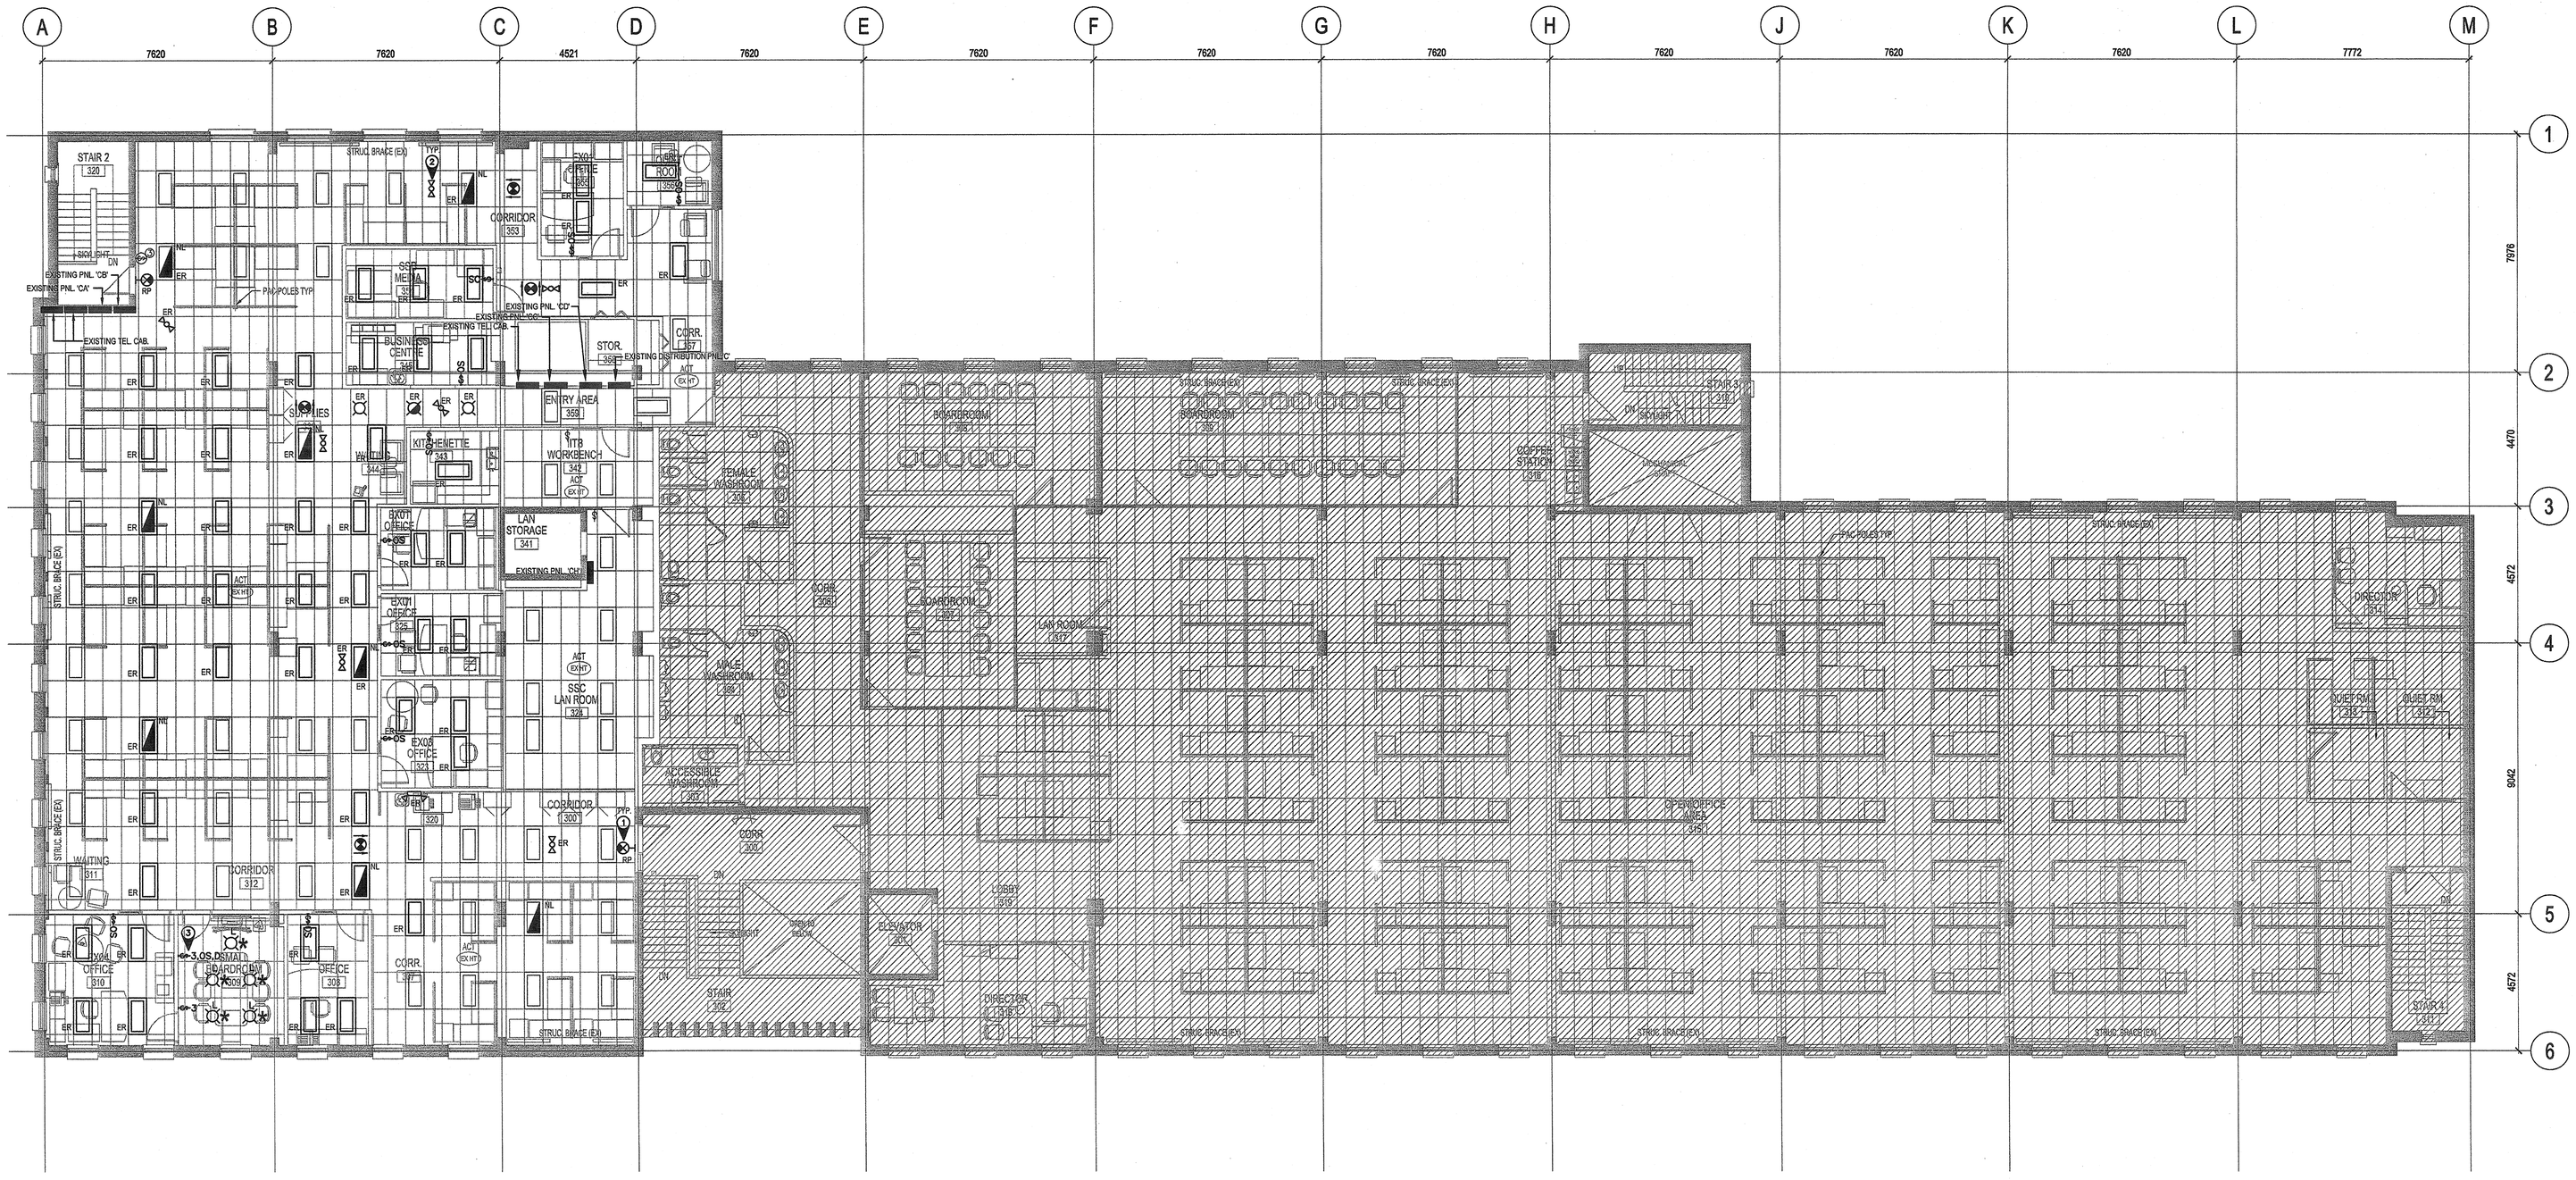

1 3rd FLOOR LIGHTING PLAN
SCALE: 1:100

IT IS THE OWNER'S INTENT TO ESTABLISH THE VALUE OF THE TENANT FIT-UP WORK AS DISTINCT FROM BASE BUILDING RETROFIT WORK. CONTRACTOR TO IDENTIFY AND ATTRIBUTE SEPARATELY UPON REQUEST, THE COST OF TENANT FIT-UP WORK, INCLUDING REMAINING DEMOLITION OF SPACES, INDICATED BY AN ASTERISK THUS * ON ARCHITECTURAL, MECHANICAL AND ELECTRICAL DRAWINGS.

NORTH

0 10 20 30 40 50 60 70 80 90 100mm

PWGSC-B1-1000x707

Public Works and Government Services Canada / Travaux publics et Services gouvernementaux Canada

REAL PROPERTY SERVICES
Pacific Region
SERVICES IMMOBILIERS
Région de Pacifique

Stantec
1100 – 111 Dunsmuir Street Tel. 604.696.8000
Vancouver BC Canada Fax. 604.696.8100
V6B 6A3
www.stantec.com

Copyright Reserved
The Copyright to this drawing and its contents is reserved, and remains at all times the exclusive property of Stantec, and shall not be used, modified, or reproduced without the expressed written consent of Stantec.

Dimensions
The Contractor shall verify all dimensions, and immediately report any errors and/or omissions to Stantec. DO NOT SCALE DRAWINGS.

Consultants:

PROFESSIONAL ENGINEER PROVINCE OF BRITISH COLUMBIA M. E. ABLANG # 33419 ENGINEERING
JUL 14 2014

Revision/ Revision	Description/Description	Date/Date
5	REVISED AND REISSUED FOR TENDER	14-07-15
4	ISSUED FOR TENDER	14-06-17
3	ISSUED FOR 99% REVIEW	14-05-23
2	ISSUED FOR COST ESTIMATE	14-04-23
1	ISSUED FOR COORDINATION	14-04-16

Client/client
PUBLIC WORKS AND GOVERNMENT SERVICES CANADA

Project title/Titre du projet
HARRY STEVENS BUILDING
PHASE 3
3rd FLOOR WEST TI

125 EAST 10TH AVENUE
VANCOUVER, BC

Consultant Signature Only
-

Designed by/Concept par
MA

Drawn by/Dessine par
JK

PWGSC Project Manager/Administrateur de Projets TPSGC
Tom Dunphy

Regional Manager, Architectural and Engineering Services
Gestionnaire régionale, Services d'architecture et de génie, TPSGC
Preetipal Paul

Drawing title/Titre du dessin
3rd FLOOR LIGHTING PLAN

Project No./No. du projet: R.052411.001
Sheet/ Feuille: E200-TI OF
Revision no./ La Révision no.:

2014Jul14, 2:09pm MAblang E200 1Cd1200-BSharing\pln1443\Studies\1443120341A_1_electrical SF West TI\drawing\plot_drawing\1443120341A_1_electrical SF West TI\drawing\plot_drawing\1443120341A_SFWest_E200.dwg