ABBREVIATIONS

ACT	ACOUSTIC CEILING TILE PANEL (HEIGHT TO MATCH EXISTING)
AL	ALUMINUM
B/S	BOTH SIDES
C/W	COMPLETE WITH
CP	CARPET TILE
CT	CERAMIC TILE
DWGS	DRAWINGS
ELEV	ELEVATION
EP	EPOXY PAINT
EW	EACH WAY
EX	EXISTING
FF	FACTORY FINISH
FIN	FINISH
FRR	FIRE RESISTANCE RATING
GWB	GYPSUM WALL BOARD
H	HOLLOW
H/C	HANDICAPPED
HINS	HOLLOW INSULATED
HM	HOLLOW METAL
HRS	HOURS
LN	LINOLEUM
M	METAL
MAT	MATERIAL
MIN	MINIMUM
O/C	ON CENTRE
O/H	OVERHEAD
PF	PREFINISHED
PS	PRESSED STEEL
PLAM	PLASTIC LAMINATE
PT	PAINT
RB	RUBBER BASE
SD	SOLID
STC	SOUND TRANSMISSION CLASS
STL	STEEL
U/S	UNDERSIDE
THK	THICK
TPD	TOILET PAPER DISPENSER
TSW	TO SUIT WALL
WD	WOOD

CEILING PLAN SYMBOL LEGEND

- NEW ACOUSTIC CEILING TILE PANEL ON EXISTING SUSPENDED T-BAR SYSTEM (SEE CEILING NOTE 5)
- NEW ACOUSTIC CEILING TILE PANEL ON NEW SUSPENDED T-BAR SYSTEM (SEE CEILING NOTE 5)
- (EXHT) HEIGHT OF BULKHEAD OR CEILING (TO MATCH EXISTING)
- DIFFUSERS, EXHAUST GRILLES AND RETURN AIR GRILLES (SEE MECHANICAL)
- NEW / RELOCATED SPRINKLER HEAD (SEE MECHANICAL)
- EXISTING SPRINKLER HEAD (SEE MECHANICAL)
- LIGHT FIXTURES (SEE ELECTRICAL DOCUMENTS FOR MORE DETAILED SYMBOL LEGEND)
- NEW OR RELOCATED LIGHTING FIXTURE FOR TENANT FIT-UP WORK (ELECTRICAL DRAWINGS INDICATE ASTERISK-IDENTIFIED FIXTURES)
- (F) CEILING MOUNTED FIRE ALARM EVACUATION SPEAKER (SEE ELECTRICAL)
- (H) CEILING MOUNTED HEAT DETECTOR (SEE ELECTRICAL)
- (S) CEILING MOUNTED SMOKE DETECTOR (SEE ELECTRICAL)
- CEILING MOUNTED EMERGENCY LIGHT (SEE ELECTRICAL)
- (G) CEILING MOUNTED GLASS BREAK DETECTOR (SEE ELECTRICAL)
- (M) CEILING MOUNTED SECURITY MOTION DETECTOR (SEE ELECTRICAL)

REFLECTED CEILING NOTES

1. WALL ASSEMBLIES IN RATED FIRE SEPARATIONS SHALL CONTINUE IN THEIR ENTIRETY TO U/S FLOOR/ROOF CONSTRUCTION OVER. NON-FIRE-RATED WALLS SHALL EXTEND TO EXTENT INDICATED BY WALL ASSEMBLY TYPE.
2. UNLESS NOTED OTHERWISE FURRING SHALL TERMINATE 150mm MIN. ABOVE ADJOINING CEILING.
3. GWB OF BULKHEADS SHALL BE 16mm TYPE 'X'. UNLESS NOTED OTHERWISE. VERTICAL GWB OF BULKHEADS SHALL EXTEND 150mm MIN. ABOVE ADJOINING CEILING.
4. FOR WALL MOUNTED FIXTURES REFER TO ELECTRICAL AND MECHANICAL DRAWINGS.
5. PROVIDE BLOCKING AND/OR ENGINEERED STRUCTURAL SUPPORT AND ENGINEERED SEISMIC RESTRAINT FOR ALL SUSPENDED CEILING SYSTEMS, BULKHEADS AND CEILING FIXTURES , INCLUDING ANY SUPPLIED BY OWNER.
6. THE DRAWING SHOWS CEILING FIXTURES FOR THE PURPOSE OF LOCATION AND CO-ORDINATION ONLY. FOR TYPE, SIZE, QUANTITY AND OTHER INFORMATION SEE RELATED CONSULTANTS' DRAWINGS.
7. UNLESS SHOWN OTHERWISE, ALL CEILING HEIGHTS SHALL MATCH EXISTING.

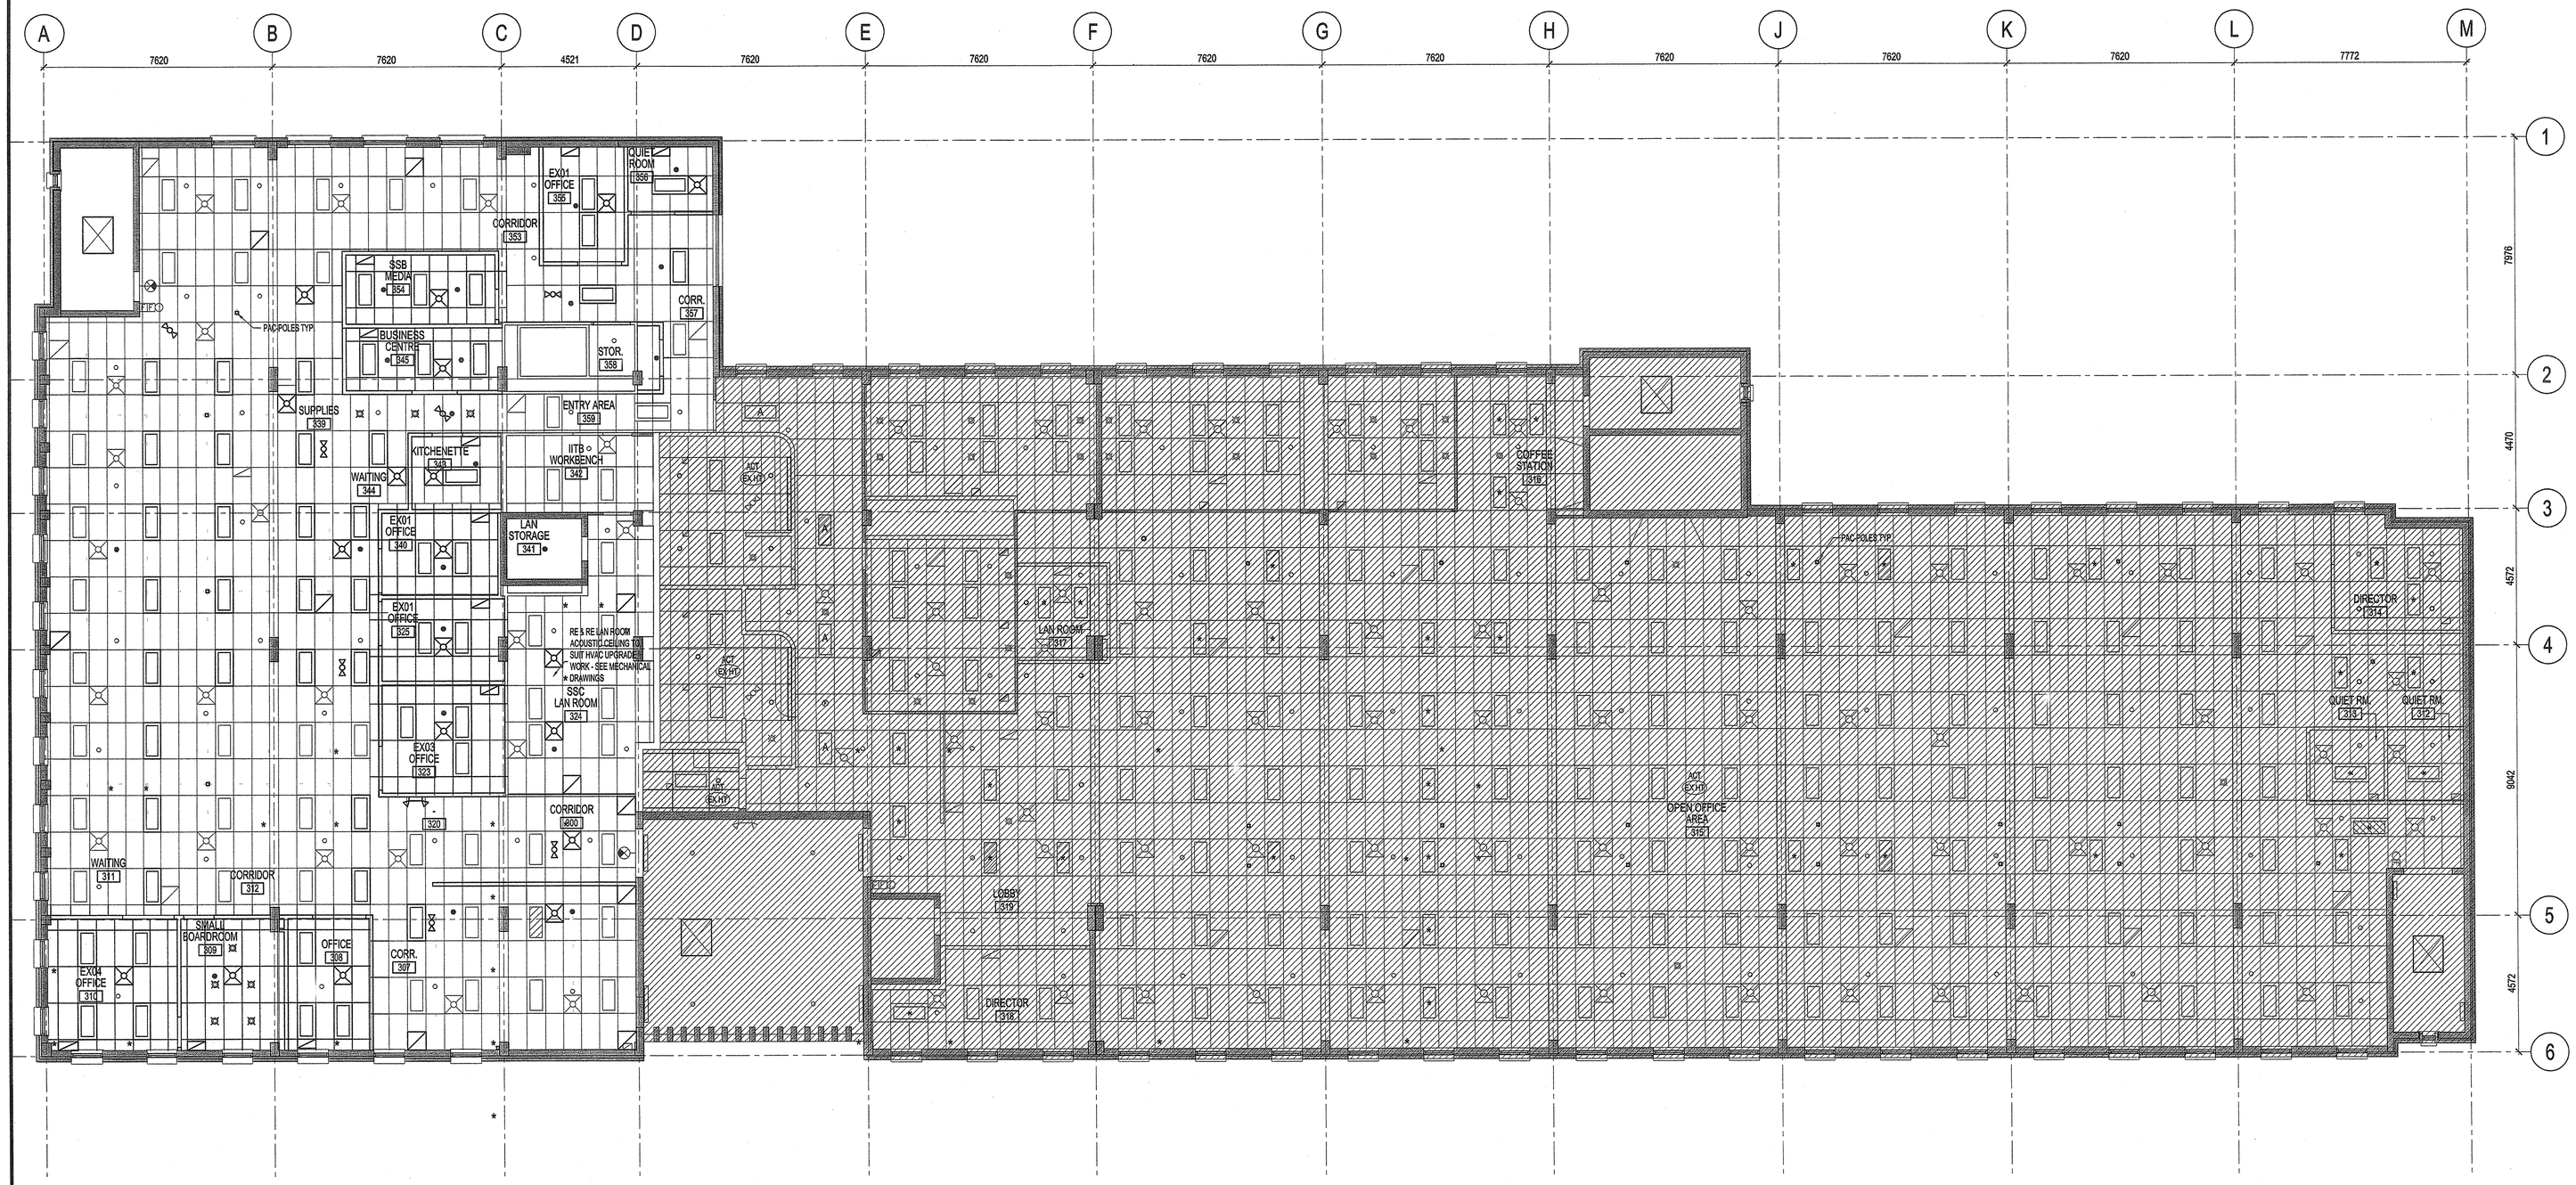

1 - THIRD FLOOR WEST REFLECTED CEILING PLAN
SCALE: 1:100

PHASE 3

IT IS THE OWNER'S INTENT TO ESTABLISH THE VALUE OF THE TENANT FIT-UP WORK AS DISTINCT FROM BASE BUILDING RETROFIT WORK. CONTRACTOR TO IDENTIFY AND ATTRIBUTE SEPARATELY UPON REQUEST, THE COST OF TENANT FIT-UP WORK, INCLUDING REMAINING DEMOLITION OF SPACES, INDICATED BY AN ASTERISK THUS * ON ARCHITECTURAL, MECHANICAL AND ELECTRICAL DRAWINGS.

NORTH

0 10 20 30 40 50 60 70 80 90 100mm

PWGSC-BI-1000x707

Public Works and Government Services Canada / Travaux publics et Services gouvernementaux Canada

REAL PROPERTY SERVICES
Pacific Region
SERVICES IMMOBILIERS
Région de Pacifique

Stantec
1100 – 111 Dunsmuir Street Tel. 604.696.8000
Vancouver BC Canada Fax. 604.696.8100
V6B 6A3
www.stantec.com

Copyright Reserved
The Copyright to this drawing and its contents is reserved, and remains at all times the exclusive property of Stantec, and shall not be used, modified, or reproduced without the expressed written consent of Stantec.

Dimensions
The Contractor shall verify all dimensions, and immediately report any errors and/or omissions to Stantec. DO NOT SCALE DRAWINGS.

Consultants:

REGISTERED ARCHITECT DOUGLAS LOUIS JOHNSTON BRITISH COLUMBIA JUL 14 2014

Revision/ Revision	Description/Description	Date/Date
4	REVISED & REISSUED FOR TENDER	14-07-15
3	ISSUED FOR TENDER	14-06-17
2	ISSUED FOR 99% REVIEW	14-05-23
1	ISSUED FOR REVIEW & COST ESTIMATE	14-04-23

Client/client
PUBLIC WORKS AND GOVERNMENT SERVICES CANADA

Project title/Titre du projet
HARRY STEVENS BUILDING
PHASE 3
3rd FLOOR WEST TI

125 EAST 10TH AVENUE
VANCOUVER, BC

Consultant Signature Only
-

Designed by/Concept par
JH

Drawn by/Dessiné par
FJ

PWGSC Project Manager/Administrateur de Projets TPSGC
Tom Dunphy

Regional Manager, Architectural and Engineering Services, Gestionnaire régionale, Services d'architectural et de génie, TPSGC
Preetipal Paul

Drawing title/Titre du dessin
3rd FLOOR WEST
REFLECTED CEILING PLAN
NEW WORK

Project No./No. du projet	Sheet/ Feuille	Revision no./ La Révision no.
R.052411.001	A213-TI OF	

20140JUN14, 1:05pm Pagano A213W X:\1452\active\144152504\05_dwg\04F_RECORD DRAWINGS\3rd Floor West\01_pkt_sheet\A213W_A213_West.dwg