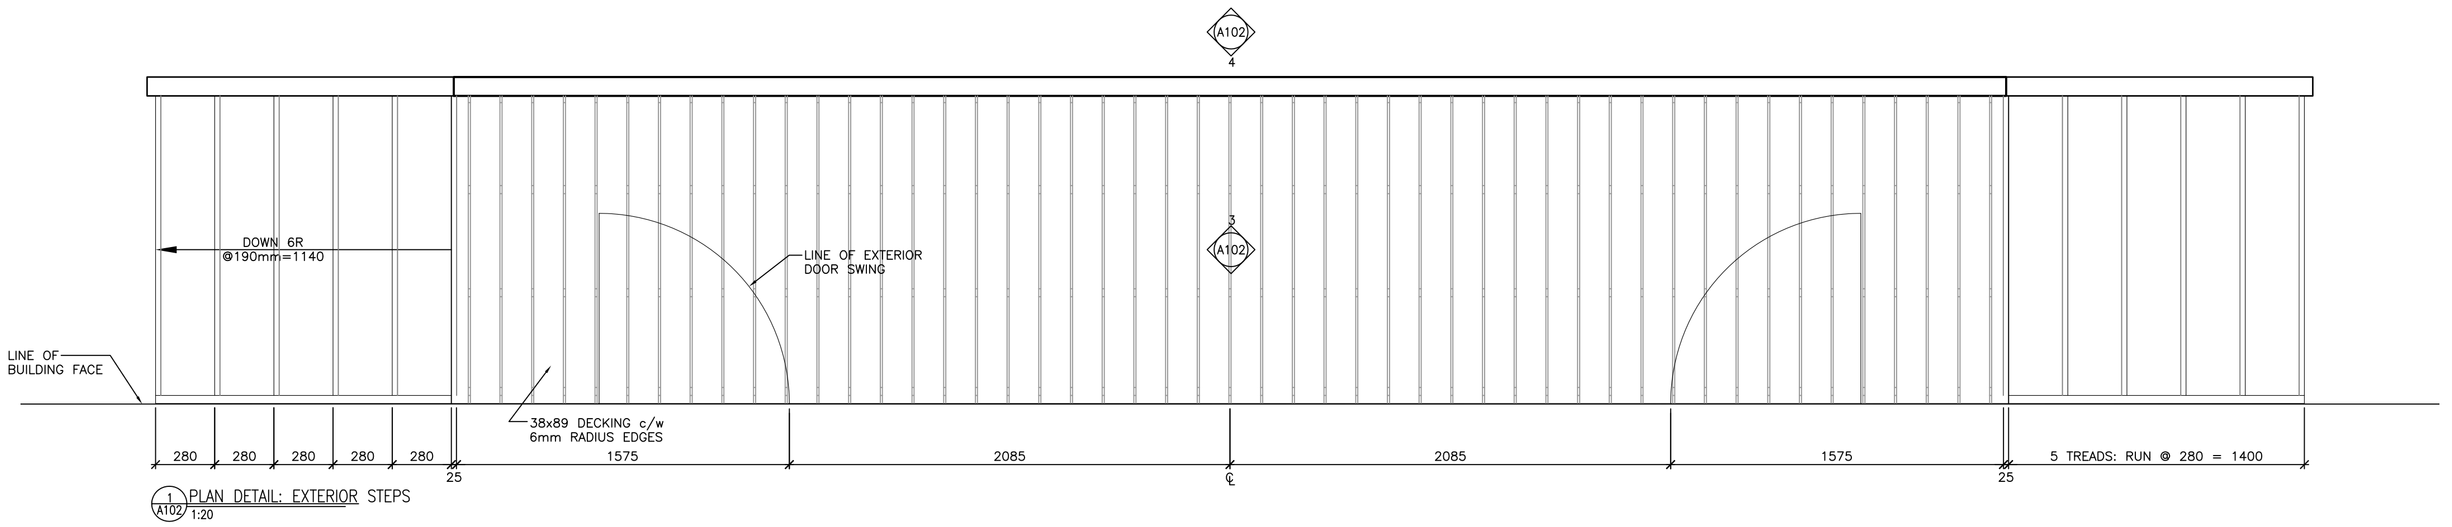

1 A102 PLAN DETAIL: EXTERIOR STEPS 1:20

NOTES:

1. ALL WOOD LUMBER TO BE PRESSURE TREATED, TYPICAL, U.N.O.
2. ALL HANGARS/BRACKETS TO BE GALVANIZED, OR POWDER COATED TYPICAL U.N.O.
3. ALL FASTENERS/SCREWS SHALL BE GALVANIZED OR EPOXY COATED FASTENERS, TYPICAL
4. ALL PRESSURE TREATED LUMBER THAT IS CUT SHALL BE RE-TREATED w/ BRUSH APPLIED PRESSURE TREATED COATING AS PER MANUFACTURERS DIRECTIONS
5. ALL FOUNDATION BEARING POINTS SHALL BE CO-ORRDINATED w/ STRUCTURAL DRAWINGS AND ANCHORED AS REQUIRED, TYPICAL
6. ALL DECKING AND RAILINGS SHALL BE SANDED FOUR SIDES, TYPICAL
7. ALL FRAMING SHALL BE CONSTRUCTED PLUMB AND LEVEL, TYPICAL, U.N.O.

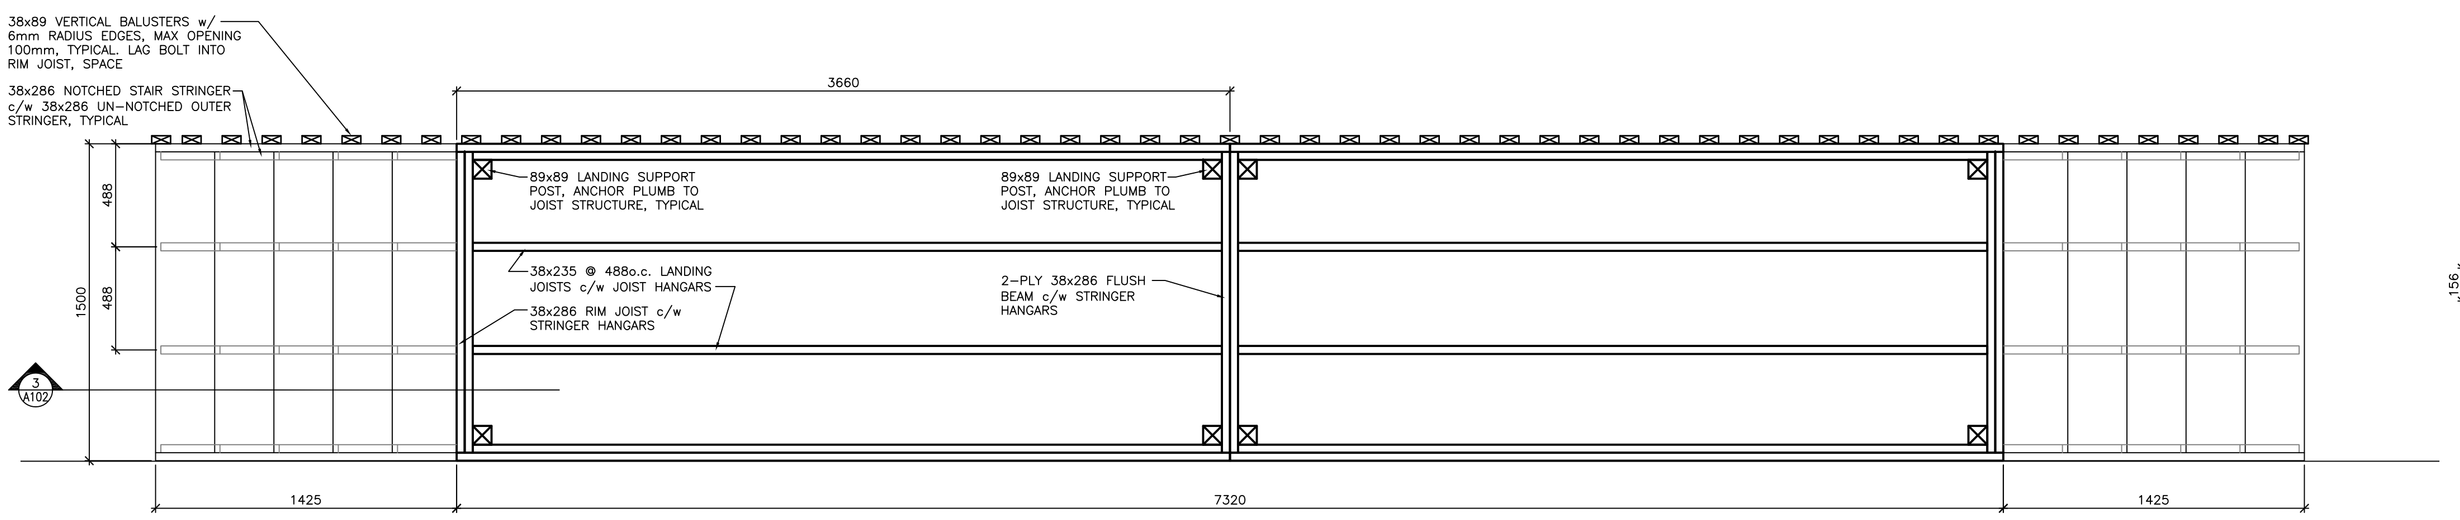

2 A102 PLAN SECTION: EXTERIOR STEPS 1:20

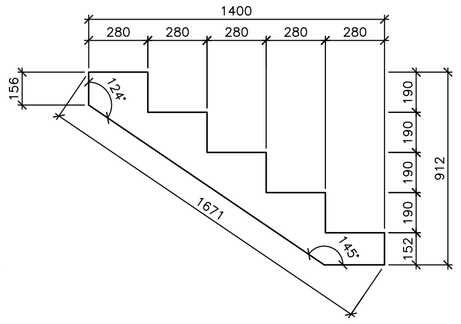

7 A102 PLAN SECTION: EXTERIOR STEPS 1:20

3 A102 SECTION: EXTERIOR STEPS 1:20

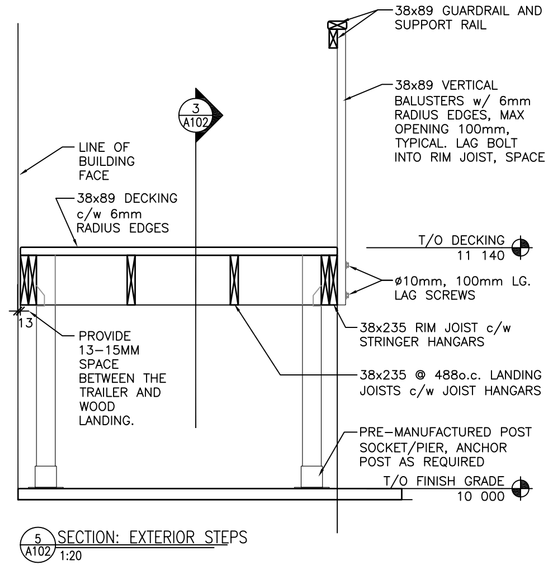

5 A102 SECTION: EXTERIOR STEPS 1:20

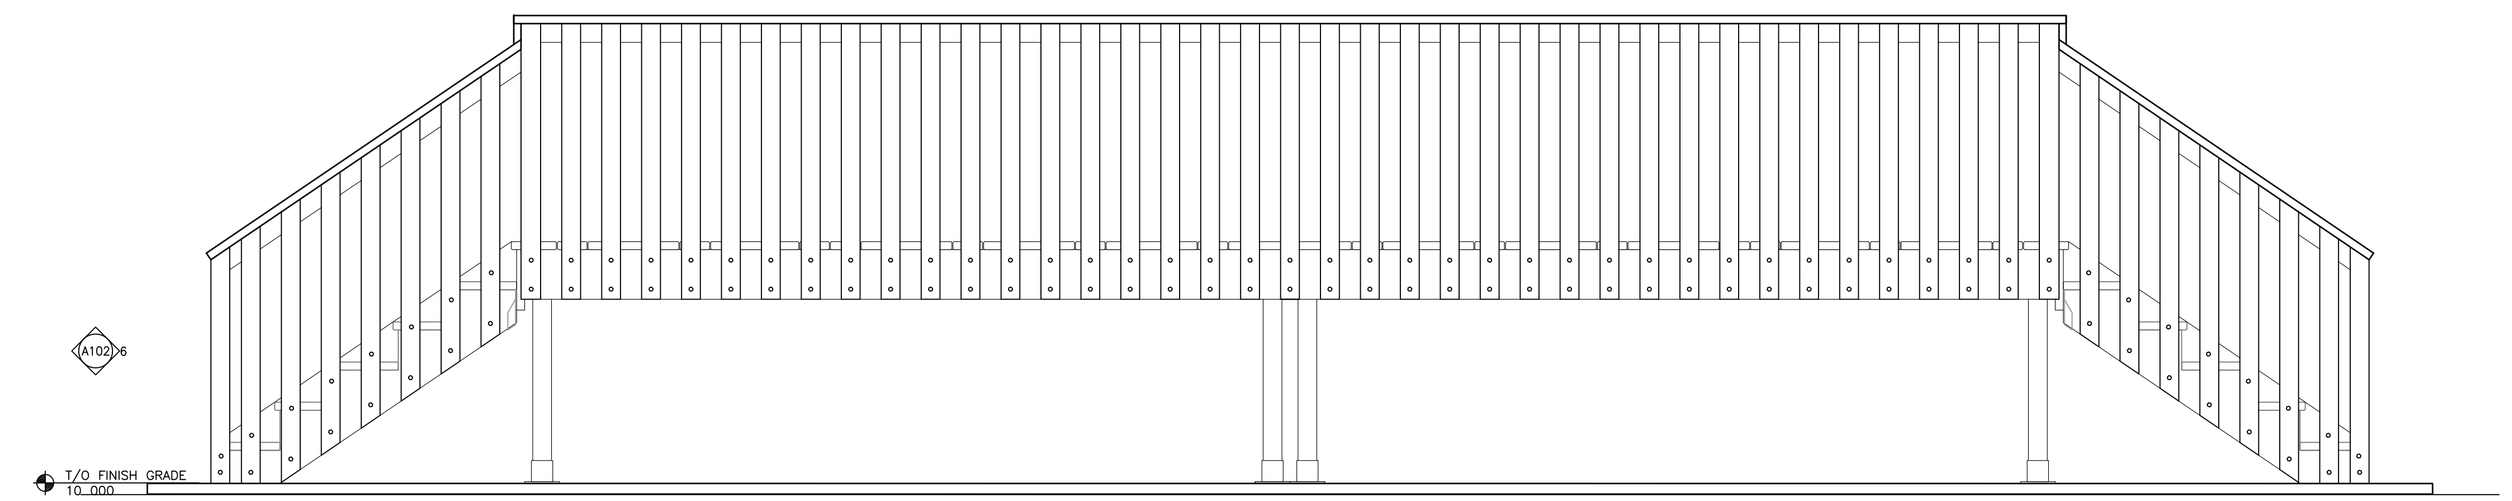

4 A102 ELEVATION: EXTERIOR STEPS 1:20

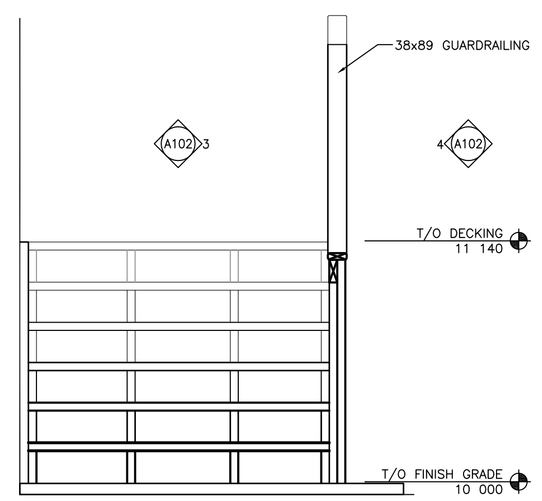

6 A102 ELEVATION: EXTERIOR STEPS 1:20

DO NOT SCALE DRAWINGS. VERIFY ALL DIMENSIONS, DATUM & ELEVATIONS PRIOR TO COMMENCEMENT OF WORK. COPYRIGHT OF RBM ARCHITECTURE INC.

1. 2012/05/09 TENDER SUBMISSION

SEALS:

CLIENT:

Government of Canada

Canada

CONSULTANTS:

RBM architecture
2206 Speers Avenue Saskatoon, SK ph. 306.242.2636
email: office@rbmarchitecture.ca fax. 306.242.9130
#704, 1101-101 Street North Battleford, SK ph. 306.441.4208

PROJECT:

POLICE TRANSPORTABLE HOLDING CELLS

DRAWING:

SITE DETAILS: TYPICAL WOOD STEP

PROJECT No:	510A-10
DATE:	2012/05/09
DRAWN BY:	CG
SCALE:	AS NOTED

SHEET No: PLOT No: 1

A102