MICROFILM REPRODUCTION — DO NOT SCALE DIRECTLY
REPRODUCTION MICROPHOTOGRAPHIQUE — NE PAS RELEVER DIRECTEMENT LES DIMENSIONS

REPORT ANY ERRORS OR OMISSIONS TO DRAFTING OFFICE
SIGNALER LES ERREURS OU LES OMISSIONS AU BUREAU DE DESSIN

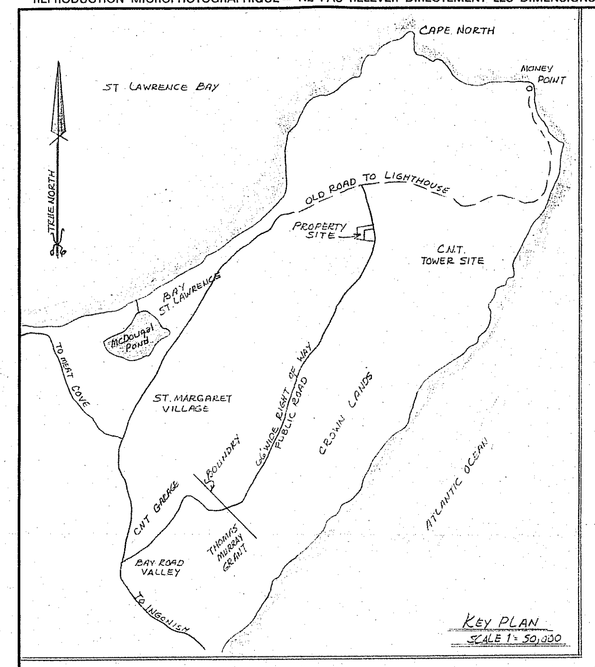

KEY PLAN
SCALE 1: 50,000

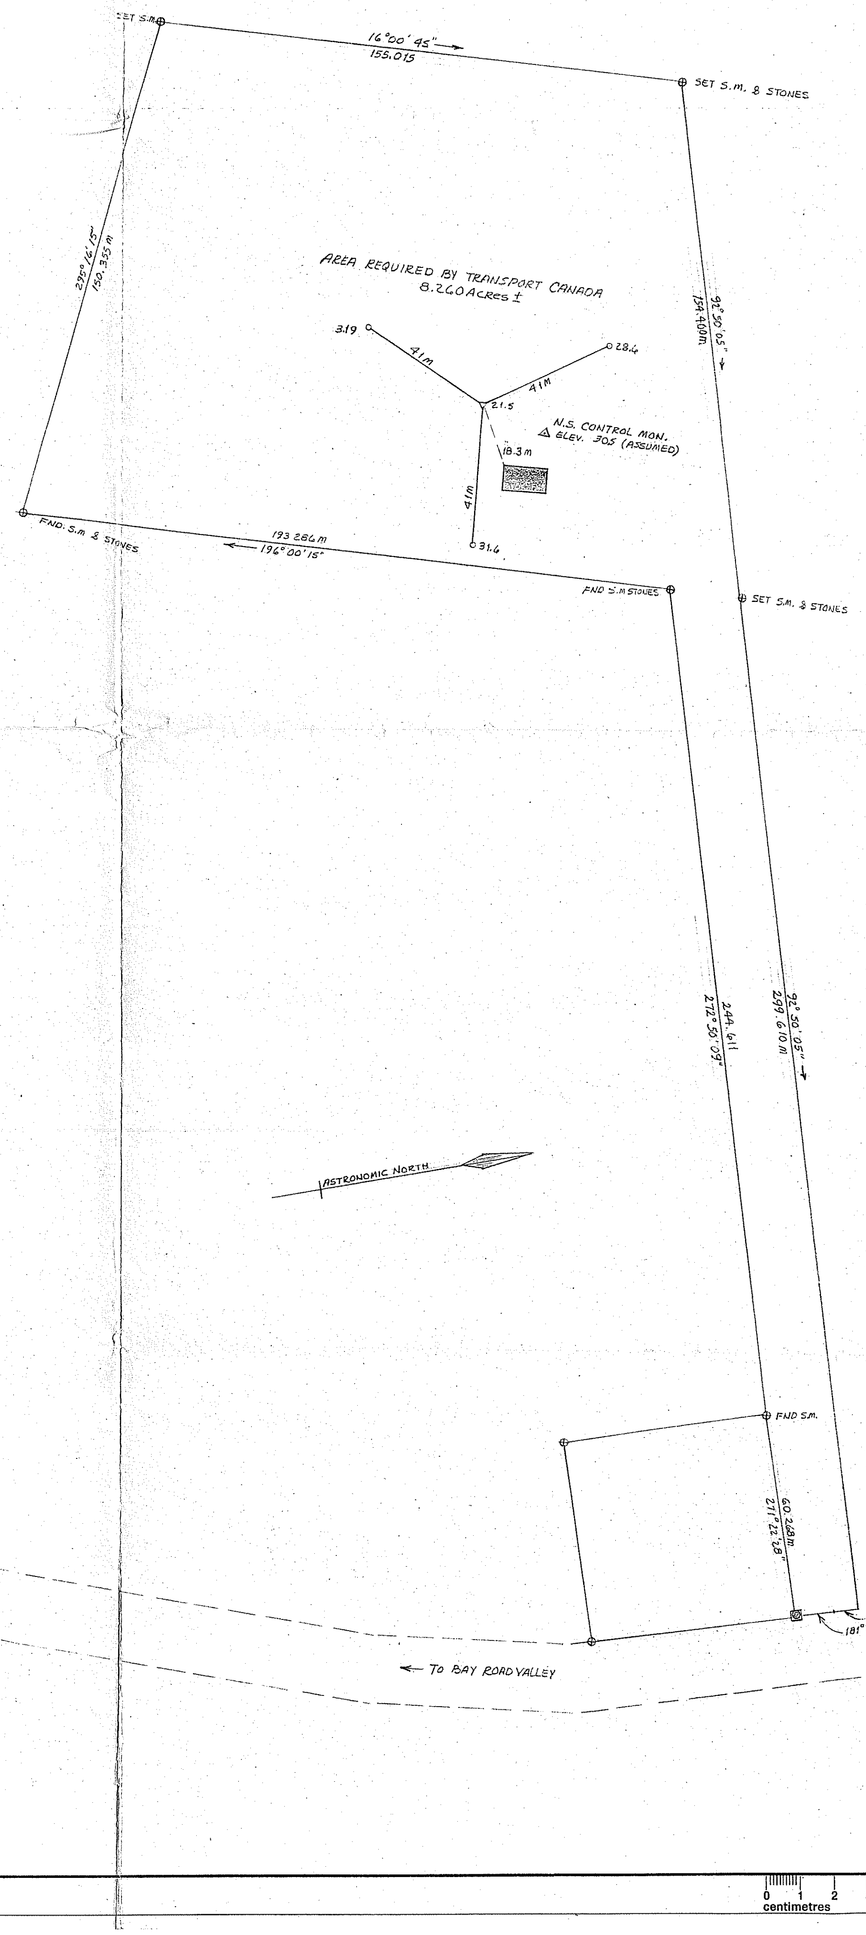

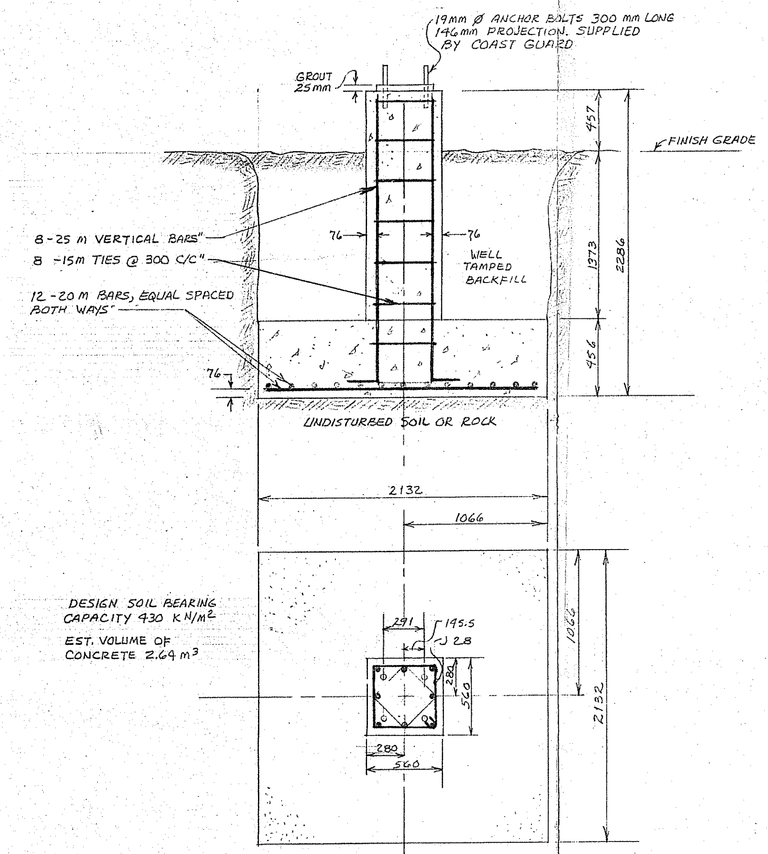

BASE PLATE
SCALE 1:25

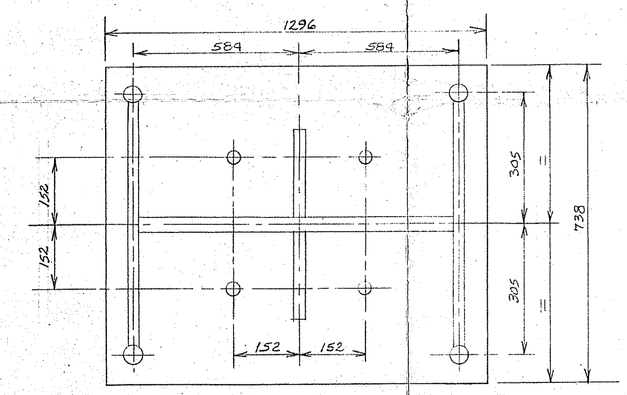

SECTION "A"A"

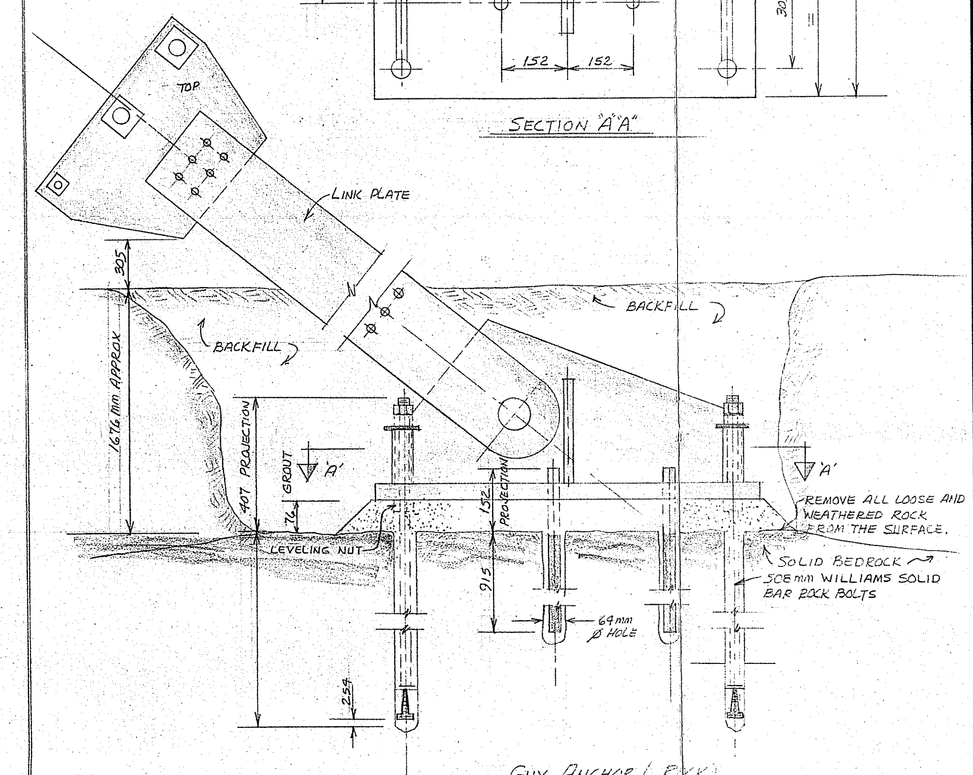

GUY ANCHOR (ROCK)
N.T.S

NOTE
ALL METAL ITEMS INCLUDING ROCK ANCHORS ARE SUPPLIED BY THIS DEPARTMENT. THE CONTRACTOR SHALL BE RESPONSIBLE FOR EXCAVATION, BACKFILLING AND ANCHORING TO ROCK.

Transport Canada / Transports Canada
Coast Guard / Garde côtière

NOTES

GENERAL NOTES

1. CONCRETE TO HAVE MIN. COMP. STRENGTH OF 25 MPa AT 28 DAYS.
2. ALL MATERIAL EXCEPT ANCHOR BOLTS TO BE SUPPLIED BY FOUNDATION CONTRACTOR
3. REINFORCED CONCRETE CONSTRUCTION AND MATERIALS SHALL BE IN ACCORDANCE WITH CSA A23.1 -1973

no	date	revision	drawn	approved
no	date	révision	dessiné	approuvé

CANADIAN COAST GUARD
MARITIMES REGION
DARTMOUTH N.S.

drawing title
CANADIAN COAST GUARD
BASE PIER DESSIN
CAPE NORTH NOVA SCOTIA

titre du dessin

designed / conçu	drawn / dessiné: DMH
checked / vérifié	approved / approuvé
scale / échelle: AS NOTED	sheet / feuille: 1 OF 1
date / date: MAY 1979	drawing no / no du dessin: D — 20-247

PROJECT AN-79-25

0 1 2 3 4 5 6 7 8 9 10 11 12
centimetres
centimètres