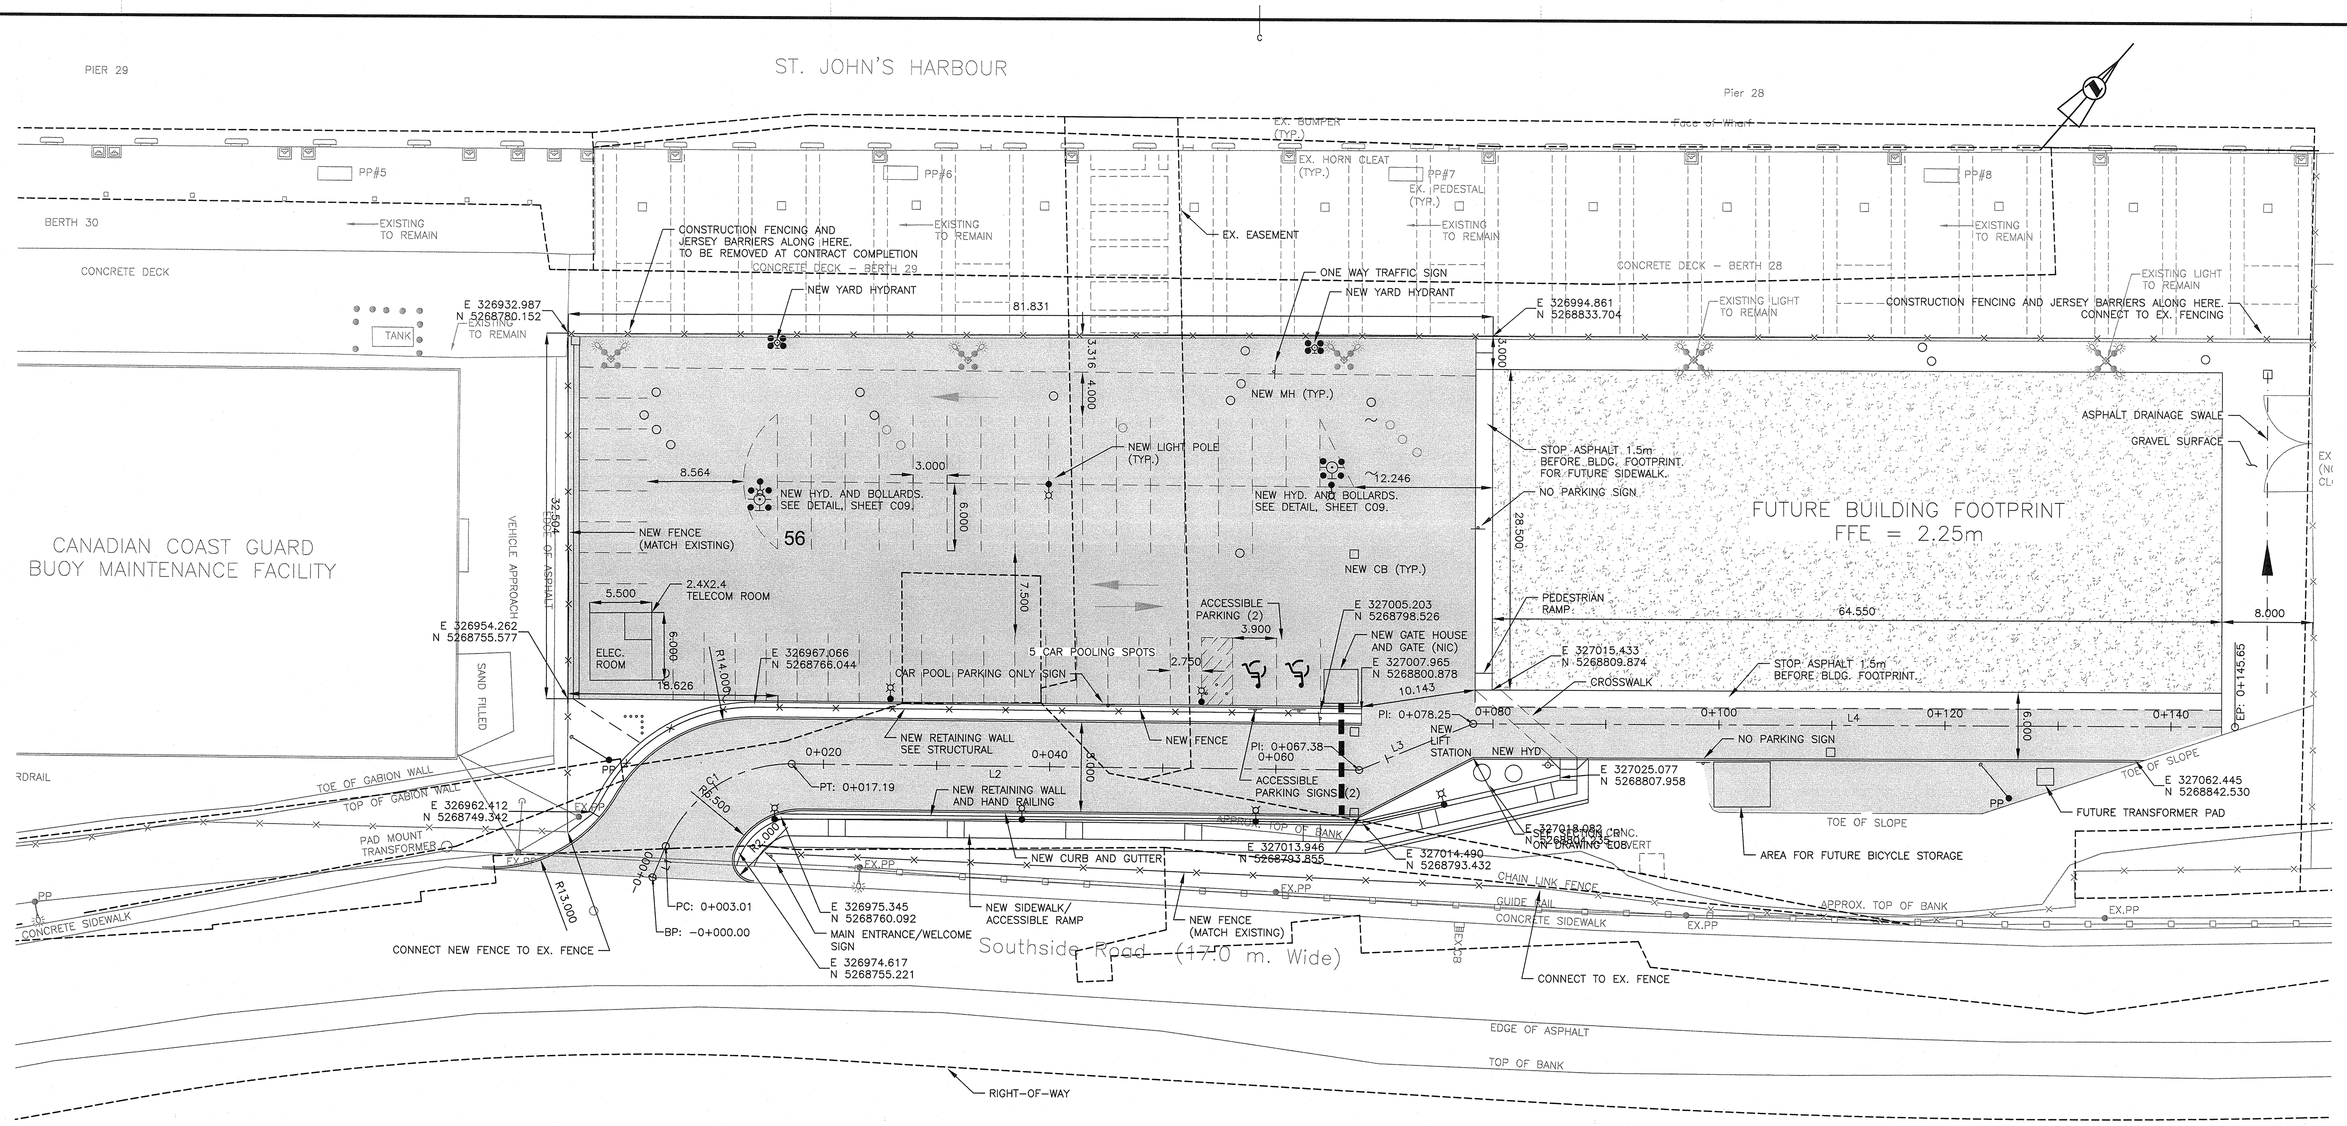

Line Table: Alignments

Line #	Length (m)	Direction	Start Point	End Point
L1	3.005	N18° 07' 55.63"W	N 5268748.524 E 326970.330	N 5268751.380 E 326969.39
L2	50.191	N49° 34' 43.18"E	N 5268764.250 E 326973.018	N 5268796.794 E 327011.23
L3	10.875	N26° 44' 41.22"E	N 5268796.794 E 327011.228	N 5268806.506 E 327016.12
L4	67.402	N49° 11' 54.13"E	N 5268806.506 E 327016.122	N 5268850.549 E 327067.14

Curve Table: Alignments

Curve #	Radius (m)	Length (m)	Chord Direction	Δ	Start Point	Point of Intersection	End Point
C1	12.000	14.181	N15° 43' 23.78"E	67.711	N 326969.394 E 5268751.380	STA 0+011.055 N 5268759.030 E 326966.8892	N 5268764.250 E 326973.018

SCALE/ÉCHELLE: 1:250
0m 5m 10m 15m 20m 25m

PWGSC B1 (2004)

0 10 20mm 40 60 80 100 120 140 160 180 200mm

Public Works and Government Services Canada | Travaux Publics et Services gouvernementaux Canada

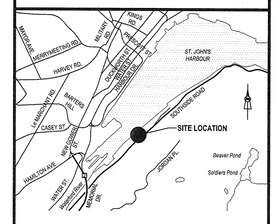

KEYPLAN: N.T.S.

SNC·LAVALIN

NOTES:

1. SEE SHEET C01 FOR GENERAL NOTES AND LEGEND.
2. ASPHALT PAINT SHOWN FOR GRAPHICAL REPRESENTATION ONLY.

PROVINCE OF NEWFOUNDLAND
PERMIT HOLDER
CLASS "A"
This Permit Allows
SNC-LAVALIN Inc.
To practice Professional Engineering in Newfoundland and Labrador.
Permit No. as issued by PEGNL N0458
which is valid for the year 2015.

PROFESSIONAL ENGINEERS PEGNL Newfoundland and Labrador
NORMAND D. J. LANDRY
SIGNATURE
31 March 2014
DATE
NEWFOUNDLAND & LABRADOR

C02	ISSUED FOR TENDER	24 Feb 2015
revisions		date

project / projet

CANADIAN COAST GUARD
SOUTHSIDE BASE
SITE DEVELOPMENT
AND SERVICES
ST. JOHN'S, NL

drawing / dessin

LAYOUT, PAVEMENT MARKINGS AND SIGNAGE

designed AB / conçu
date
drawn AB / dessiné
date
approved TV / approuvé
date
Tender / Soumission
PWGSC Project Manager / Administrateur de projets TPSGC
Victoria Warton 2015-02-25

project number / no. du projet
R.053663.006

drawing no. / no. du dessin
C04

E-DRM/GDD-E: # Ver. 1

512652-0001-D-CI-DWG-0005-01