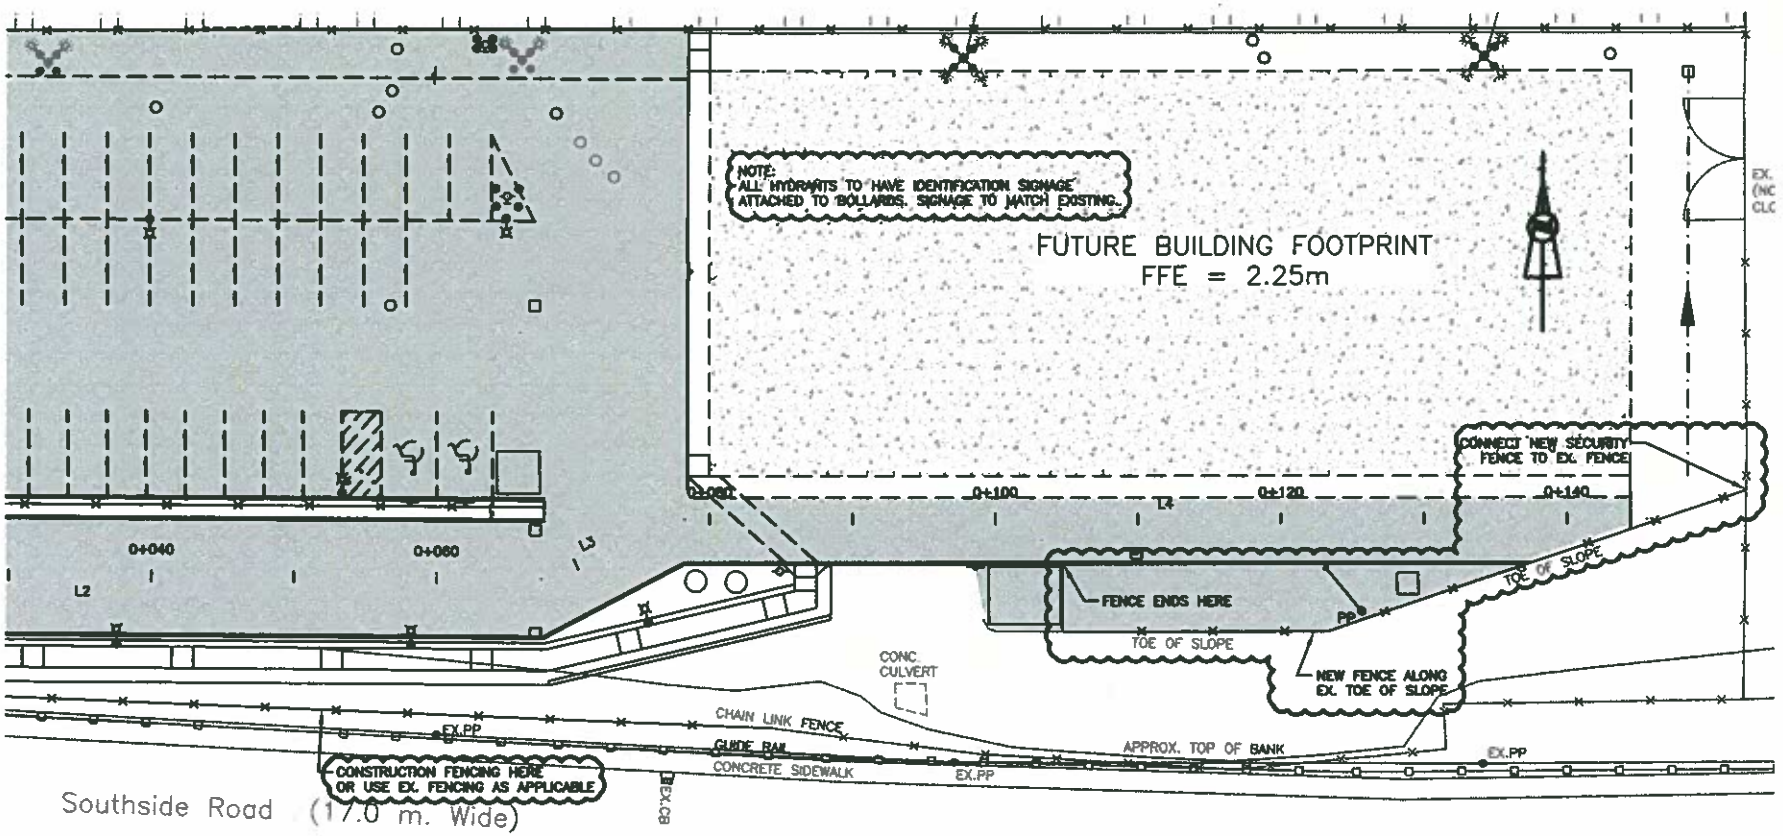

SCALE: 1:500

0m 10 20 30 40m 50m

REFERENCE DWG C04

Public Works and Government Services Canada / Travaux publics et Services gouvernementaux Canada

Tender / Soumission

PWGSC Project Manager / Administrateur de projets TPSGC

project / projet

CANADIAN COAST GUARD SOUTHSIDE BASE SITE DEVELOPMENT AND SERVICES ST. JOHN'S, NL

Drawing title / Titre du dessin

REVISED FENCING AND HYDRANT NOTE

project number / no. du projet: R.053663.006

designed / conçu	AB	2015/03/12
drawn / dessiné	AB	2015/03/12
approved / approuvé	NL	2015/03/12

drawing no. / no. du dessin: CSK-08