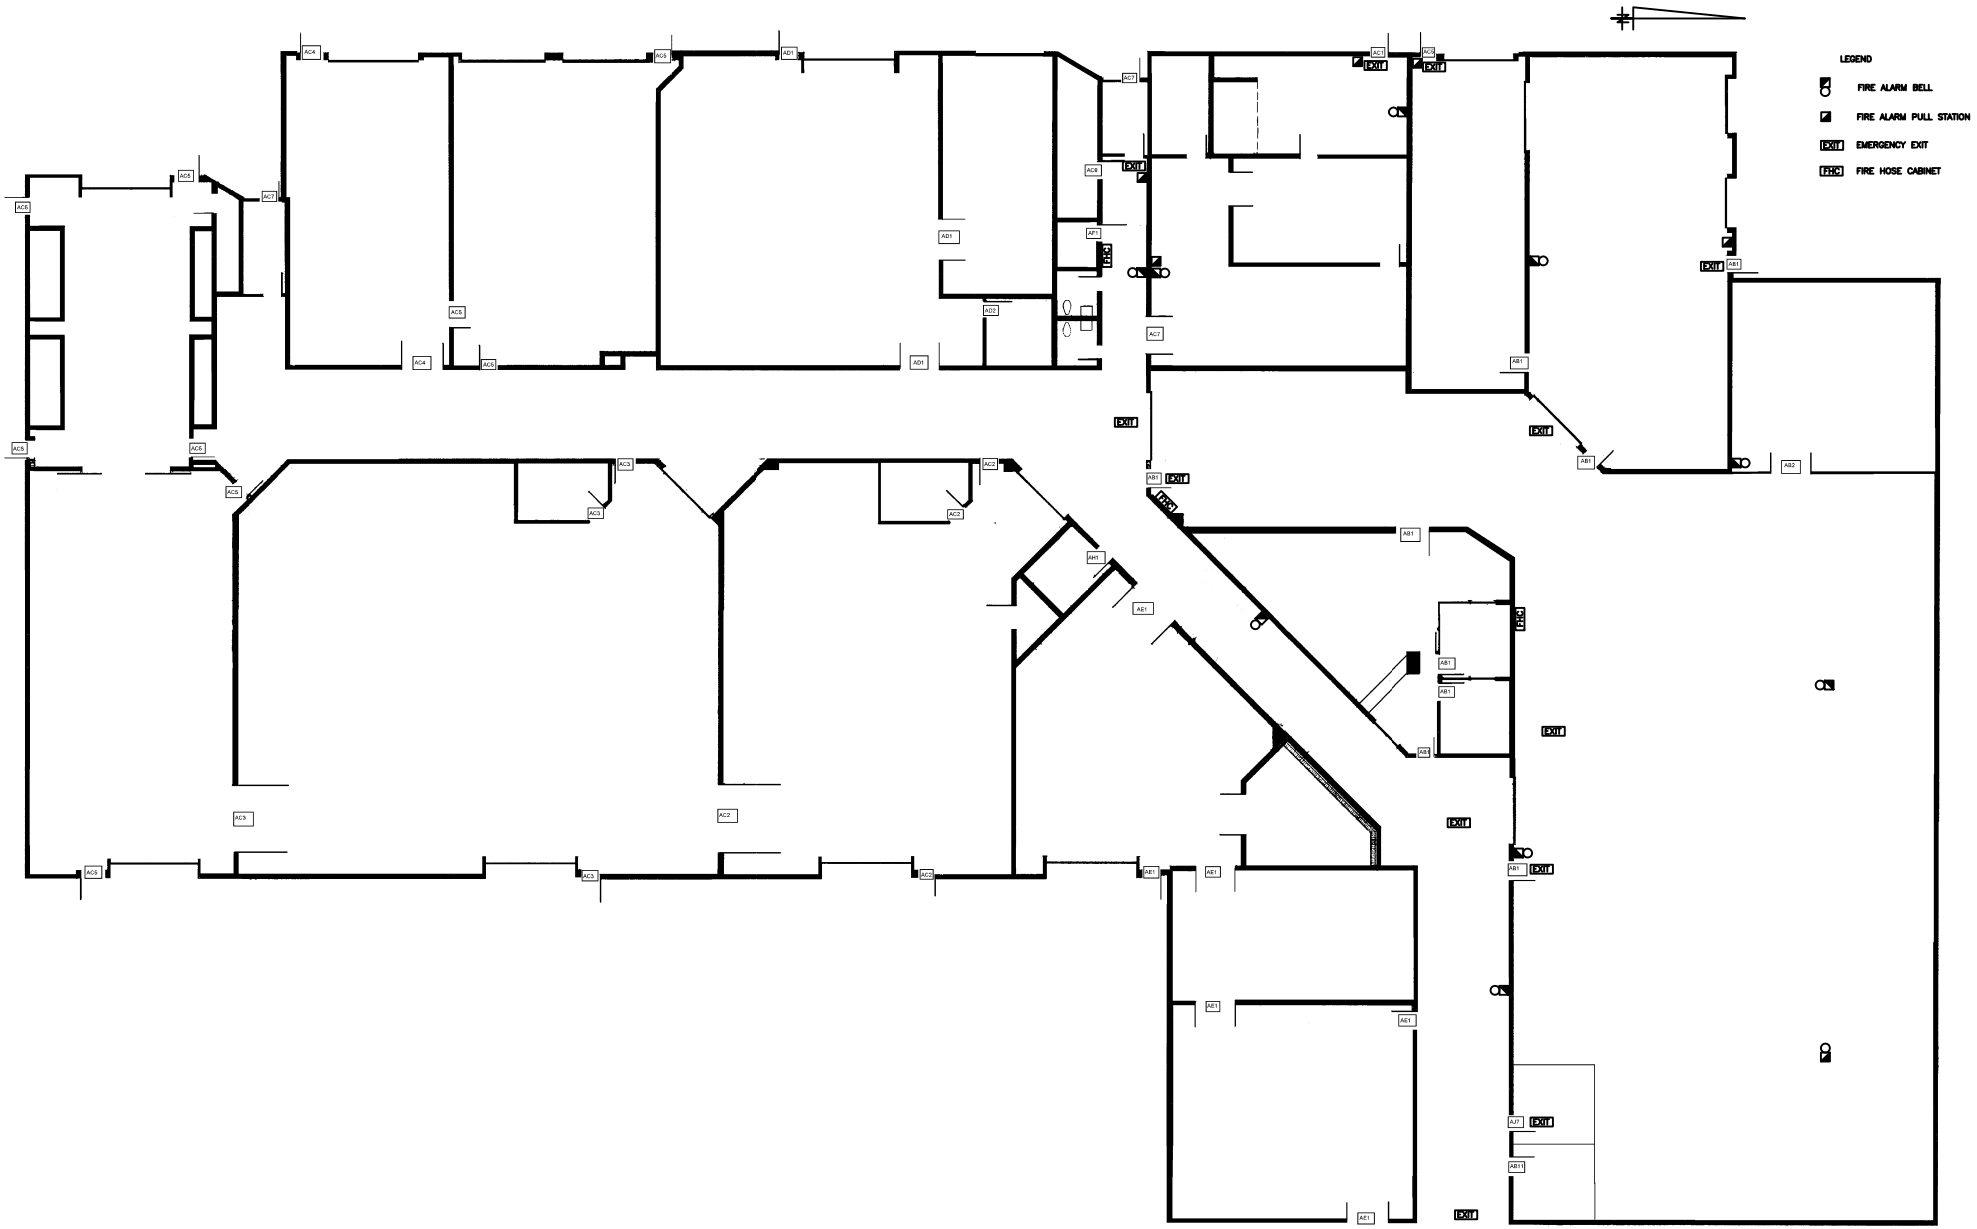
LEGEND
FIRE ALARM BELL
FIRE ALARM PULL STATION
EXIT EMERGENCY EXIT
FHC FIRE HOSE CABINET