LEGEND:

EXISTING LIGHT POLE C/W 2 NEW LIGHTING FIXTURES

NEW ELECTRICAL PEDESTAL

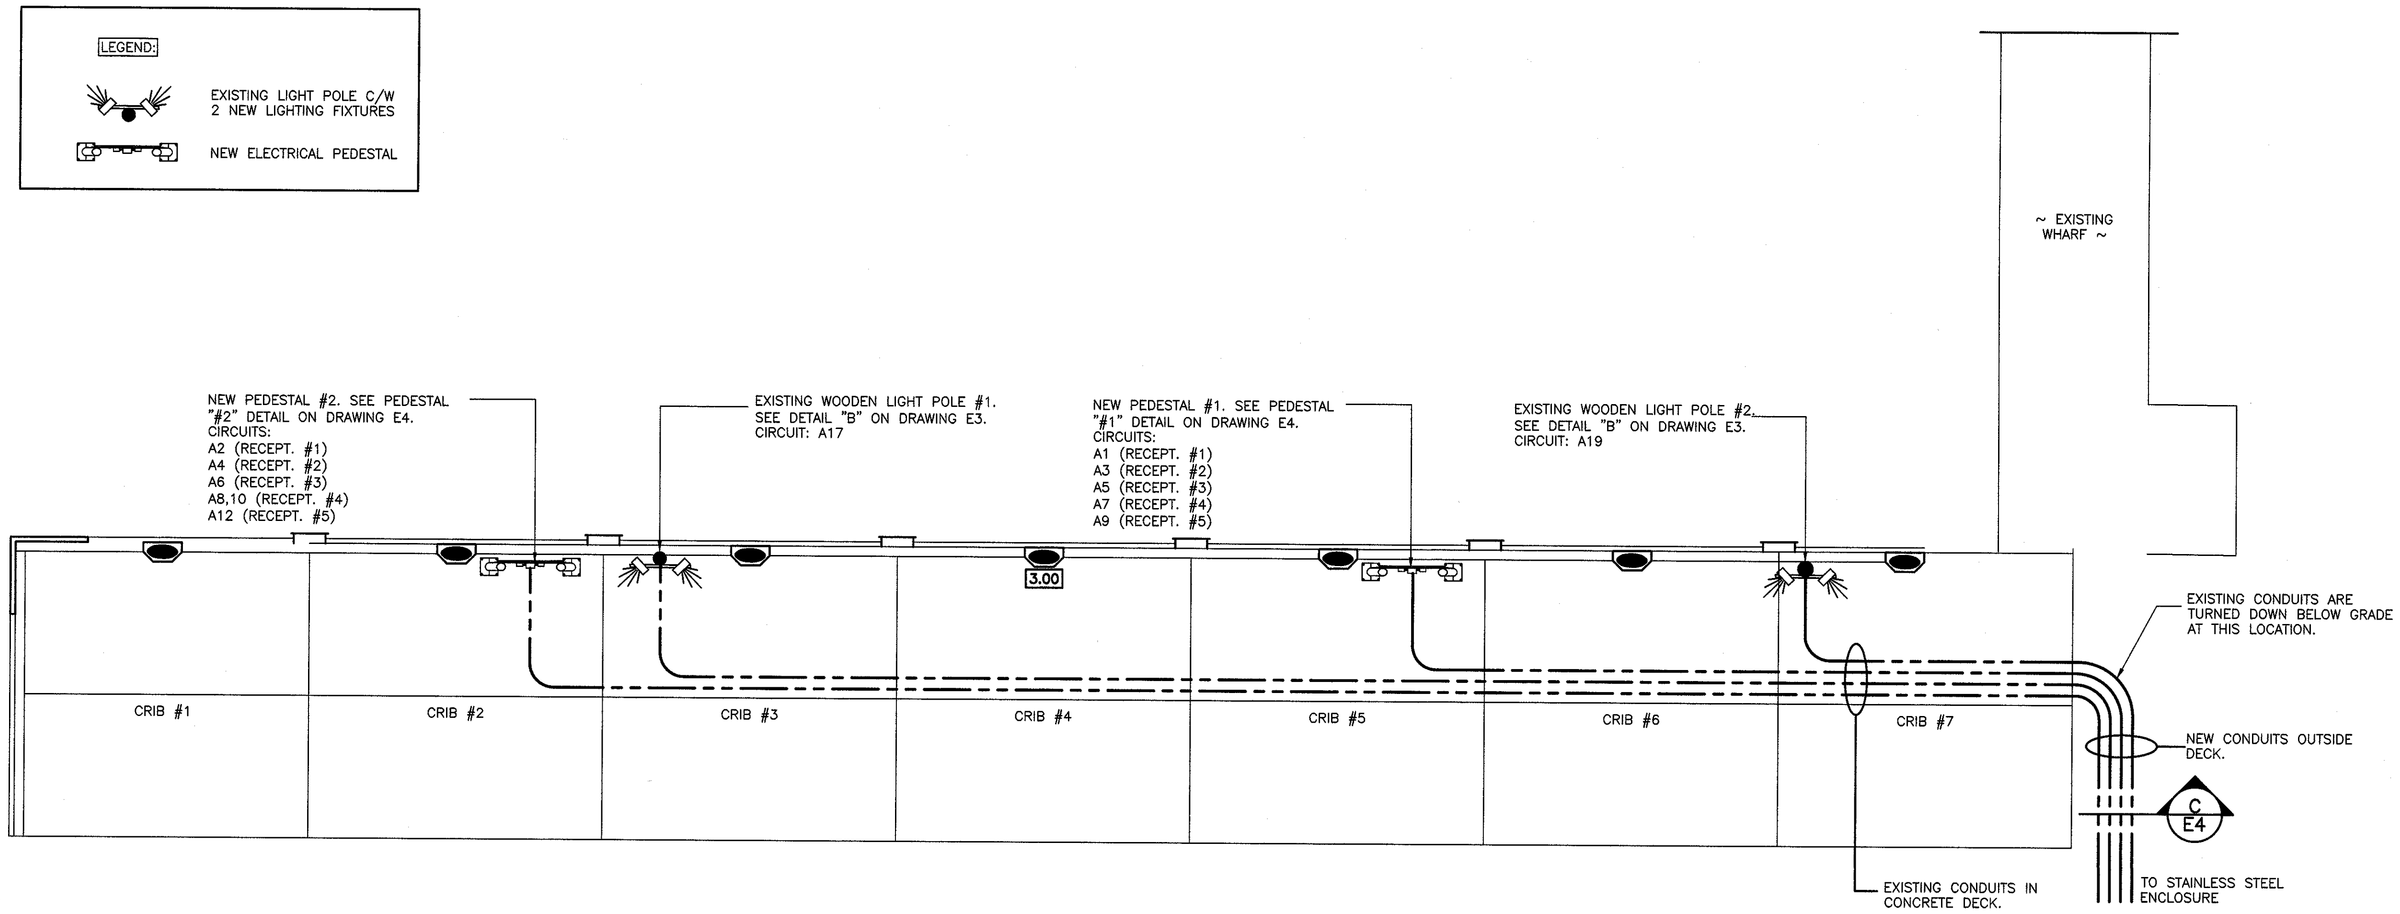

NEW WHARF LAYOUT

SCALE : 1:75

0m 1m 2m 3m 4m 5m 6m 7m 8m 9m 10m

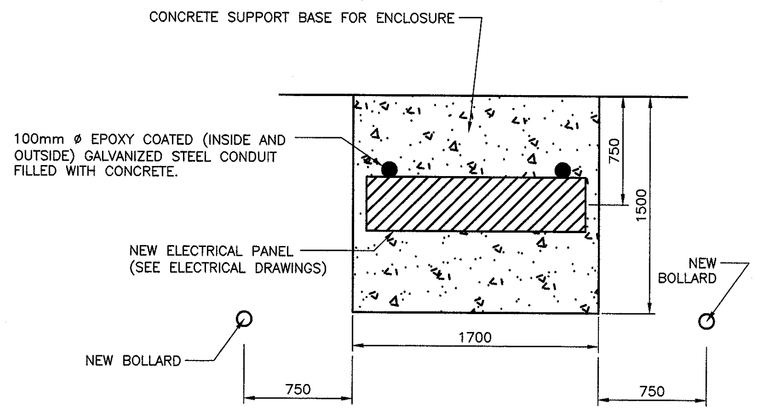

PLAN

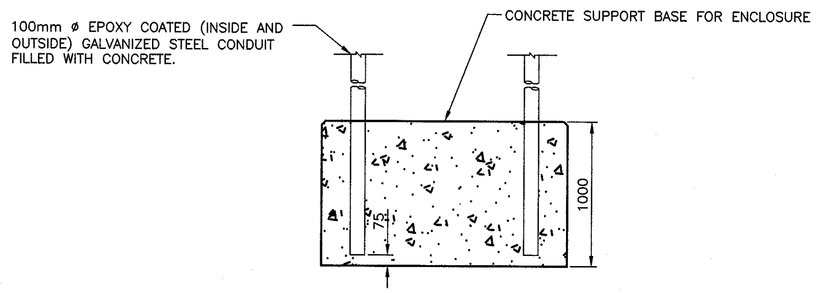

ELEVATION

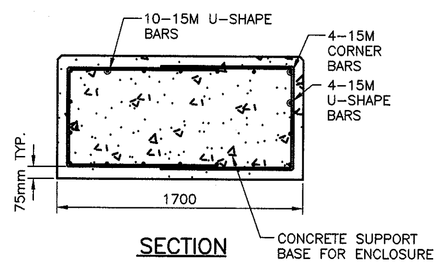

SECTION

NOTE:

1. DETAIL SHOWN FOR ILLUSTRATION PURPOSES ONLY, SINCE SITE CONDITIONS MAY VARY. COORDINATE WITH DEPARTMENTAL REPRESENTATIVE WHILE IN THE FIELD.

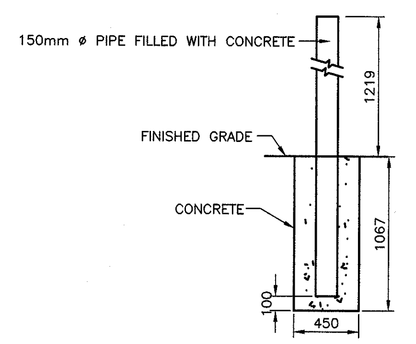

BOLLARD DETAIL

ELECTRICAL ENCLOSURE CONCRETE SUPPORT BASE

N.T.S.

CEL PROJECT #14-1850

Plot Scale:

Fisheries and Oceans Canada / Pêches et Océans Canada

SMALL CRAFT HARBOURS

NOTES:

1. DO NOT SCALE FROM THIS DRAWING.
2. CONTRACTOR TO VERIFY ALL DIMENSIONS ON SITE BEFORE PROCEEDING WITH THIS WORK.
3. ALL WORK TO BE IN ACCORDANCE WITH THE LATEST REQUIREMENTS OF: THE NATIONAL BUILDING CODE OF CANADA, LATEST EDITION; CANADIAN ELECTRICAL CODE, CURRENT EDITION; ANY OTHER AUTHORITIES HAVING JURISDICTION.

PROVINCE OF NEWFOUNDLAND
PERMIT HOLDER
Class "A"
This Permit Allows
CROSBIE ENGINEERING LIMITED
To practice Professional Engineering in Newfoundland and Labrador
Permit No. as issued by PEG-NL 00123
which is valid for the year 2015.

REGISTERED PROFESSIONAL ENGINEER
PEGNL
KENNETH R.P. NEIL
MAR.12/15
NEWFOUNDLAND & LABRADOR

0	ISSUED FOR TENDER	12/03/15
A	ISSUED FOR REVIEW	15/07/14
revisions		date

project / projet

MARGINAL WHARF ELECTRICAL INSTALLATION

RIVERHEAD, NL

drawing / dessin

NEW MARGINAL WHARF LAYOUT AND ELECTRICAL DETAILS

designed D.H. / concu
date JUNE 2014
drawn D.R. / dessine
date JUNE 2014
approved / approuve
Tender / Soumission
DFO Project Manager
project number / no. du projet
F6142-140017
drawing no. / no. du dessin
E2