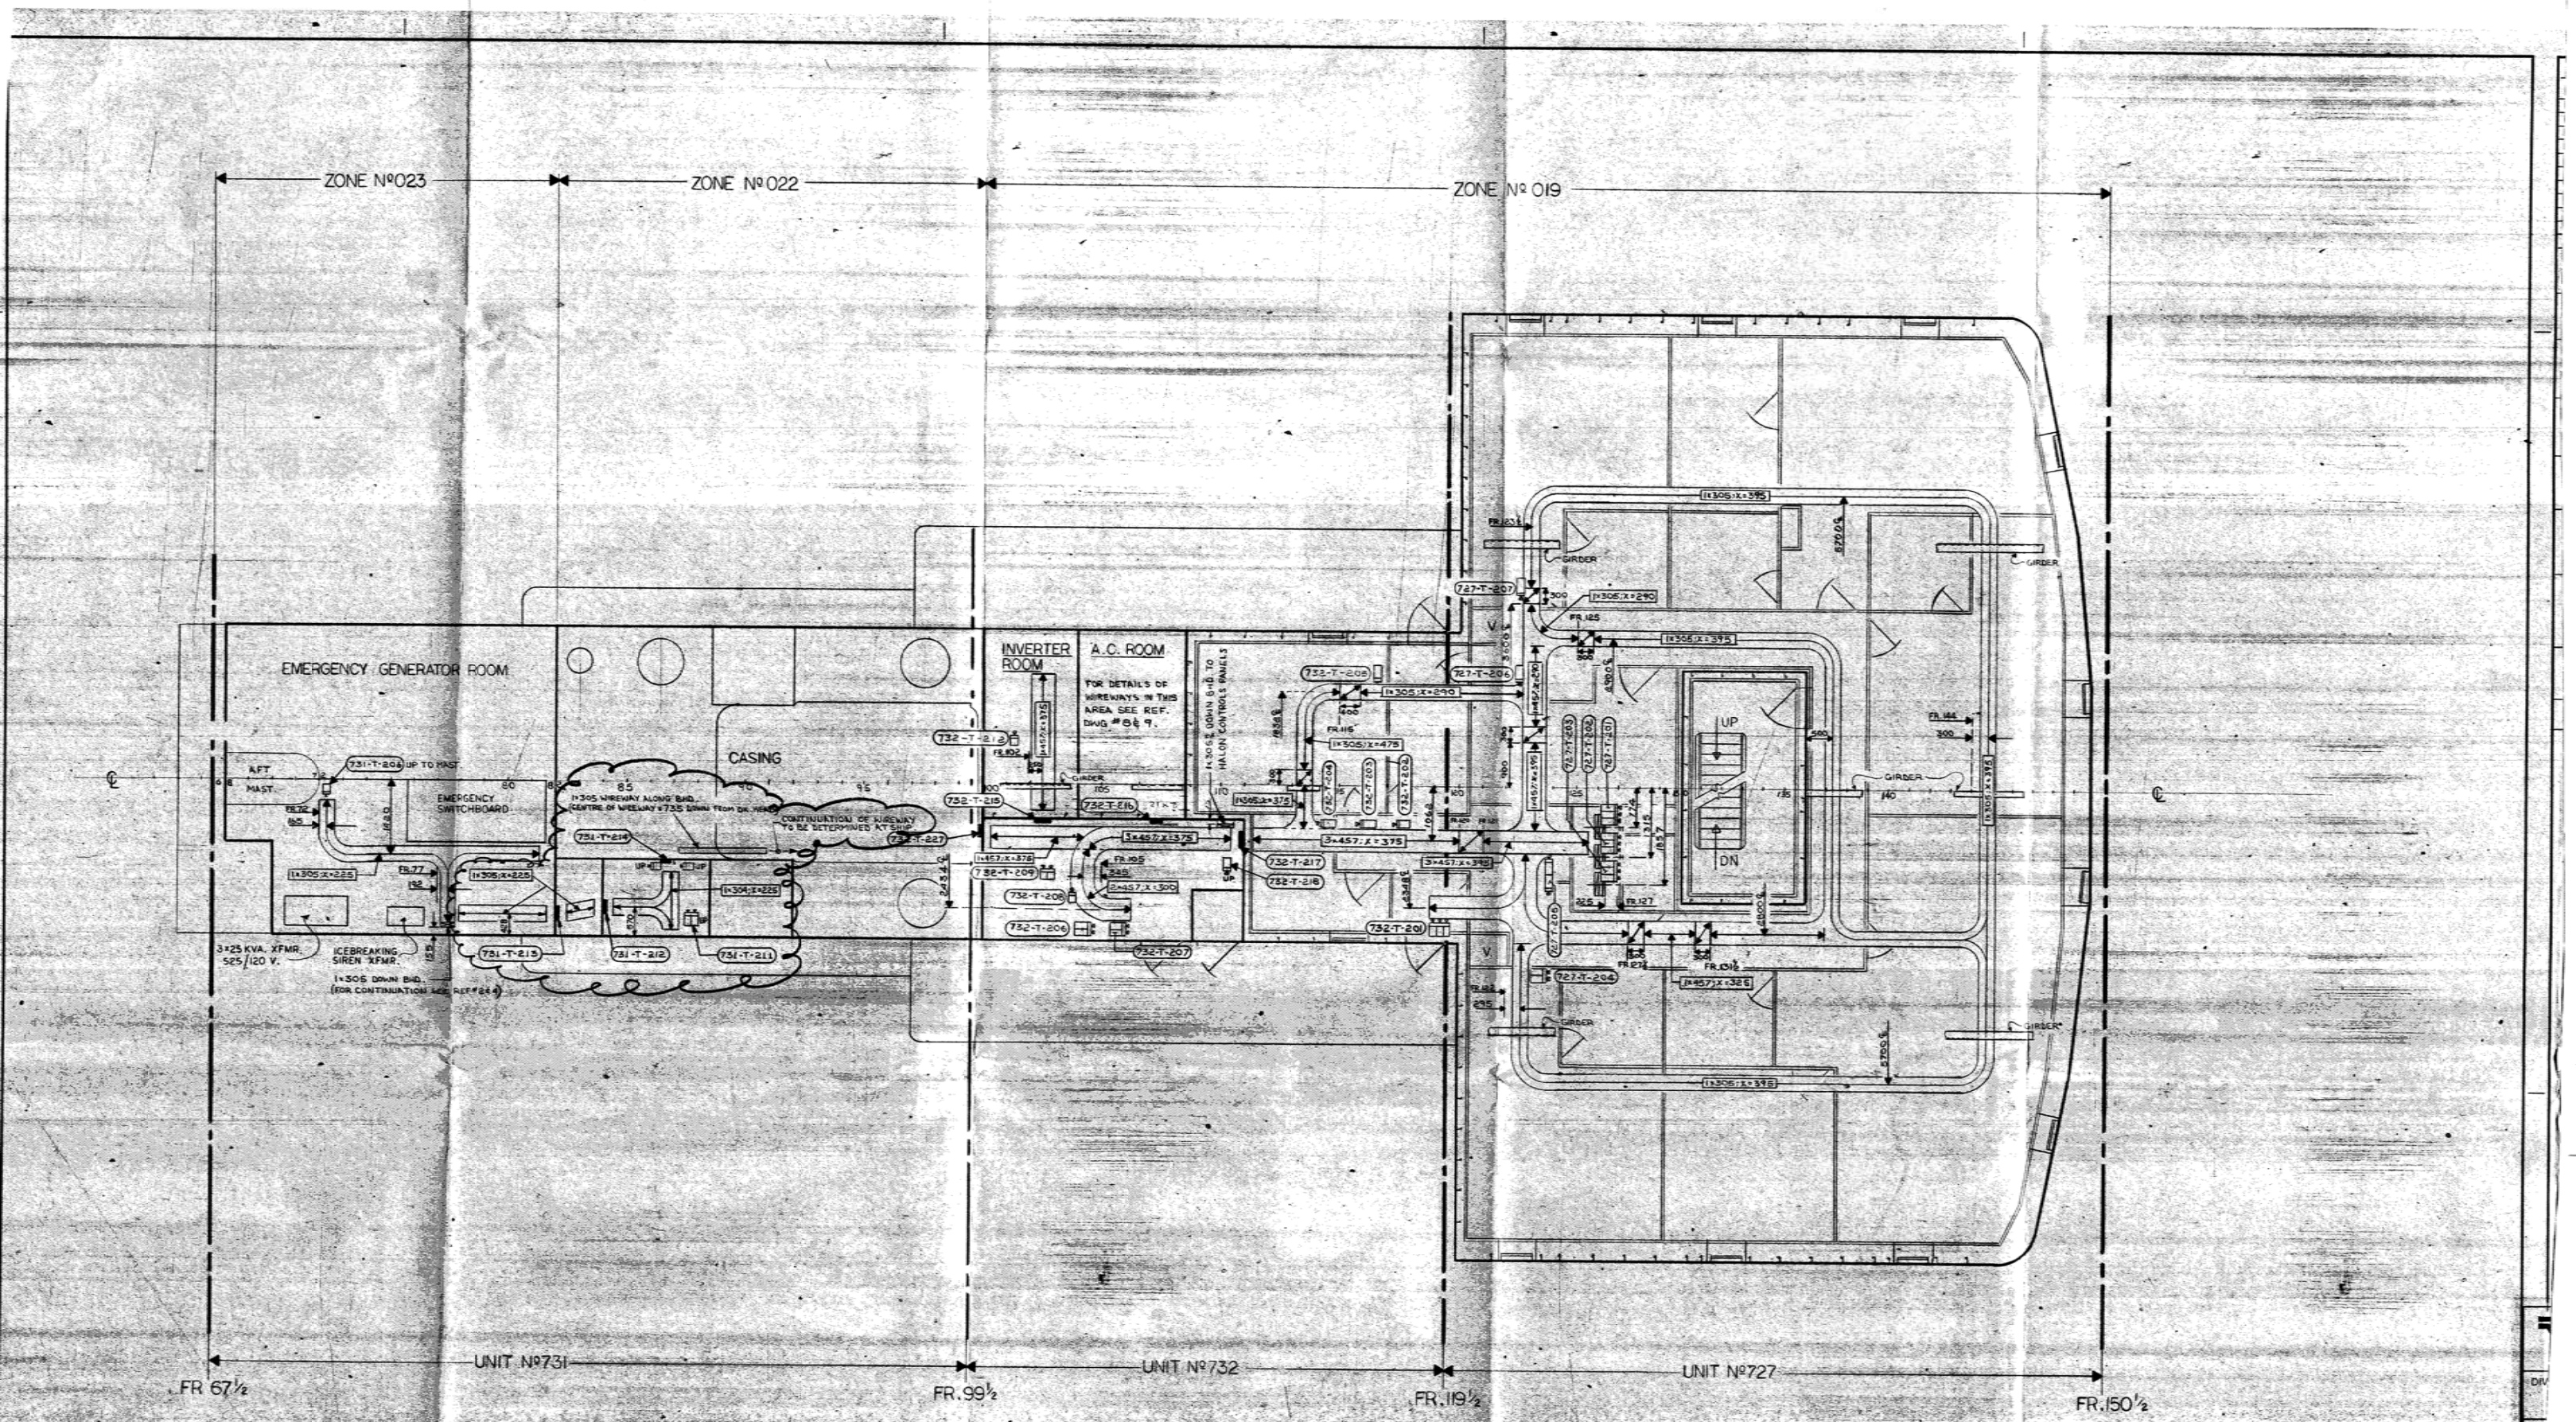

REFERENCE DRAWINGS		
REF. Nº	TITLE	DRAWING Nº
1.	WIREWAY DECK PLAN - VOID SPACE & BRIDGE DECK FR.67½ TO FR.150½	33-0882-01
2.	WIREWAY DECK PLAN - FLIGHT & BOAT DECK CENTRE FR.67½ TO FR.150½	33-0882-04

AS FITTED

CCGS HENRY LARSEN
CHIEF ENGINEER'S COPY