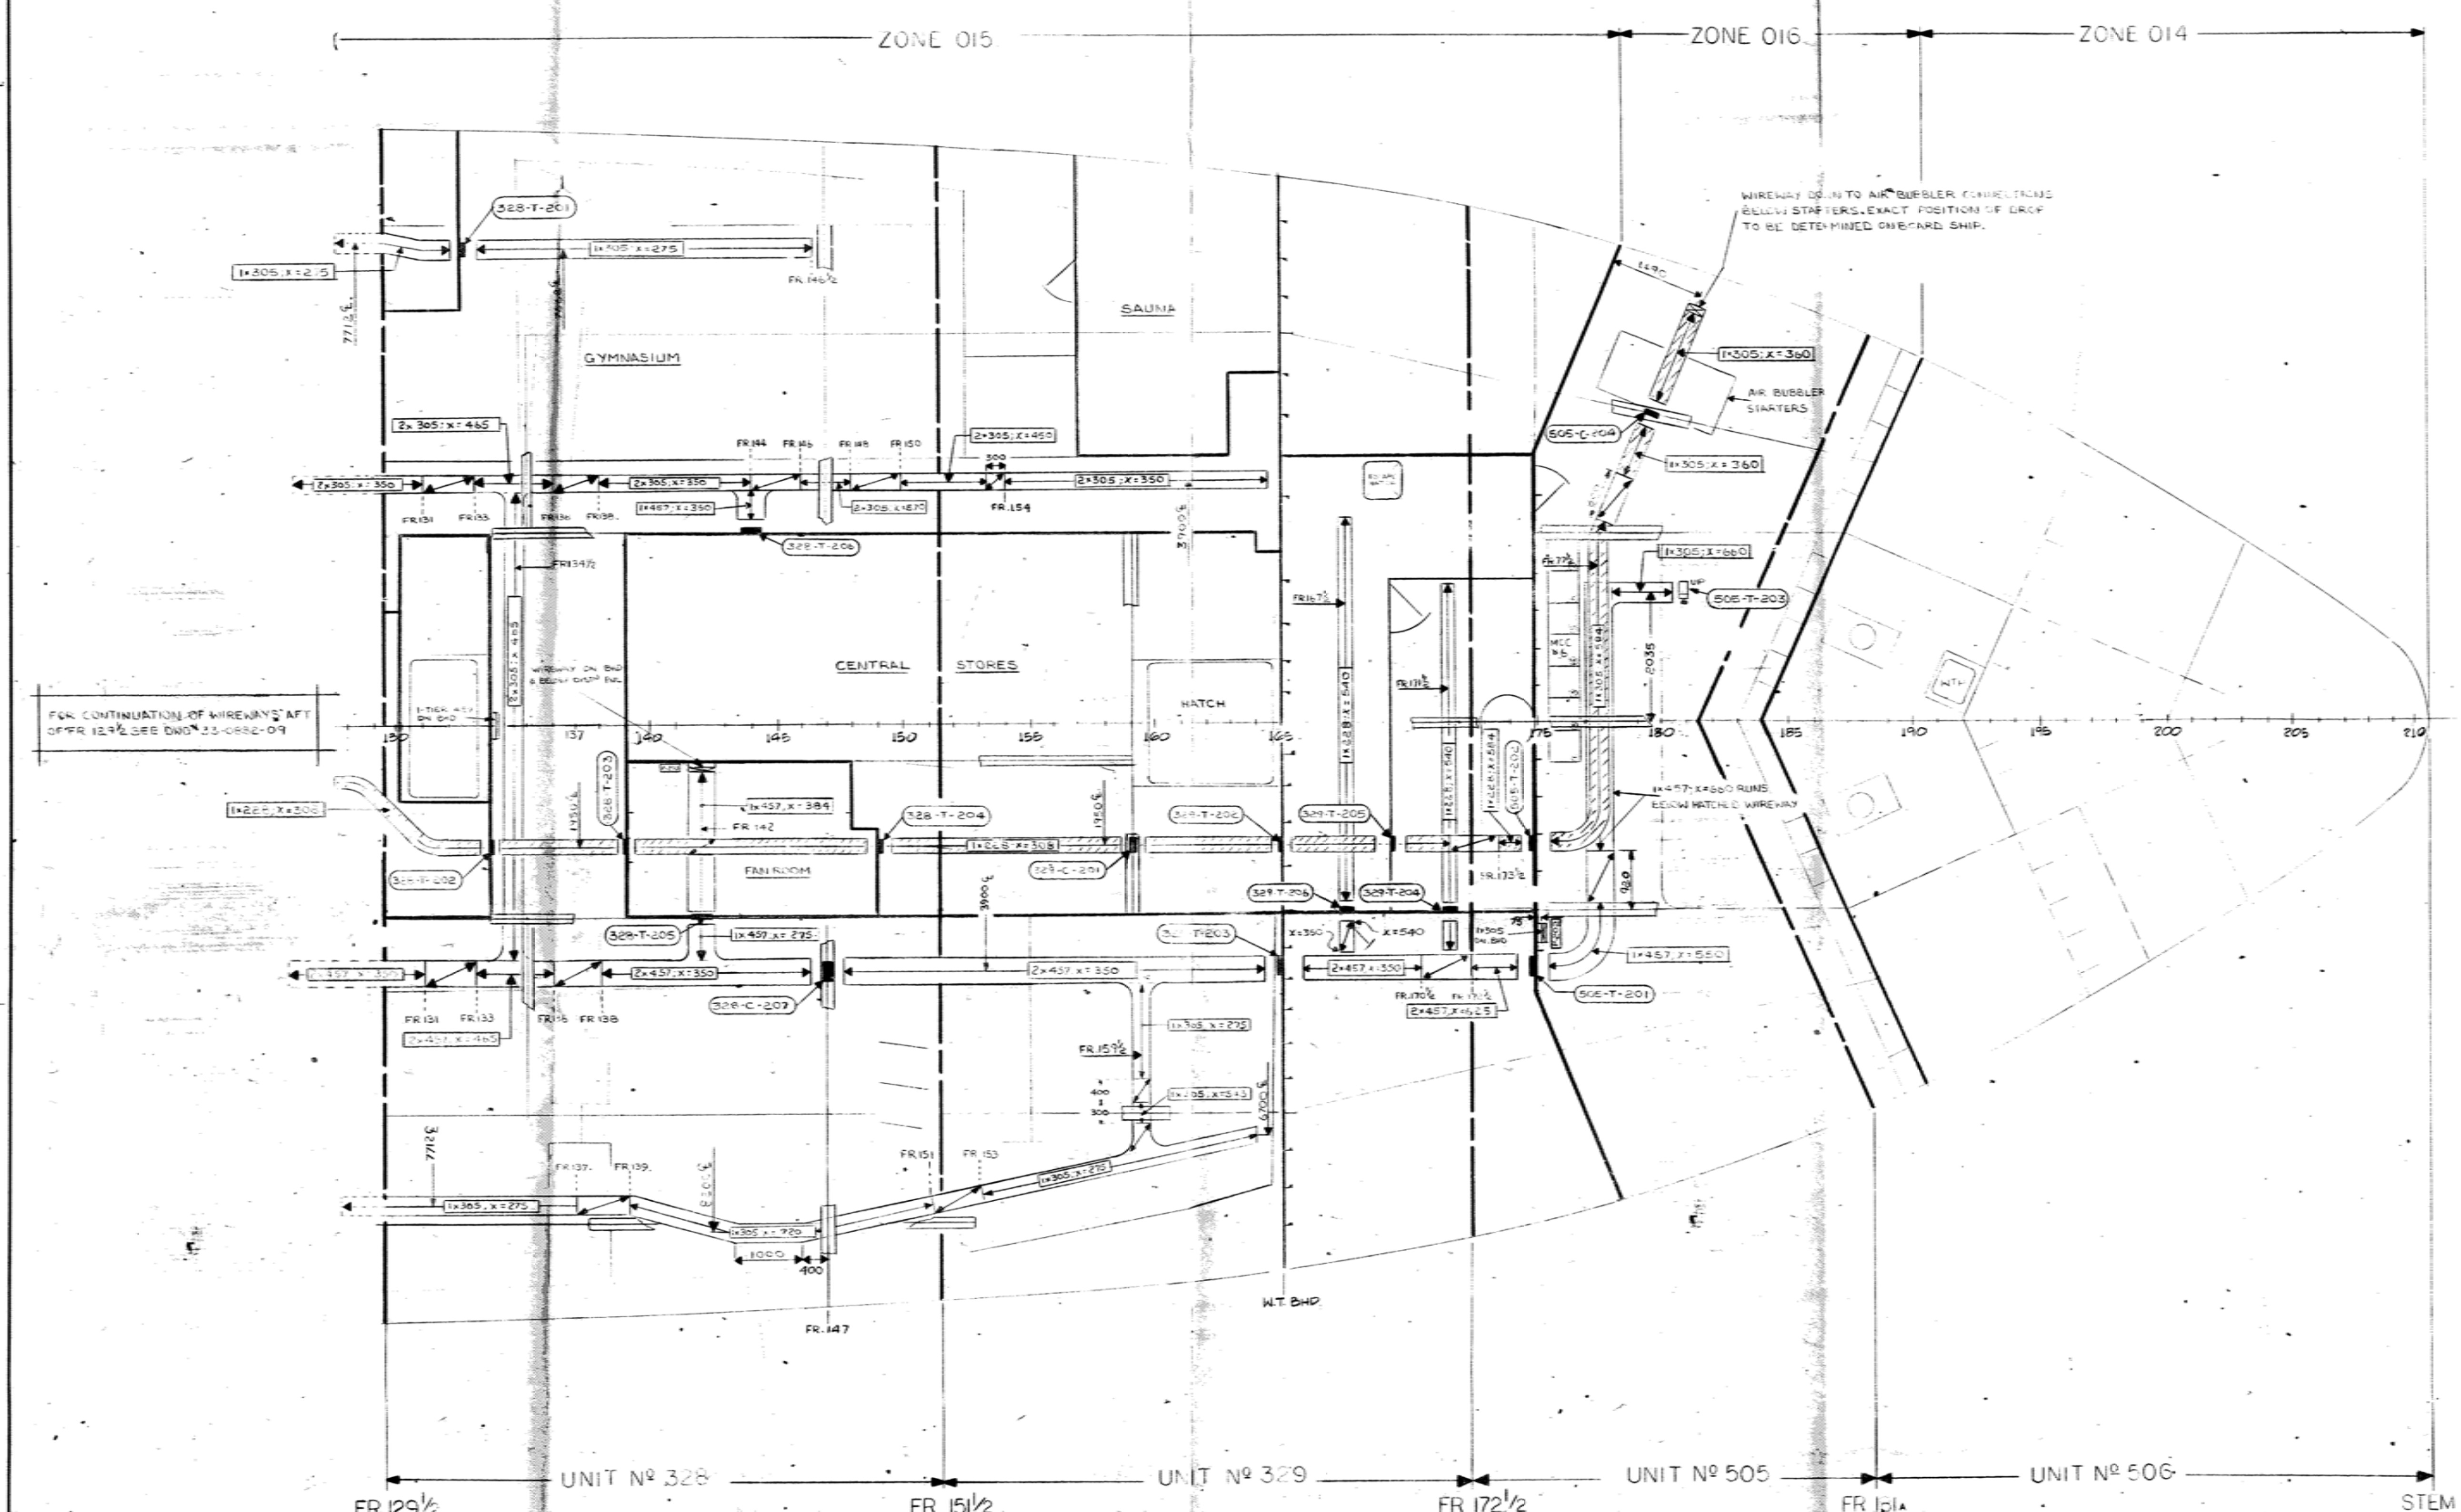

REF Nº	REFERENCE DRAWINGS TITLE	DRAWING Nº
1	WIREWAY DECK PLAN - UPPER DECK FWD & FORECASTLE.	33-0882-07
2	WIREWAY DECK PLAN - MAIN DECK - CENTRE.	33-0882-09
3	[illegible]	35-0882-01
4	UPPER DECK STEEL.	12-0017-01
5	MAIN STEEL BHDS. MAIN DECK FWD.	12-0022-01
6		
7		
8		

NOTES:
1. WIREWAY SHOWN HATCHED ARE FOR HIGH VOLTAGE CABLES ONLY.
2. MINIMUM BENDING RADIUS FOR HIGH VOLTAGE CABLES TO BE 310%.

AS FITTED

CCGS HENRY LARSEN
CHIEF ENGINEER'S COPY