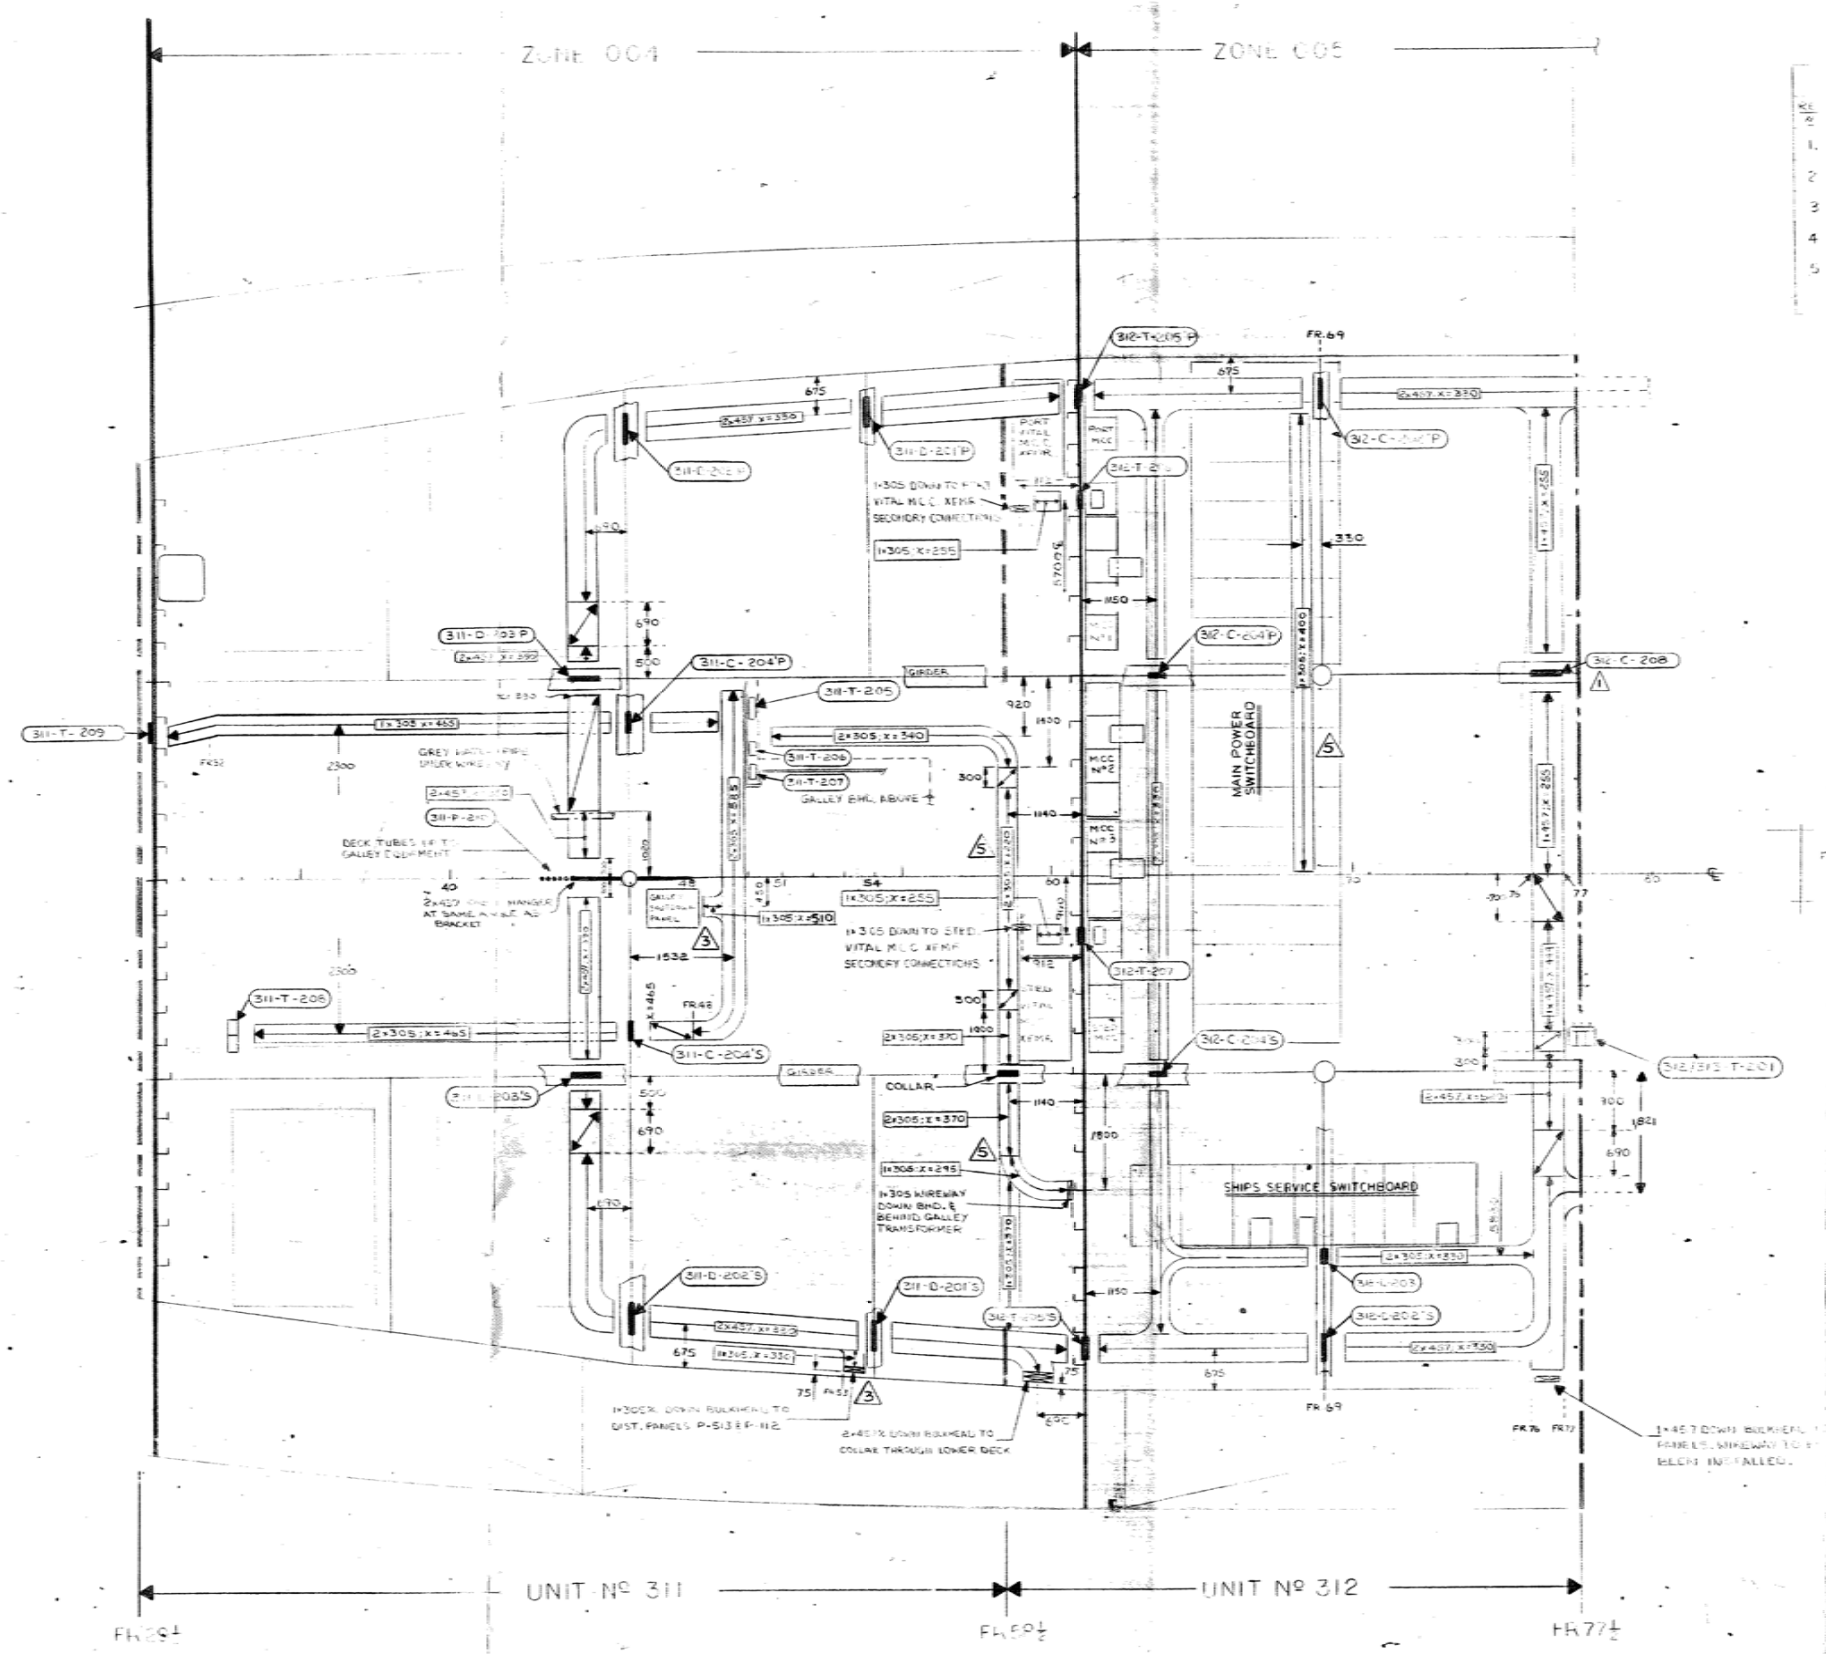

REFERENCE DRAWINGS

RE #	TITLE	DWG #
1.	MAIN DECK	12-0020-01
2	PILLARS & GIRDERS	12-0024-01
3	MINOR STEEL BULKHEADS - LOWER DK	12-0023-01
4	STEELWORK CABLE PENETRATION BOOK	35-0882-01
5	WIREWAY MATERIAL LIST	33-0882-11

FOR CONTINUATION OF WIREWAYS FORWARD OF FR 77½ SEE DWG # 33-0882-12

AS FITTED

CCGS HENRY LARSEN
CHIEF ENGINEER'S COPY