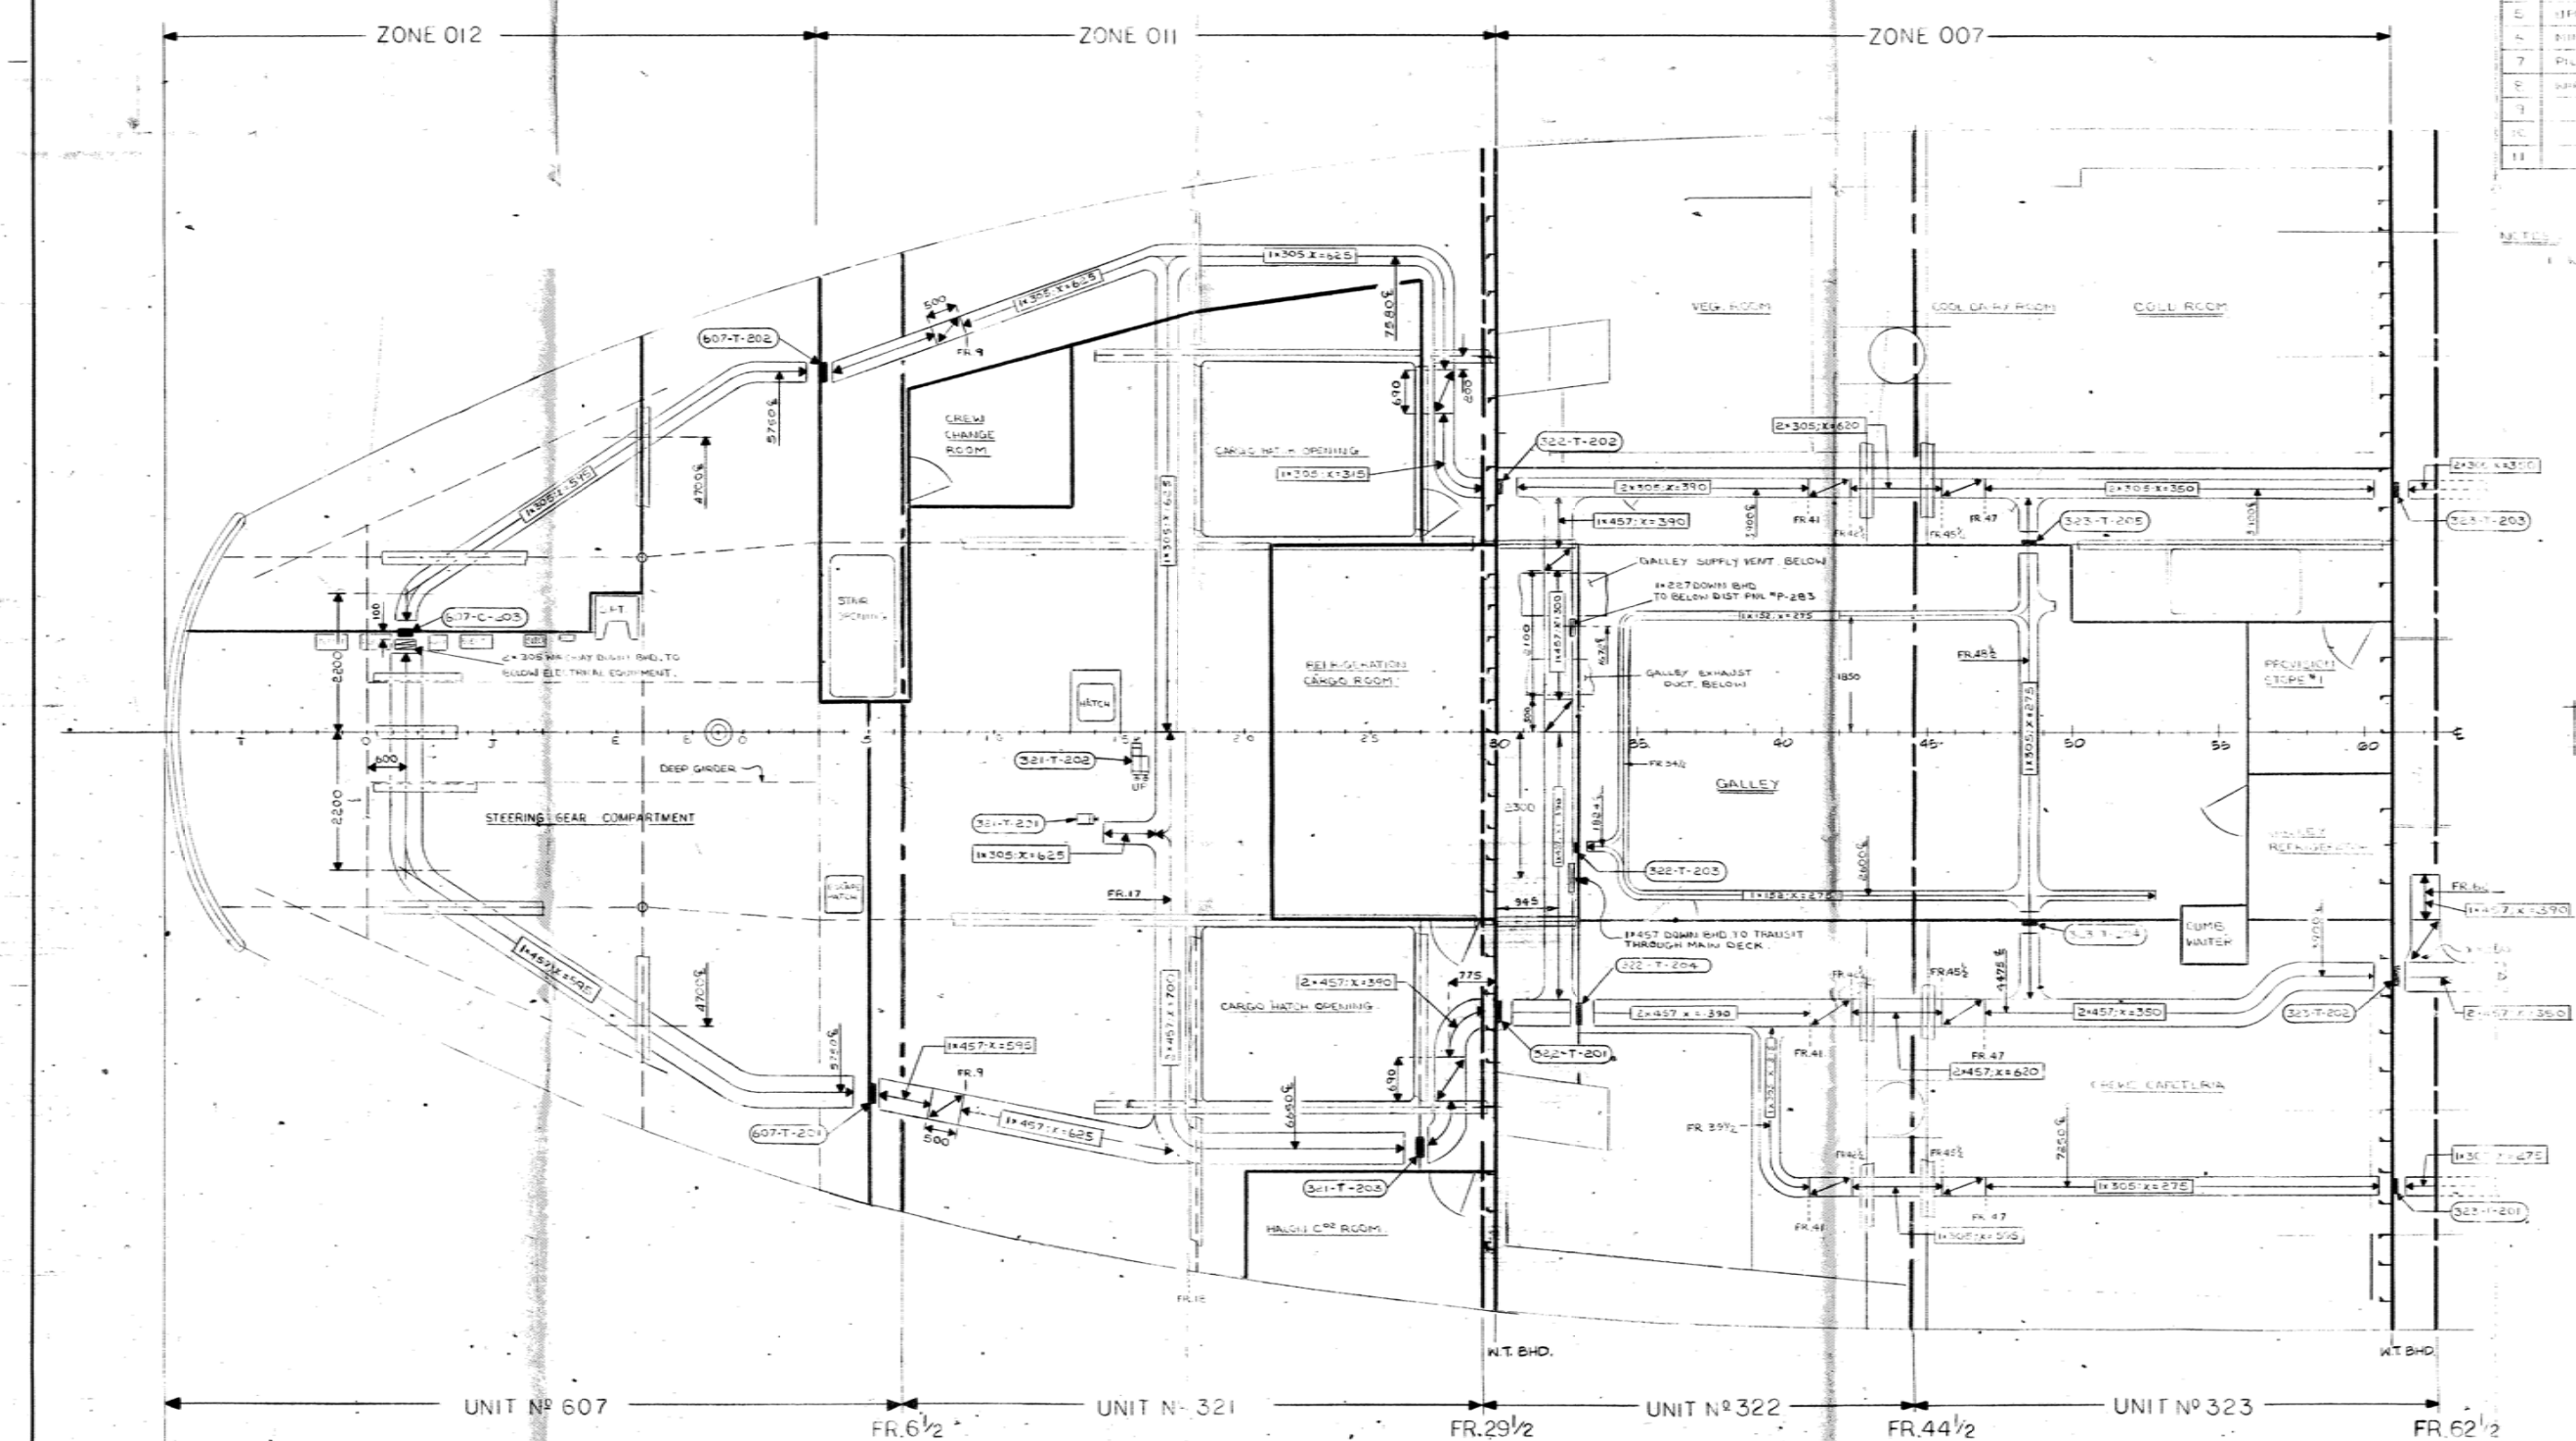

REFERENCE DRAWINGS		
REF.	TITLE	DRAWING #
1	WIREWAY DECK PLAN; UPPER DECK AFT	33-0882-08
2	WIREWAY DECK PLAN; MAIN DECK CENTRE FR 61½ TO FR 129½	33-0882-09
3	WIREWAY DECK PLAN; BELOW MAIN DECK FR 29½ TO FR 77½	33-0882-11
4	[illegible] CABLE PENETRATION BOOK	33-0882-01
5	UPPER DECK STEEL	12-0019-01
6	MINOR STEEL BHDS; MAIN DECK AFT	12-0022-01
7	PILLARS AND GIRDERS	12-0024-01
8	WIREWAY MATERIAL LIST	33-0882-08
9		
10		
11		

NOTES:

1. WIREWAYS AND PENETRATIONS SHOWN IN FULL LINES FOR CLARITY.

FOR CONTINUATION OF WIREWAYS FORWARD OF FRAME 62½ SEE DWG # 33-0882-09

AS FITTED

CCGS HENRY LARSEN
CHIEF ENGINEER'S COPY