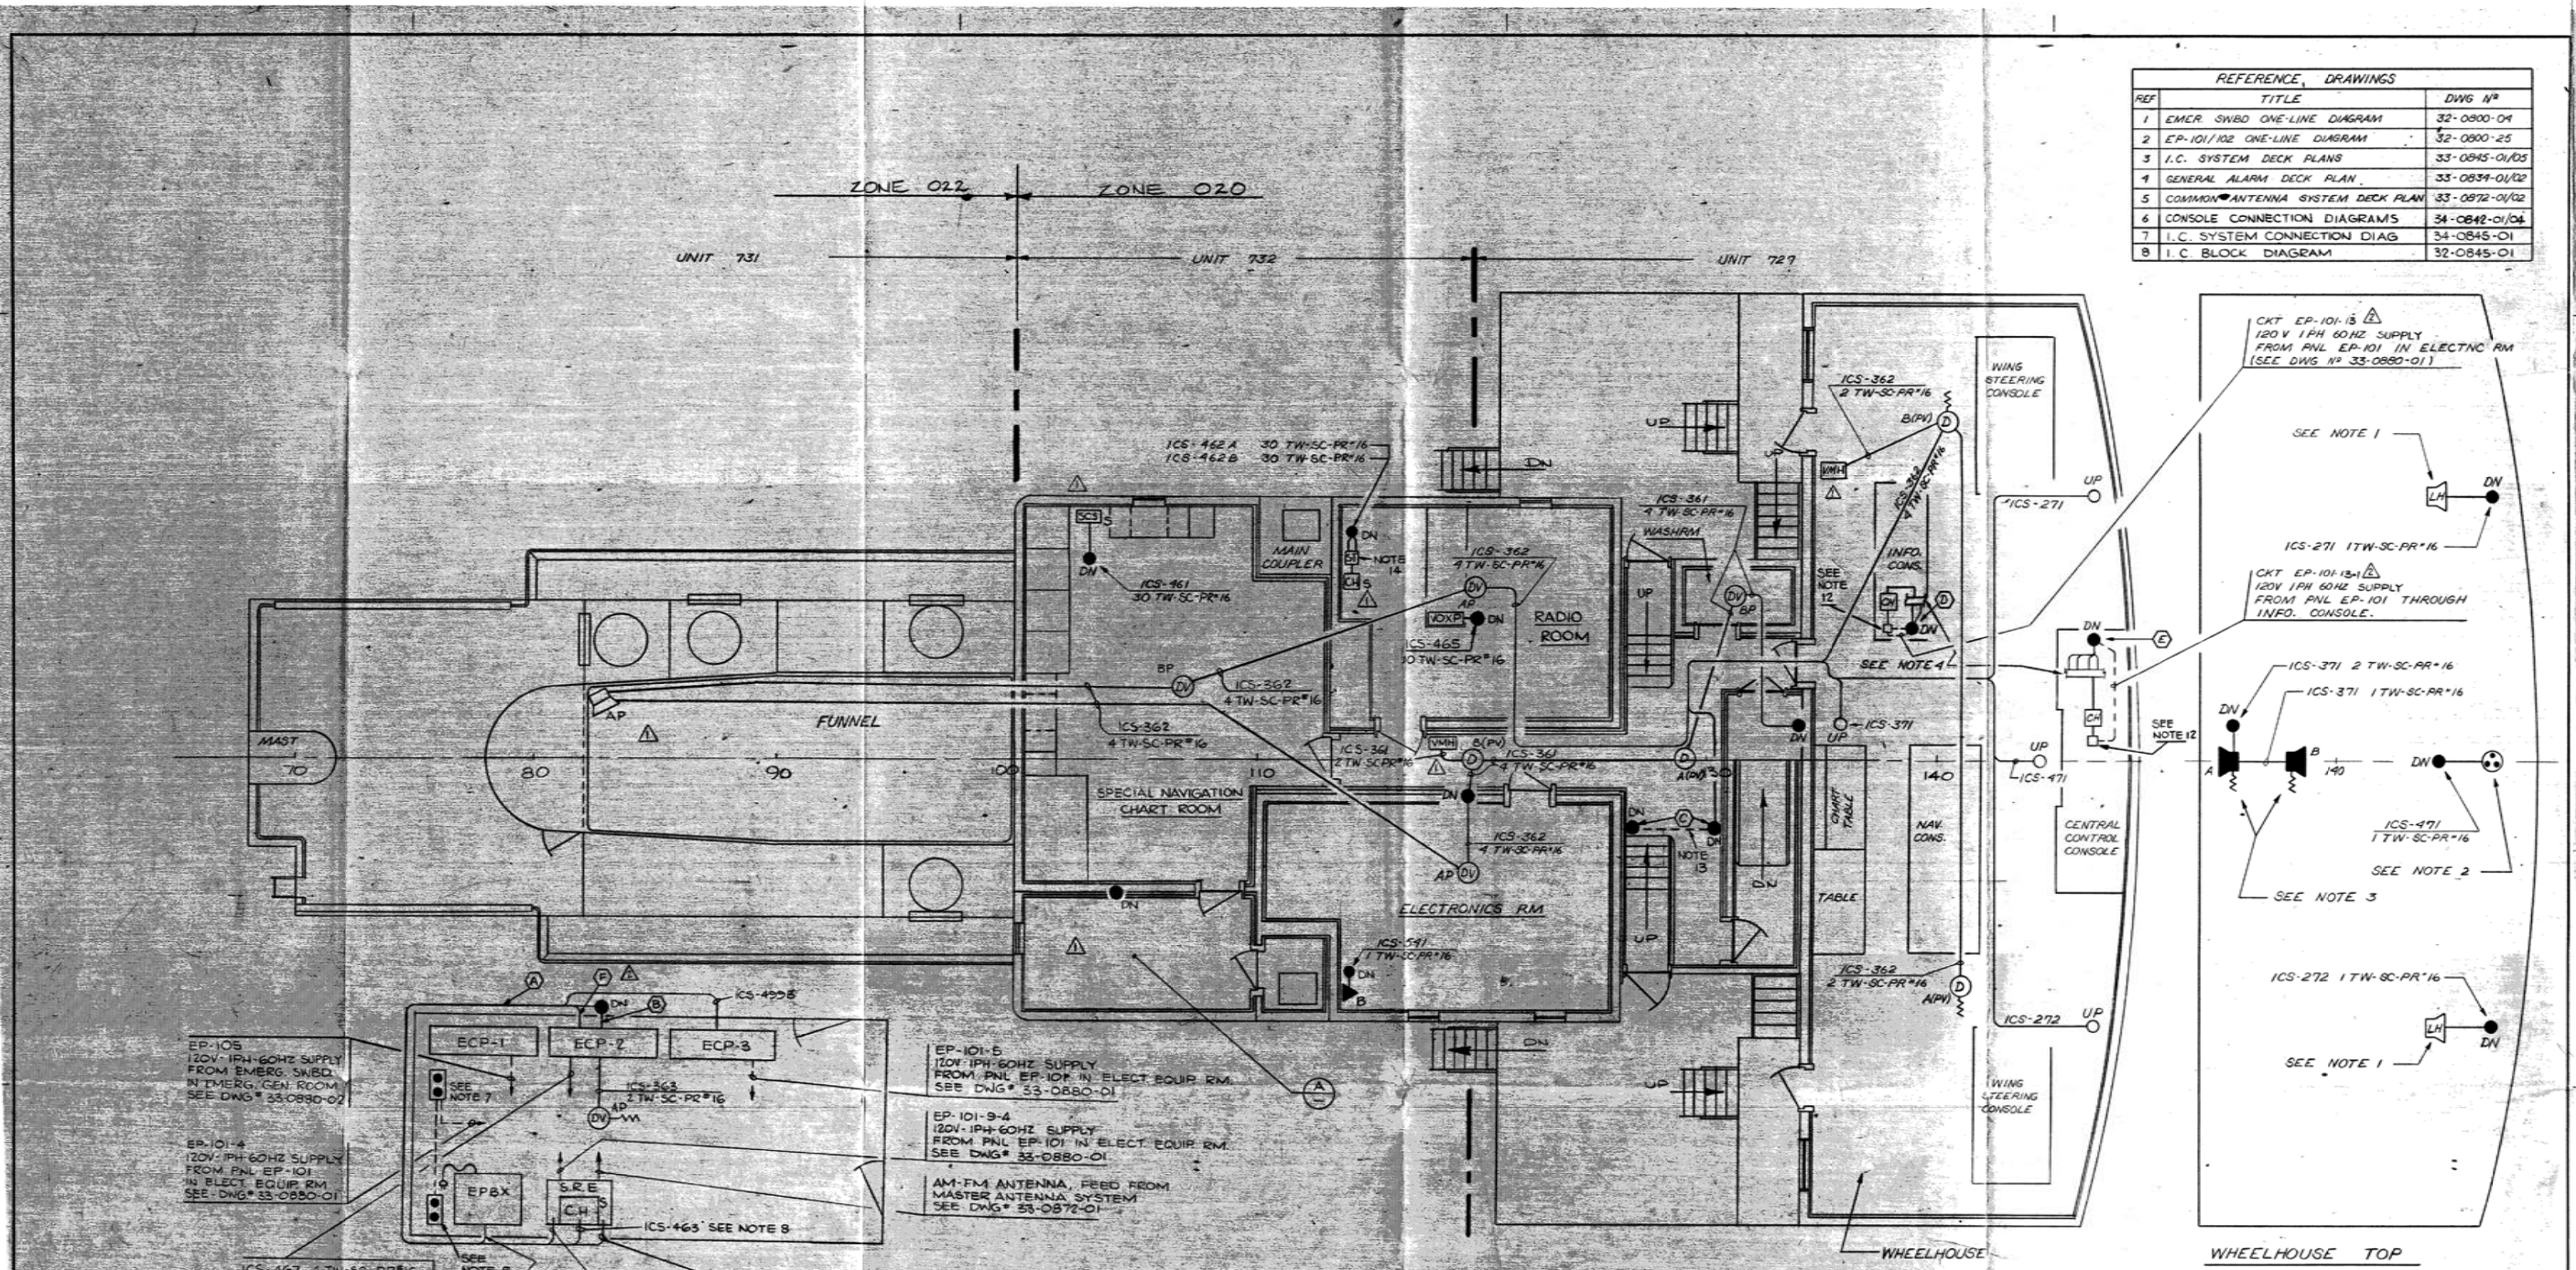

REFERENCE DRAWINGS		
REF	TITLE	DWG Nº
1	EMER. SWBD ONE-LINE DIAGRAM	32-0900-04
2	EP-101/102 ONE-LINE DIAGRAM	32-0900-25
3	I.C. SYSTEM DECK PLANS	33-0845-01/05
4	GENERAL ALARM DECK PLAN	33-0839-01/02
5	COMMON ANTENNA SYSTEM DECK PLAN	33-0872-01/02
6	CONSOLE CONNECTION DIAGRAMS	34-0842-01/04
7	I.C. SYSTEM CONNECTION DIAG	34-0845-01
8	I.C BLOCK DIAGRAM	32-0845-01

DISTRIBUTION					
DEPARTMENT	QTY.	DEPARTMENT	QTY.	DEPARTMENT	QTY.
Owners	2	Operations Manager		Shipwright	
Classification		Elec. Const. Supt.	1	Rigger	
Shipship Inspection	4	Outfit Supt.		Joiner	
		Rigger Supt.		Pipe Fitter	
		Steel Supt.		Machine Shop	
		PLANNING	1		
Hull D.O.	1				
Machinery D.O.	1	Loft		Sheet Metal	
Electrical D.O.	1	Paint		Electric Shop	3
Welding Engineer		Welder		Engine Fitter	

No.	REVISION	BY	DATE
1	ICS ROOM RE-ARRANGED. P.A SPEAKER ADDED IN FUNNEL. CONTROL HEAD SYMBOLS IN SCIENTIFIC ROOM, RADIO ROOM AND ICS ROOM AMMENDED. NOTE 4 AMMENDED. NOTES 12,13 & 14 ADDED. VOL. CONTROL SYMBOLS CHANGED. IES-101 FROM ECP-2 DELETED	MK	18 AUG 86
2	CABLE EP-101-5-2 TO INFO CONSOLE AND THEN TO CENTRE CONSOLE IS NOW EP-101-13. TO INFO CONSOLE AND EP-101-13-1 FROM INFO TO CENTRE CONSOLE. LIST OF CABLES IN GROUPS (A) AND (B) AMMENDED. GROUP (F) ADDED. CABLES ICS-464A&B BETWEEN CENTRE CONSOLE AND INFO. CONSOLE ARE NOW ICS-464A1&B1. ICS-EP8X-ECP CHANGED TO ICS-459A, ICS-459B ADDED	MK	24 SEP 86

(A)
- ICS-11 10 TW-SC-PR*16
- ICS-12 10 TW-SC-PR*16
- ICS-14 10 TW-SC-PR*16
- ICS-465 10 TW-SC-PR*16
- ICS-541 1 TW-SC-PR*16
- ICS-459A 30 TW-SC-PR*16 (SEE NOTE 10)
- ICS-459B 16 TW-SC-PR*16 (SEE NOTE 10)
- ICS-466A (TO ECP-2)
- ICS-466B (TO ECP-2)
- ICS-463 (TO ECP-2)

(B)
- ICS-16 16 TW-SC-PR*16
- ICS-15 30 TW-SC-PR*16
- ICS-13 10 TW-SC-PR*16
- ICS-9 30 TW-SC-PR*16
- ICS-8 30 TW-SC-PR*16
- ICS-7 24 TW-SC-PR*16
- ICS-6 30 TW-SC-PR*16
- ICS-5 30 TW-SC-PR*16
- ICS-4 30 TW-SC-PR*16
- ICS-3 30 TW-SC-PR*16
- ICS-2 16 TW-SC-PR*16
- ICS-1 30 TW-SC-PR*16

(C)
- ICS-271
- ICS-471
- ICS-272
- ICS-371

(D)
- ICS-464A1 30 TW-SC-PR*16 (TO CENTRAL CONS.)
- ICS-464B1 30 TW-SC-PR*16 (TO CENTRAL CONS.)
- EP-101-9-2 (FROM PNL EP-101 IN ELECTNC RM)
- EP-101-9-2 (TO CENTRAL CONSOLE)

(F)
- ICS-459A
- ICS-466A
- ICS-466B
- ICS-463

NOTES:

1. LOUDHAILERS MOUNTED ON TOP OF SEARCHLIGHTS, ONE PORT, ONE STBD.
2. CENTRALLY LOCATED BETWEEN LOUDHAILERS.
3. TO BE LOCATED ONE FWD, ONE AFT OF MAST.
4. CONSOLE TERMINALS SEE DRAWING REF #6.
5. TO BE LOCATED NEXT TO EP8X, FOR EP8X POWER SUPPLY 5 AMP MAX., AND MAINTENANCE PURPOSE.
6. CABLE WIRED TO SAT-COM EQUIPMENT FOR FUTURE INTERCONNECTIONS.
7. TO BE LOCATED NEXT TO ECP, FOR MAINTENANCE PURPOSE.
8. 50 PAIRS CONNECTING CABLE SUPPLIED WITH CONTROLHEAD (20 FEET MAX.)
9. FOR PA ALARM TONE ACTIVATION AND FIRE AND GENERAL ALARM
14. SUBTERMINAL (ST), LOCAL SHIPBOARD TERMINALS SUPPLIED BY SHIPYARD.

ISSUED SEP 25 1986
VERSATILE PACIFIC SHIPYARDS INC. VANCOUVER DIVISION

SEP 26 1986

Versatile Pacific Shipyards Inc.
Vancouver Division P.O. Box 86098 North Vancouver B.C. Canada V7L 4J8 Phone (604) 986-2111 Telex 04-352063 Victoria Division P.O. Box 8080 Victoria B.C. Canada V8W 2S9 Phone (604) 386-4421 Telex 049-7165 Facs (604) 386-4436

DIVISION VANCOUVER	HULL 1110	JOB No. 845
	OWNERS CANADIAN COAST GUARD	