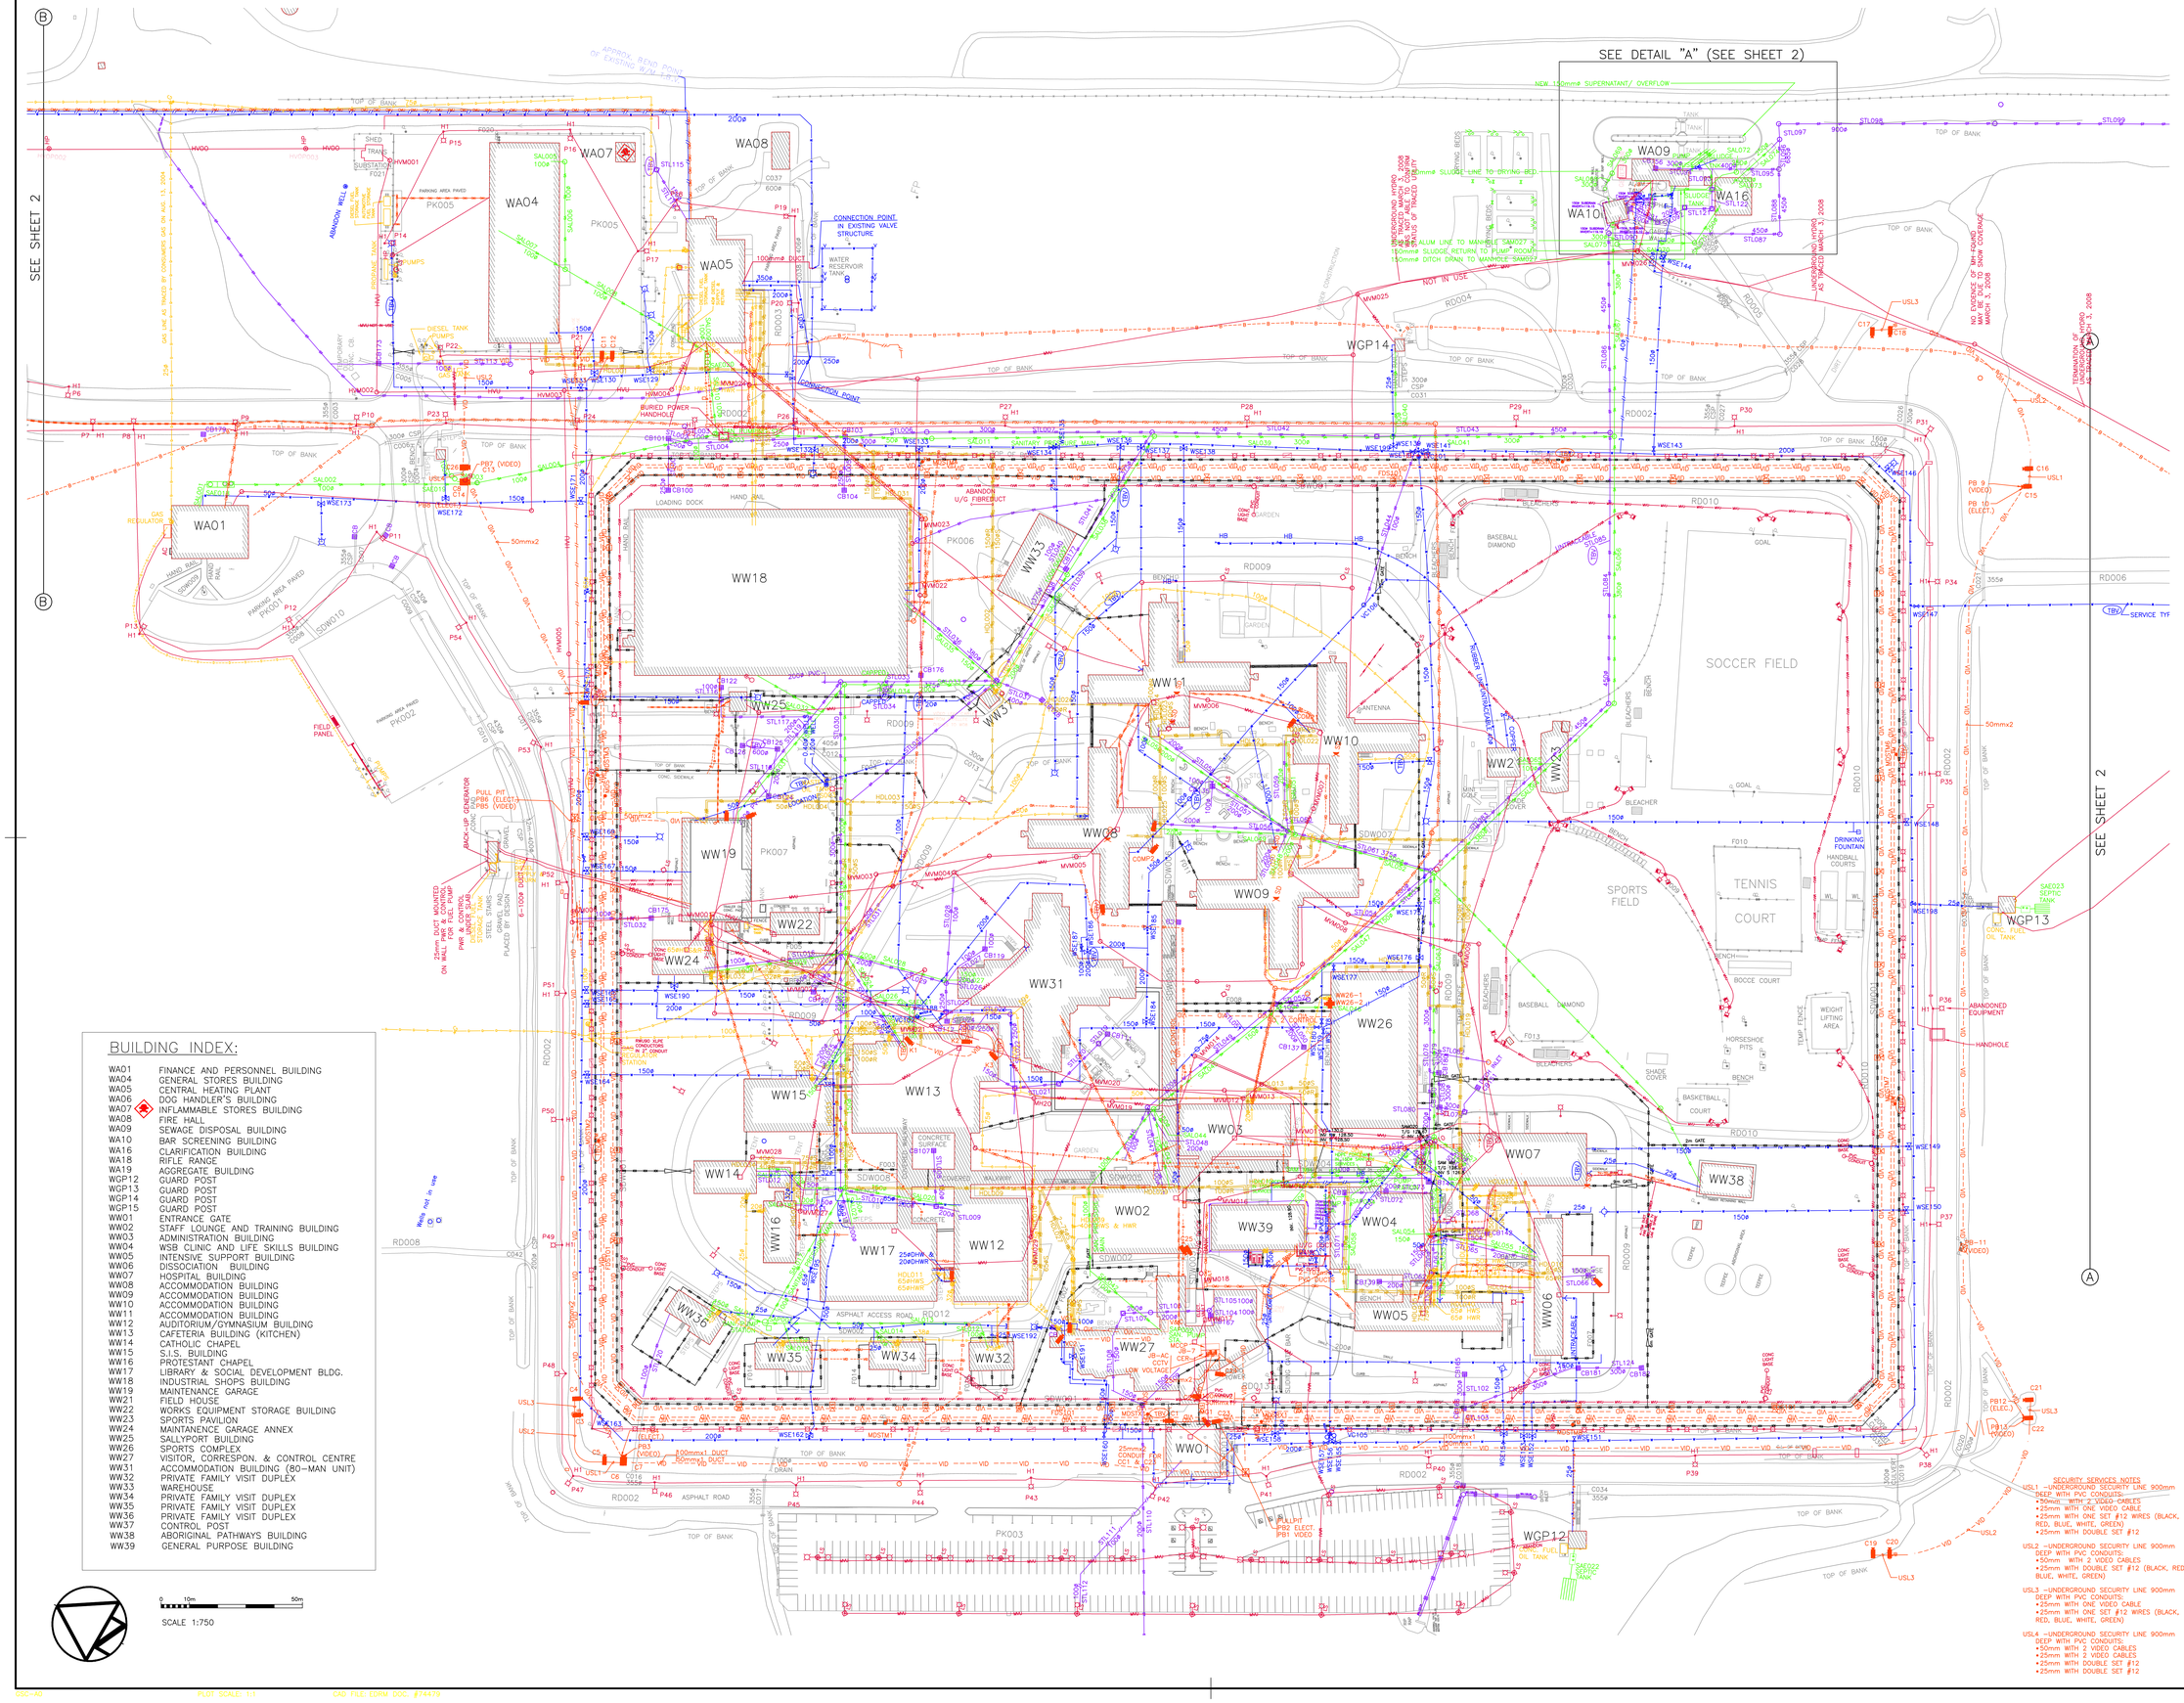

BUILDING INDEX:

WA01	FINANCE AND PERSONNEL BUILDING
WA04	GENERAL STORES BUILDING
WA05	CENTRAL HEATING PLANT
WA06	DOG HANDLER'S BUILDING
WA07	INFLAMMABLE STORES BUILDING
WA08	FIRE HALL
WA09	SEWAGE DISPOSAL BUILDING
WA10	BAR SCREENING BUILDING
WA16	CLARIFICATION BUILDING
WA18	RIFLE RANGE
WA19	AGGREGATE BUILDING
WGP12	GUARD POST
WGP13	GUARD POST
WGP14	GUARD POST
WGP15	GUARD POST
WW01	ENTRANCE GATE
WW02	STAFF LOUNGE AND TRAINING BUILDING
WW03	ADMINISTRATION BUILDING
WW04	WSB CLINIC AND LIFE SKILLS BUILDING
WW05	INTENSIVE SUPPORT BUILDING
WW06	DISSOCIATION BUILDING
WW07	HOSPITAL BUILDING
WW08	ACCOMMODATION BUILDING
WW09	ACCOMMODATION BUILDING
WW10	ACCOMMODATION BUILDING
WW11	ACCOMMODATION BUILDING
WW12	AUDITORIUM/GYMNASIUM BUILDING
WW13	CAFETERIA BUILDING (KITCHEN)
WW14	CATHOLIC CHAPEL
WW15	S.I.S. BUILDING
WW16	PROTESTANT CHAPEL
WW17	LIBRARY & SOCIAL DEVELOPMENT BLDG.
WW18	INDUSTRIAL SHOPS BUILDING
WW19	MAINTENANCE GARAGE
WW21	FIELD HOUSE
WW22	WORKS EQUIPMENT STORAGE BUILDING
WW23	SPORTS PAVILION
WW24	MAINTENANCE GARAGE ANNEX
WW25	SALLYPORT BUILDING
WW26	SPORTS COMPLEX
WW27	VISITOR, CORRESPON. & CONTROL CENTRE
WW31	ACCOMMODATION BUILDING (80–MAN UNIT)
WW32	PRIVATE FAMILY VISIT DUPLEX
WW33	WAREHOUSE
WW34	PRIVATE FAMILY VISIT DUPLEX
WW35	PRIVATE FAMILY VISIT DUPLEX
WW36	PRIVATE FAMILY VISIT DUPLEX
WW37	CONTROL POST
WW38	ABORIGINAL PATHWAYS BUILDING
WW39	GENERAL PURPOSE BUILDING

0 10m 50m

SCALE 1:750

Public Works and Government Services Canada
Architectural and Engineering Services
Ontario Region

Travaux publics et Services gouvernementaux Canada
Services d'architecture et de génie
Région de l'Ontario

LEGEND

- 271.60 MAIN FLOOR ELEVATION
- HORIZONTAL CTRL MONUMENT
- VERTICAL BENCH MARK
- SURVEY IRON BAR
- SURVEY & PERIMETER BOUNDARIES
- BUILDING
- BURIED STRUCTURE
- DITCH
- CULVERT
- ANTENNA
- GUARDRAIL
- SIGN (SINGLE/DOUBLE POST)
- REGULAR FENCE
- SECURITY FENCE
- GATE
- POST
- BOLLARD
- FLAG POST
- LIGHT SUPPORT
- TREE
- WATER
- CCTV CAMERA
- MOTION SENSOR
- TRANSCEIVER MODULE
- FENCE DETECTOR
- FIRE ALARM & SECURITY U/G
- BELL PEDESTAL
- BELL MANHOLE
- BELL O/H CABLE
- BELL U/G/ CABLE
- PUBLIC ADDRESS SPEAKER
- INTERCOM
- SATELLITE DISH
- COMMUNICATION O/H
- COMMUNICATION U/G
- COMMUNICATION U/G FIRE ALARM
- FIBRE OPTICS U/G
- DUCT C/W CABLE
- VIDEO SIGNAL U/G
- TRANSF. ON CONCRETE PAD
- PULL PIT
- JUNCTION BOX/MANHOLE
- DOOR OPERATOR BOX
- LIGHT STANDARD
- HYDRO POLE
- POLE MT'D TRANSFORMER
- ELECTRICAL MANHOLE
- FIBRE OPTICS MANHOLE
- STREET LIGHT: SINGLE/DOUBLE
- SUSPENDED LUMINAIRE
- POLE ANCHOR
- FLOOD LIGHT
- WALL MOUNTED LIGHT
- ELECT. RECEPTACLE
- 44.0kV O/H LINE
- 12.5/7.2kV O/H LINE
- 12.5/7.2kV U/G LINE
- 600 V 3Ø O/H LINE
- 600 V 3Ø U/G LINE
- 120/240V 1Ø 3W O/H POWER SERVICE
- 120/240V 1Ø 3W U/G POWER SERVICE
- 120/240V 1Ø 3W U/G LIGHTING AND POWER SERVICE
- 120 1Ø 2W DIRECT LIGHTING AND POWER SERVICE LINE
- WATER WELL
- SIAMESE CONNECTION
- WATER METER
- PIPE CAP
- FIRE HYDRANT
- WATER VALVE
- VALVE PUMP CHAMBER
- POST INDICATOR VALVE
- HOSE CONNECTION
- VENT
- THRUST BLOCK
- FIRE MAIN
- WATER LINE/WELL SUPPLY LINE
- WATER IRRIGATION LINE
- STEAM LINE SUPPLY & RETURN
- PROPANE LINE
- GAS LINE
- GAS VALVE
- GAS METER
- GAS LINE MARKER
- FUEL PUMP
- STEAM MANHOLE
- STORM SEWER
- SUBDRAIN
- MANHOLE CATCHBASIN
- STORM MANHOLE
- CATCH BASIN
- SANITARY SEWER
- SANITARY MANHOLE
- O.I./H.T./T. GREASE INTERCEPTOR
- HOLDING TANK
- CLEANOUT
- SEPTIC BED
- TO BE VERIFIED
- ABANDONED SERVICES
- HAZARDOUS MATERIAL

revision		date
04		
03	UPDATE NATURAL GAS PIPING & HEATING LINES THROUGHOUT SITE.	APR. 2014
02	PLACEMENT OF GI BLDG, SITE FEATURES & UNDERGROUND SERVICES	JAN. 2014
01	UPDATE LIGHTING FOR SPORTS FIELD & PLACEMENT OF GI BLDG & SERVICES	FEB. 2013

Do not scale drawings.
Verify all dimensions and conditions on site and immediately notify the engineer of no discrepancies.

A Detail No.
No. du détail
B drawing no. – where detail required
dessin no. – ou detail exigé
C drawing no. – where detailed
dessin no. – ou détaillé

project title
titre du projet
WARKWORTH ONTARIO
CORRECTIONAL SERVICES CANADA
WARKWORTH INSTITUTION
COUNTY RD. #29, CAMPBELLFORD

CONDITION SURVEY 2005

drawing title
titre du dessin
SITE SERVICES MASTER PLAN

drawn by
dessiné par RPGS

designed by
conç. par

reference by
approuvé par

quality
soumission

project manager
administrateur de projets

project date
date du projet 2004/11/24

project no.
no. du projet 305913

drawing no.
dessine no. 460–01–1/2